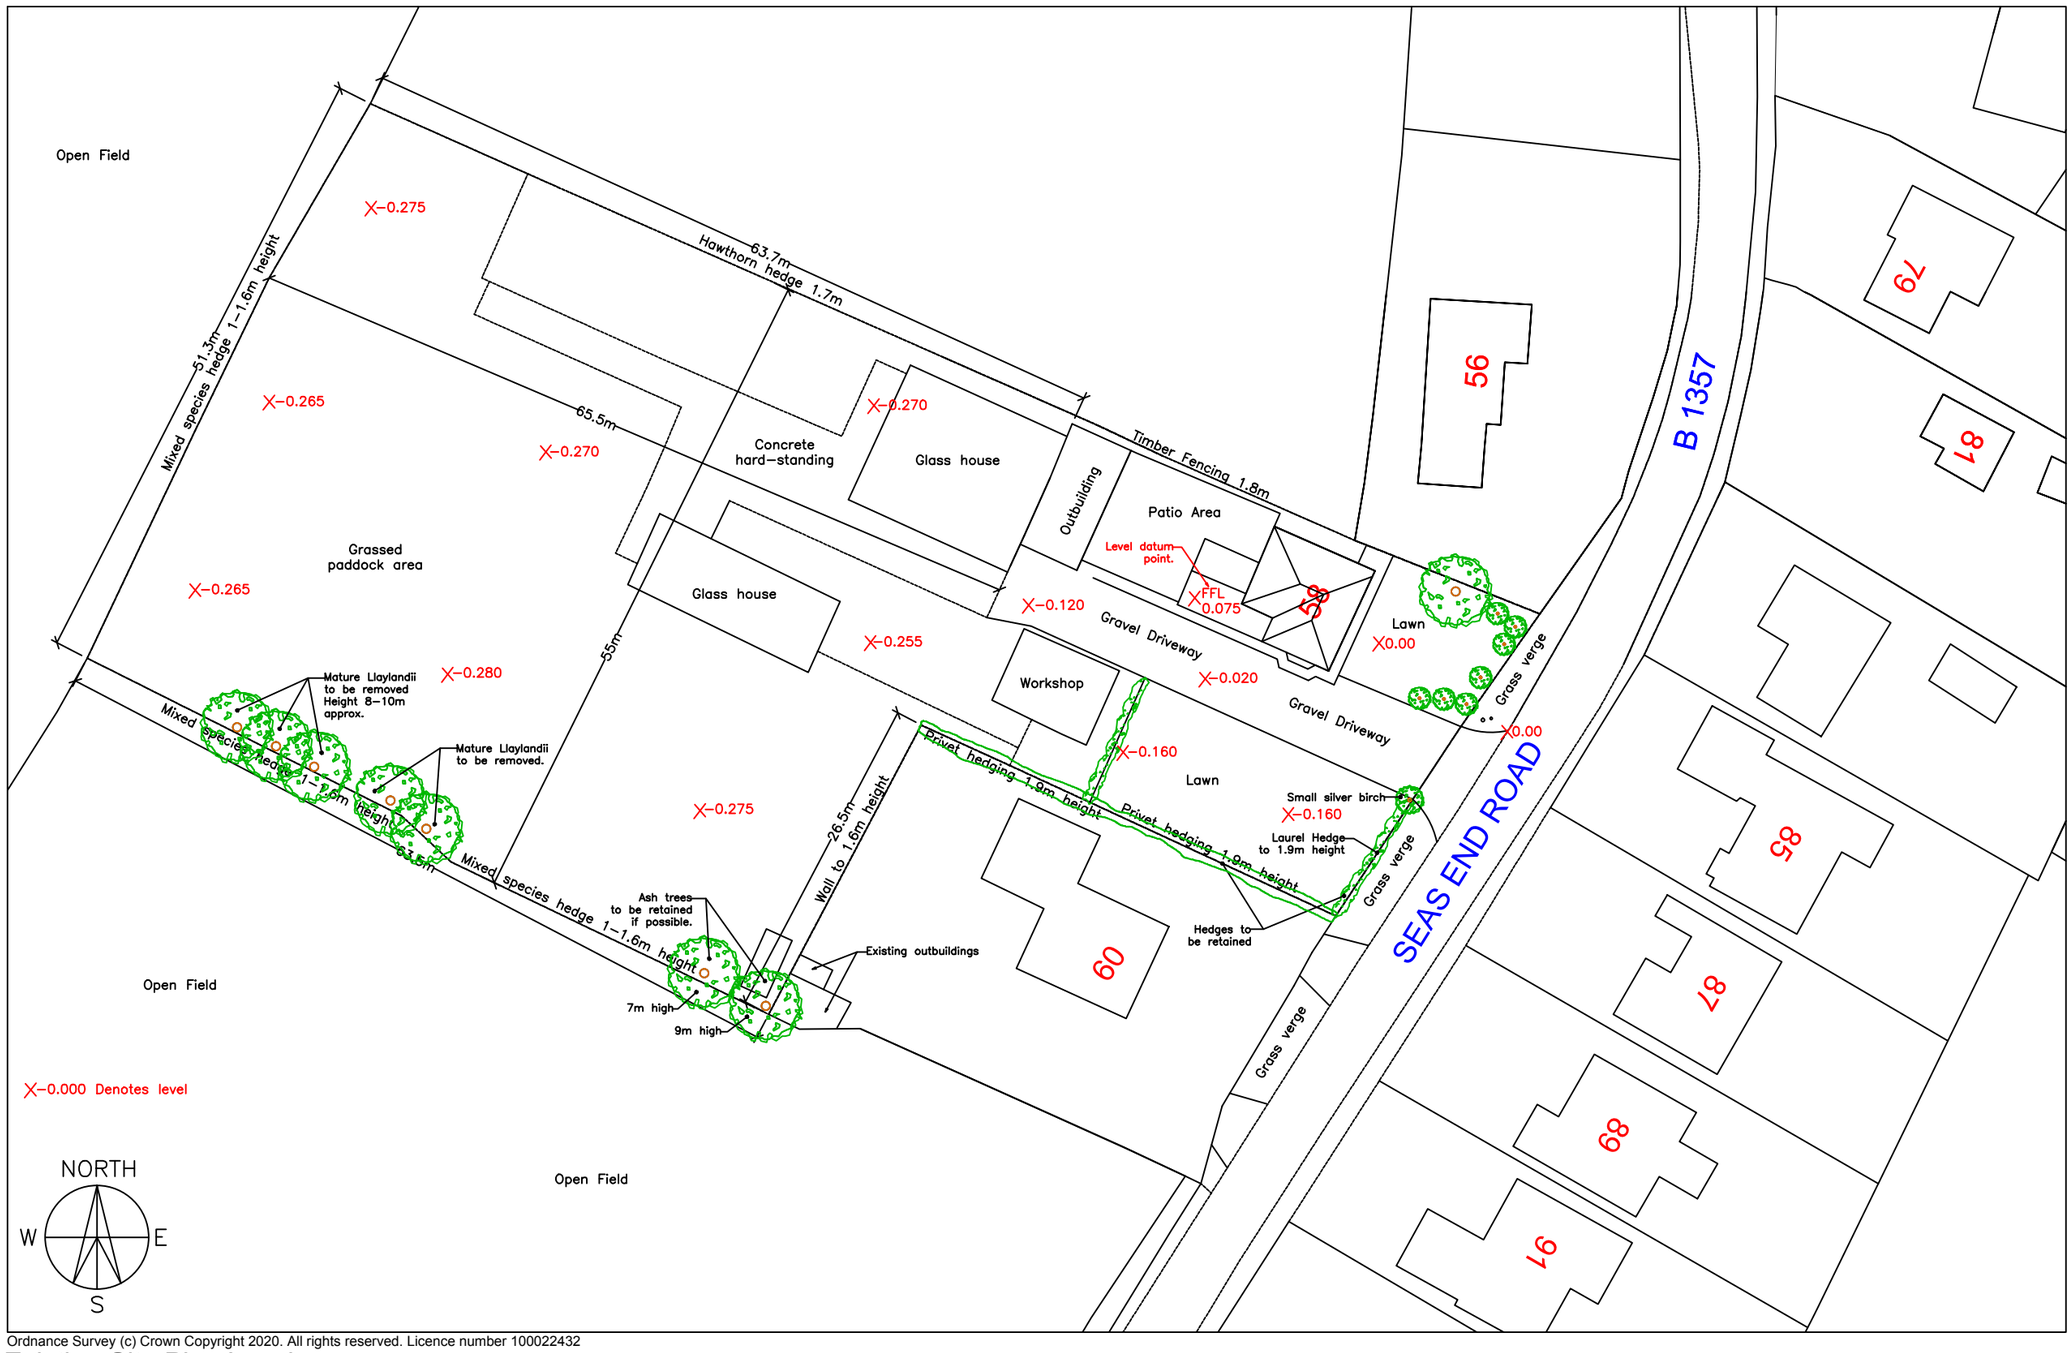


Ordnance Survey (c) Crown Copyright 2020. All rights reserved. Licence number 100022432

Existing Site Plan Levels.
@ 1/500.

0 10m 20m 30m 40m 50m — 1:1250
0 5m 10m 15m — 1:500
0 2m 4m 6m — 1:200
0 1m 2m 3m — 1:100
0 0.5m 1m 1.5m — 1:50

Rev.	Date	Amendment	Initial
A	31-03-22	Plan amended.	JPT

Preliminary ☐ For Info ☐ For Comment ☐ Planning ☒ Building Regs ☒ Construction ☐ As built ☐ LBC ☐

Client
DMT Developements.

Project
Developement @ 58 Seas End Road, Moulton Seas End, Spalding. PE12 6LD.
(Planning Approval H13-0189-21).

Drawing Title
Existing Site Plan Levels.

Drawn	Date	Scale	Paper Size
JPT	28-03-22	1/500	A3

ADS Reference No.	Dwg No.	Revision
2021-06	BR3a	A

Follow us on Facebook @ Architectural Design Services-Jason Thomas

No part of this drawing may be copied in any way whatsoever without the prior written permission of ADServices. ©Copyright 2022

Architectural Design Services
Glinton, Peterborough.
JASON THOMAS
JasonADServices@yahoo.co.uk
01733 252850 & 07841 521271