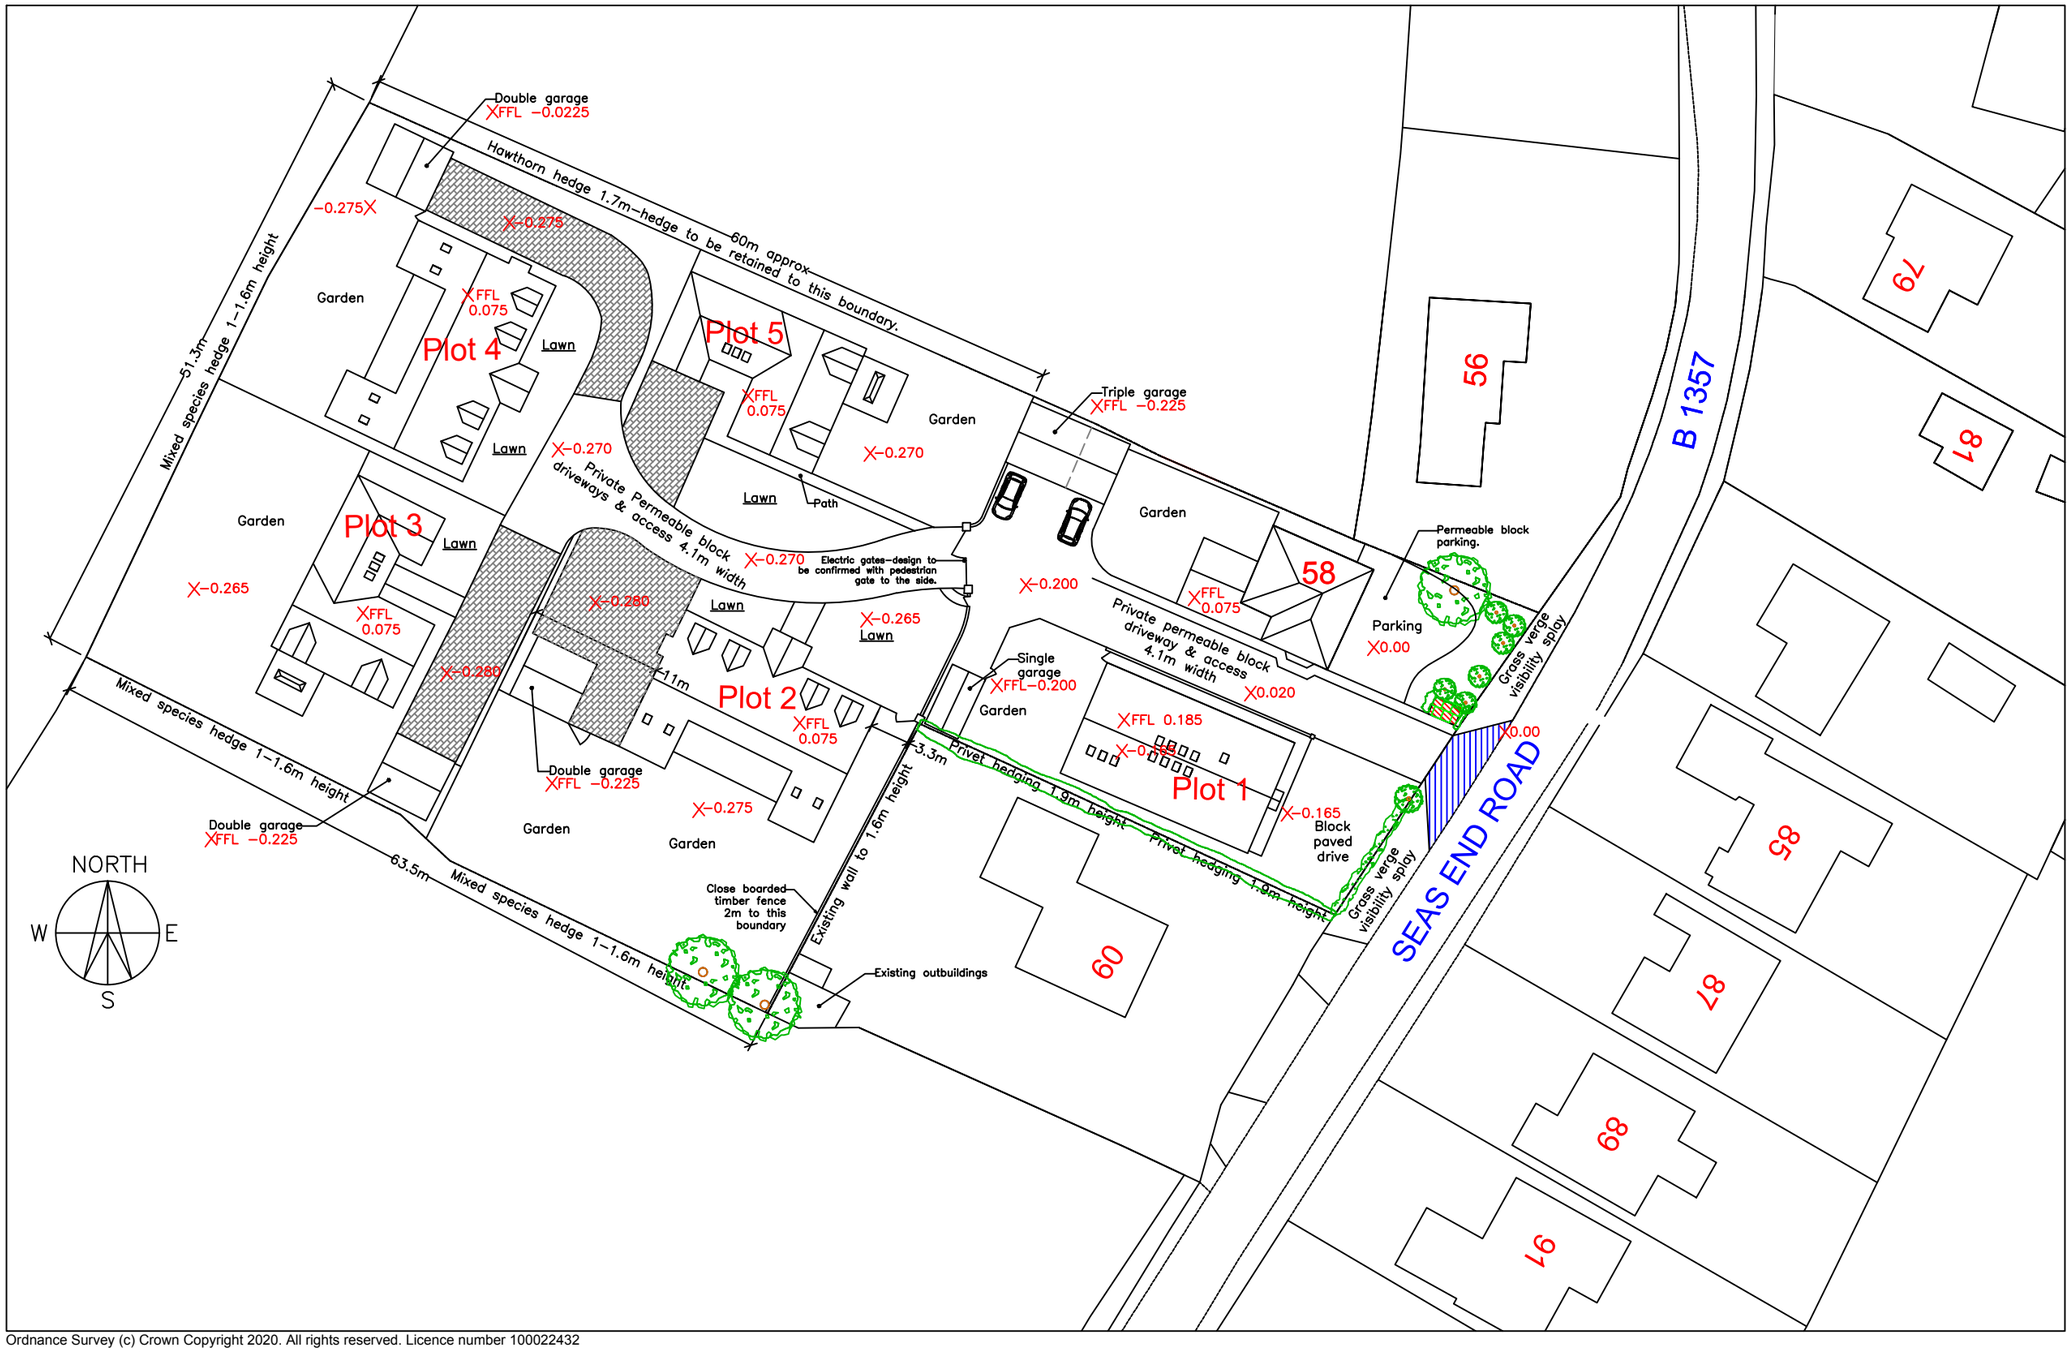


Ordnance Survey (c) Crown Copyright 2020. All rights reserved. Licence number 100022432

Proposed Site Plan Levels.
@ 1/500.

0 10m 20m 30m 40m 50m
1:1250

0 5m 10m 15m
1:500

0 2m 4m 6m
1:200

0 1m 2m 3m
1:100

0 0.5m 1m 1.5m
1:50

Client
DMT Developements.

Rev.	Date	Amendment	Initial
A	31-03-22	Plan revised.	JPT

Project
Developement @ 58 Seas End Road, Moulton Seas End, Spalding. PE12 6LD.
(Planning Approval H13-0189-21).

Drawn: JPT
Date: 28-03-22
Scale: 1/500
Paper Size: A3

Follow us on Facebook @ Architectural Design Services-Jason Thomas
No part of this drawing may be copied in any way whatsoever without the prior written permission of ADServices.
©Copyright 2022

Drawing Title
Proposed Site Plan Levels.

ADS Reference No.: 2021-06
Dwg No.: BR3b
Revision: A

Preliminary	For Info	For Comment	Planning	Building Regs	Construction	As built	LBC
☐	☐	☐	☒	☒	☐	☐	☐

Architectural Design Services
Glinton, Peterborough.
JASON THOMAS
JasonADServices@yahoo.co.uk
01733 252850 & 07841 521271