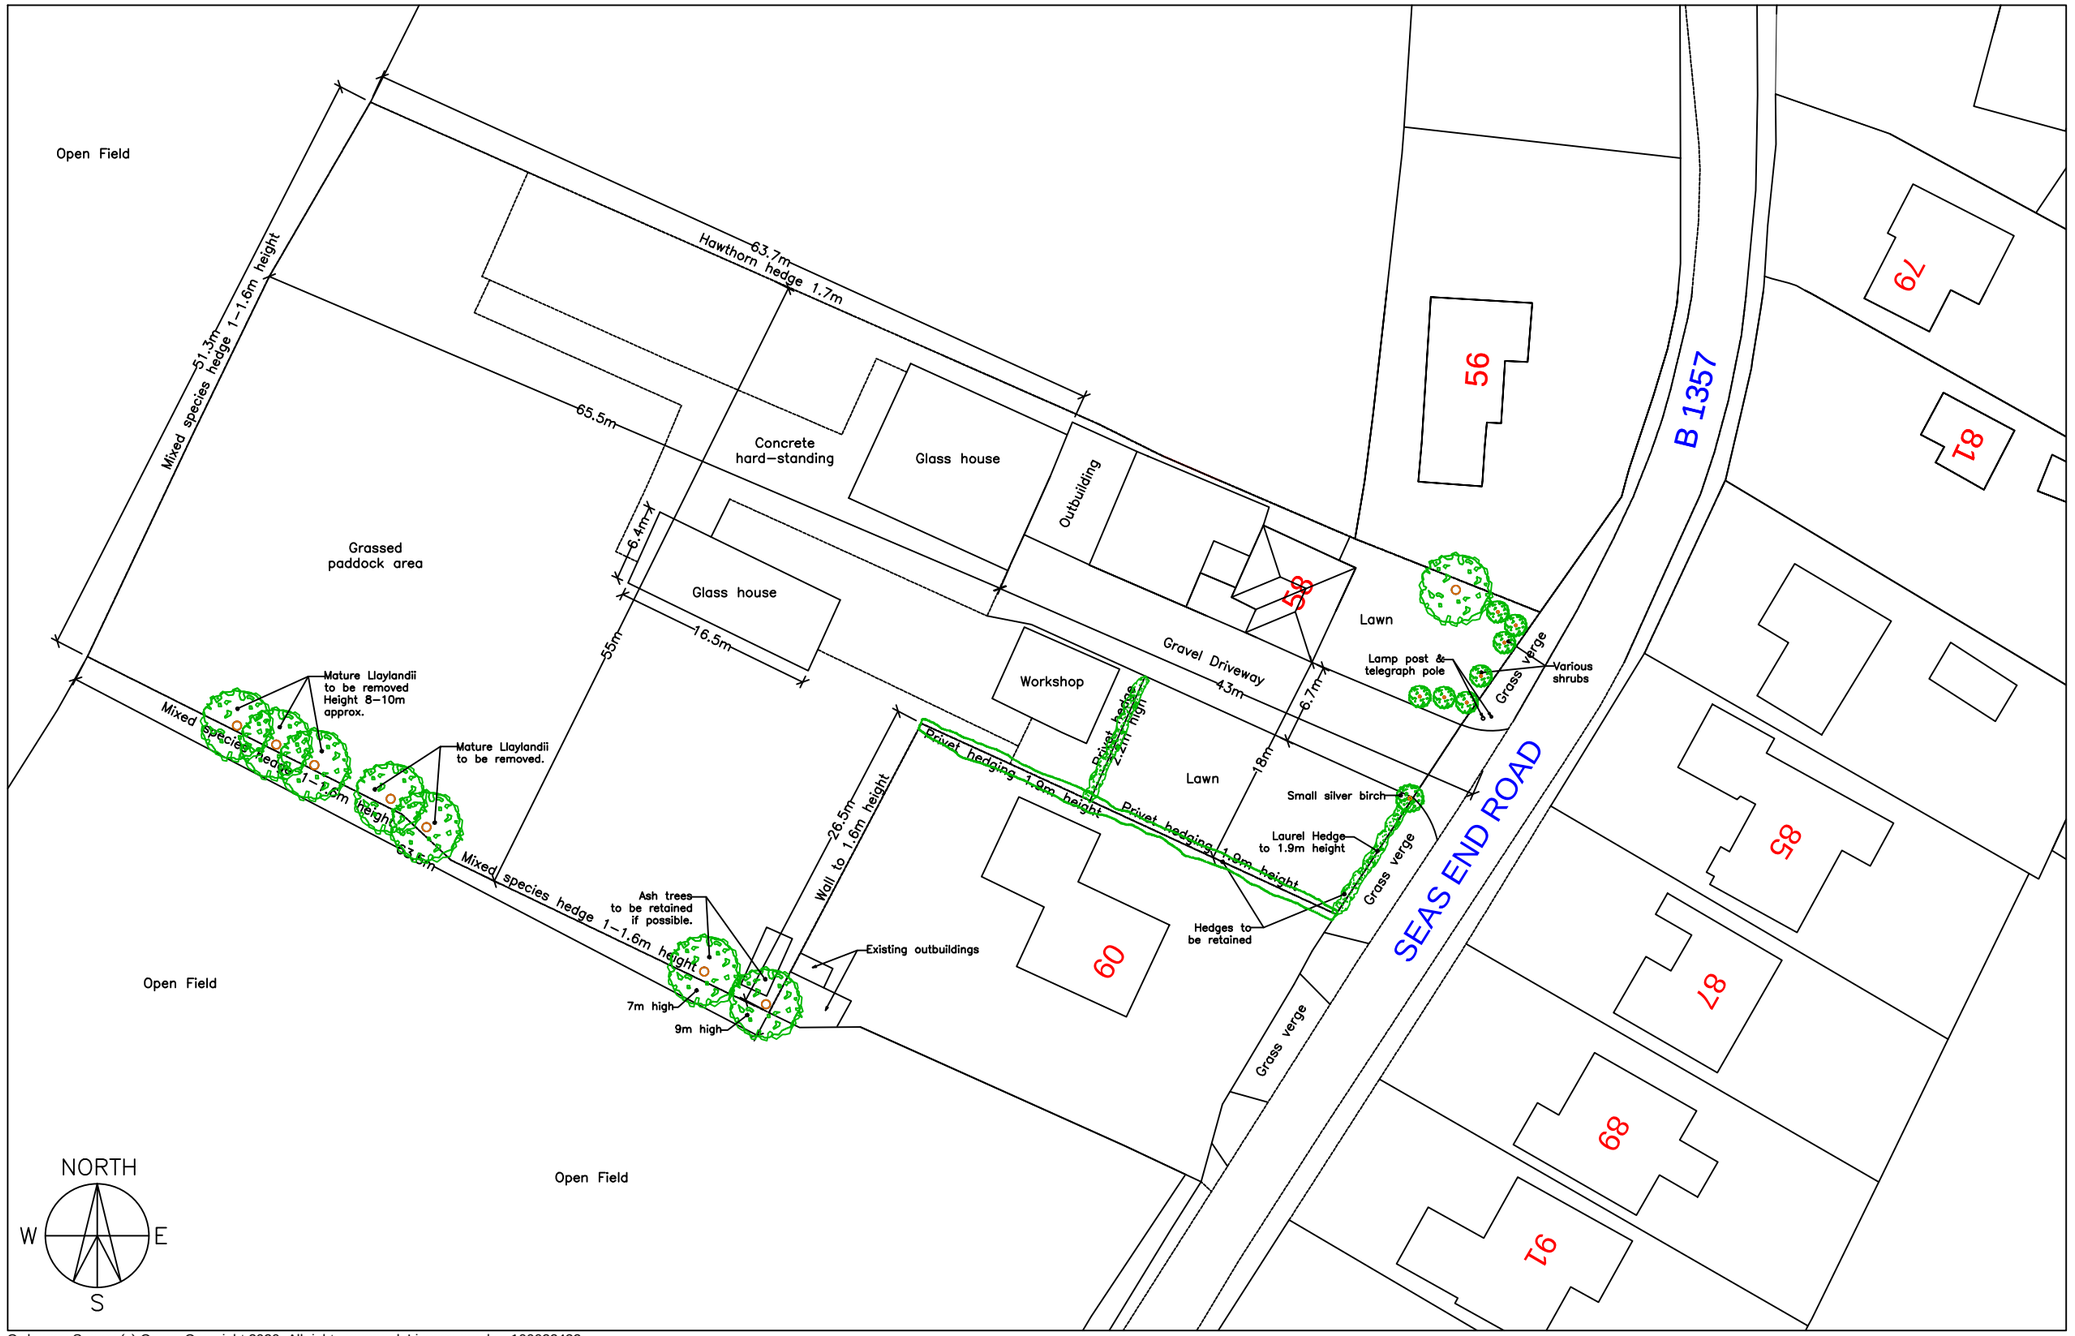


Ordnance Survey (c) Crown Copyright 2020. All rights reserved. Licence number 100022432

Existing Site Plan
@ 1/500.

0 10m 20m 30m 40m 50m
1:1250

0 5m 10m 15m
1:500

0 2m 4m 6m
1:200

0 1m 2m 3m
1:100

0 0.5m 1m 1.5m
1:50

Client
DMT Developements.

Rev.	Date	Amendment	Initial
-	-	-	-

Preliminary ☐ For Info ☐ For Comment ☐ Planning ☒ Building Regs ☐ Construction ☐ As built ☐ LBC ☐

Project
Developement @ 58 Seas End Road, Moulton Seas End, Spalding. PE12 6LD.
(Outline planning H13-0401-20).

Drawn: JPT
Date: 10-02-20
Scale: 1/500
Paper Size: A3

Follow us on Facebook @ Architectural Design Services-Jason Thomas

No part of this drawing may be copied in any way whatsoever without the prior written permission of ADServices. ©Copyright 2020

Drawing Title
Existing Block/Site Plan.

ADS Reference No.: 2021-06
Dwg No.: PL2
Revision: -

Architectural Design Services
Glinton, Peterborough.
JASON THOMAS
JasonADServices@yahoo.co.uk
01733 252850 & 07841 521271