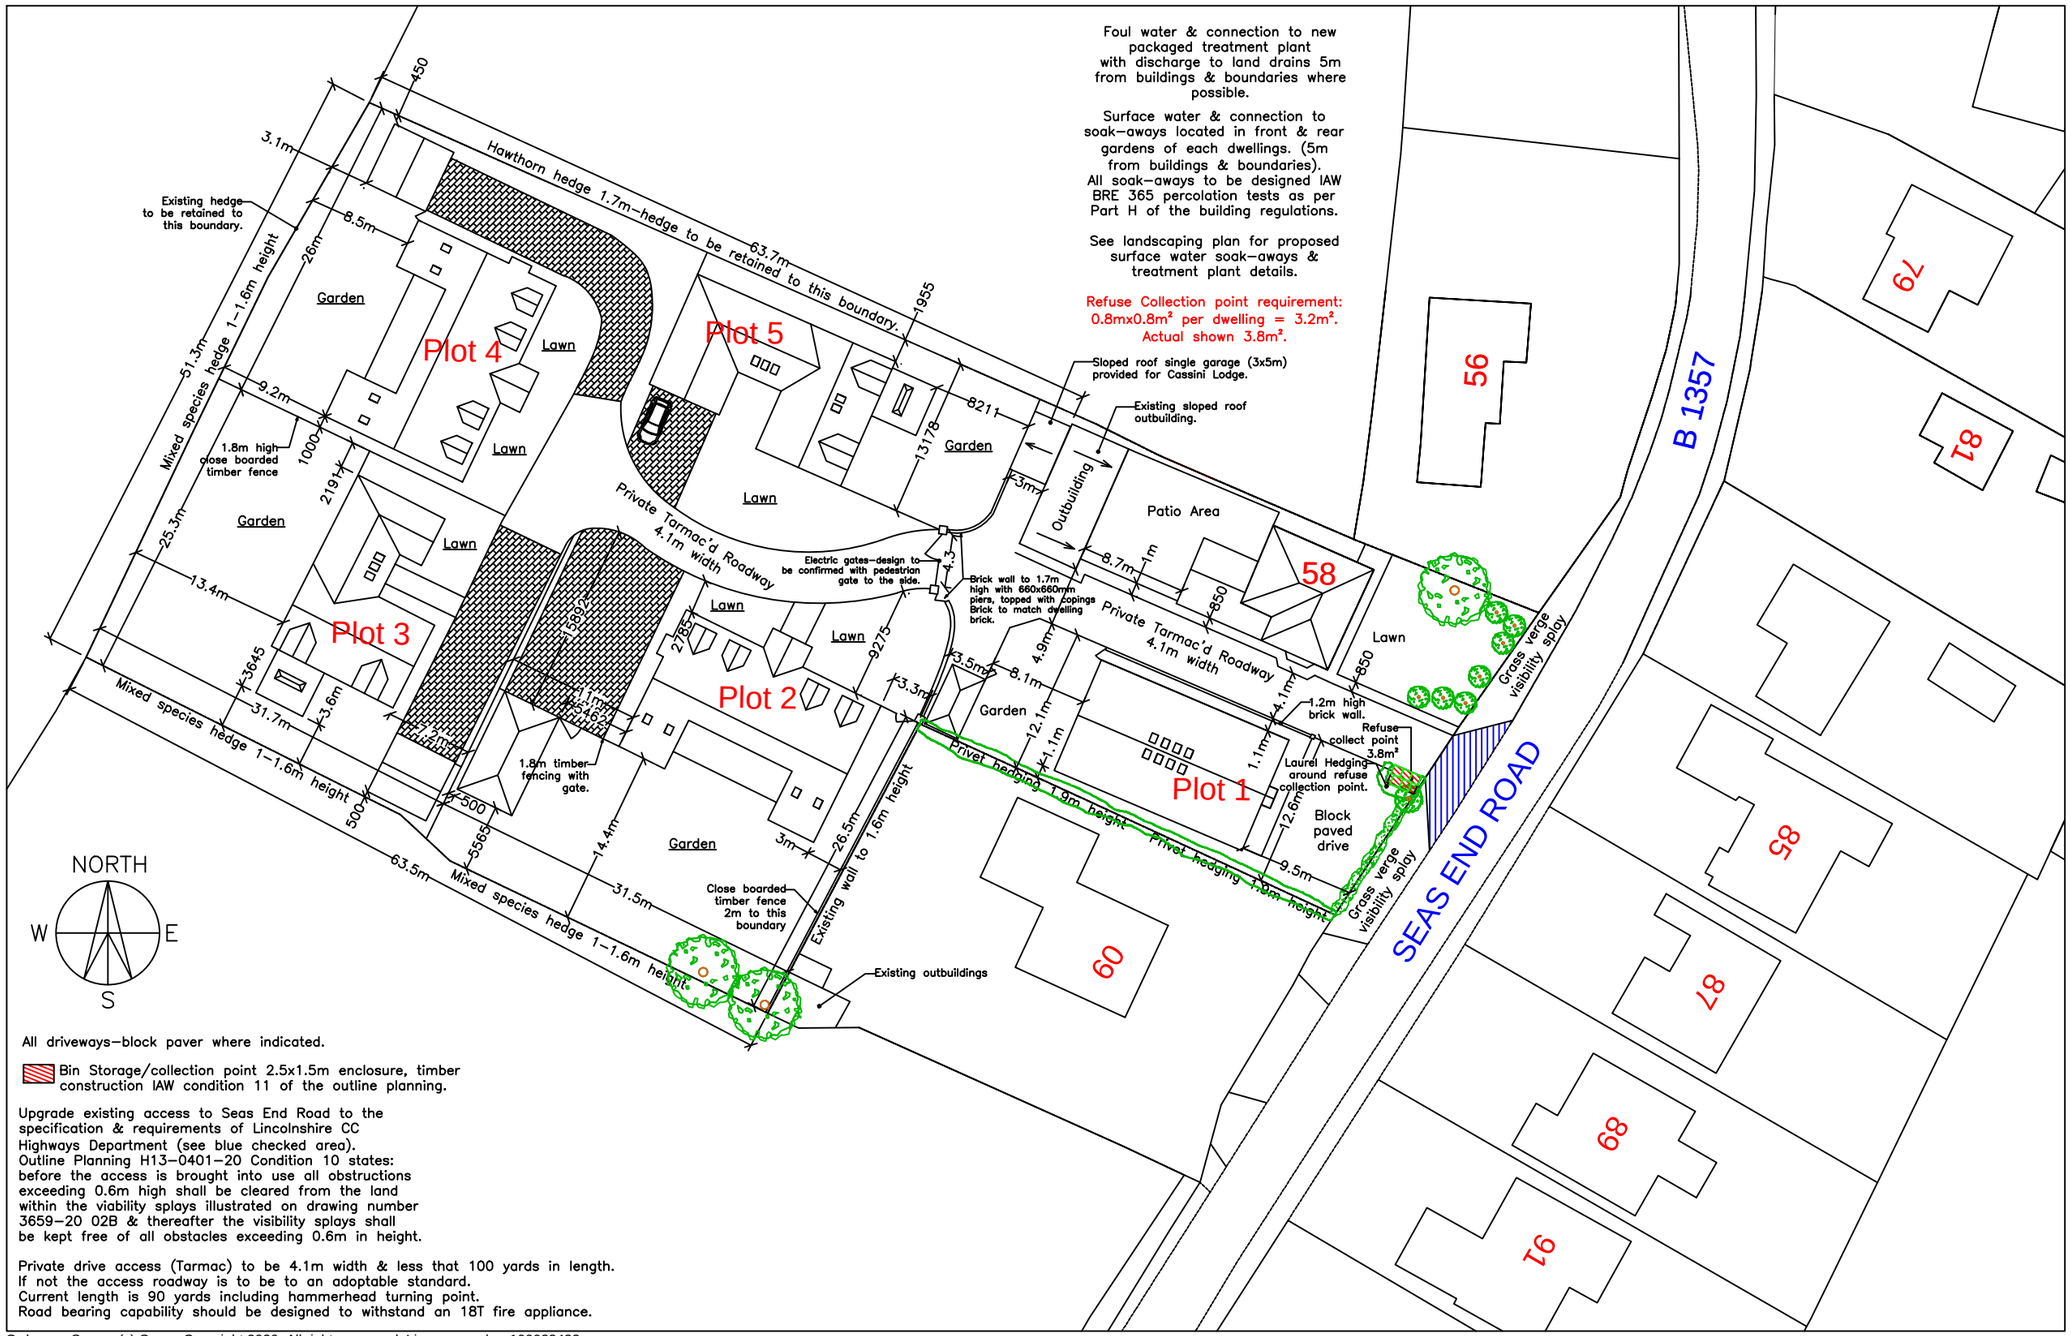


Ordnance Survey (c) Crown Copyright 2020. All rights reserved. Licence number 100022432

Proposed Site Plan
@ 1/500.

0 10m 20m 30m 40m 50m — 1:1250
0 5m 10m 15m — 1:500
0 2m 4m 6m — 1:200
0 1m 2m 3m — 1:100
0 0.5m 1m 1.5m — 1:50

Client: DMT Developements.

Project: Developement @ 58 Seas End Road, Moulton Seas End, Spalding. PE12 6LD. (Outline planning H13-0401-20).

Drawing Title: Proposed Block/Site Plan.

Rev.	Date	Amendment	Initial
D	13-12-21	Plan amended-refuse collection point.	JPT
C	19-03-21	Plan amended.	JPT
B	03-03-21	Plan amended.	JPT
A	22-02-21	Plan amended.	JPT

Drawn: JPT | Date: 19-02-20 | Scale: 1/500 | Paper Size: A3

Follow us on Facebook @ Architectural Design Services-Jason Thomas

No part of this drawing may be copied in any way whatsoever without the prior written permission of ADServices. ©Copyright 2020

ADS Reference No. 2021-06 | Dwg No. PL2a | Revision D

Preliminary ☐ For Info ☐ For Comment ☐ Planning ☒ Building Regs ☐ Construction ☐ As built ☐ LBC ☐

Architectural Design Services
Glinton, Peterborough.
JASON THOMAS
JasonADServices@yahoo.co.uk
01733 252850 & 07841 521271