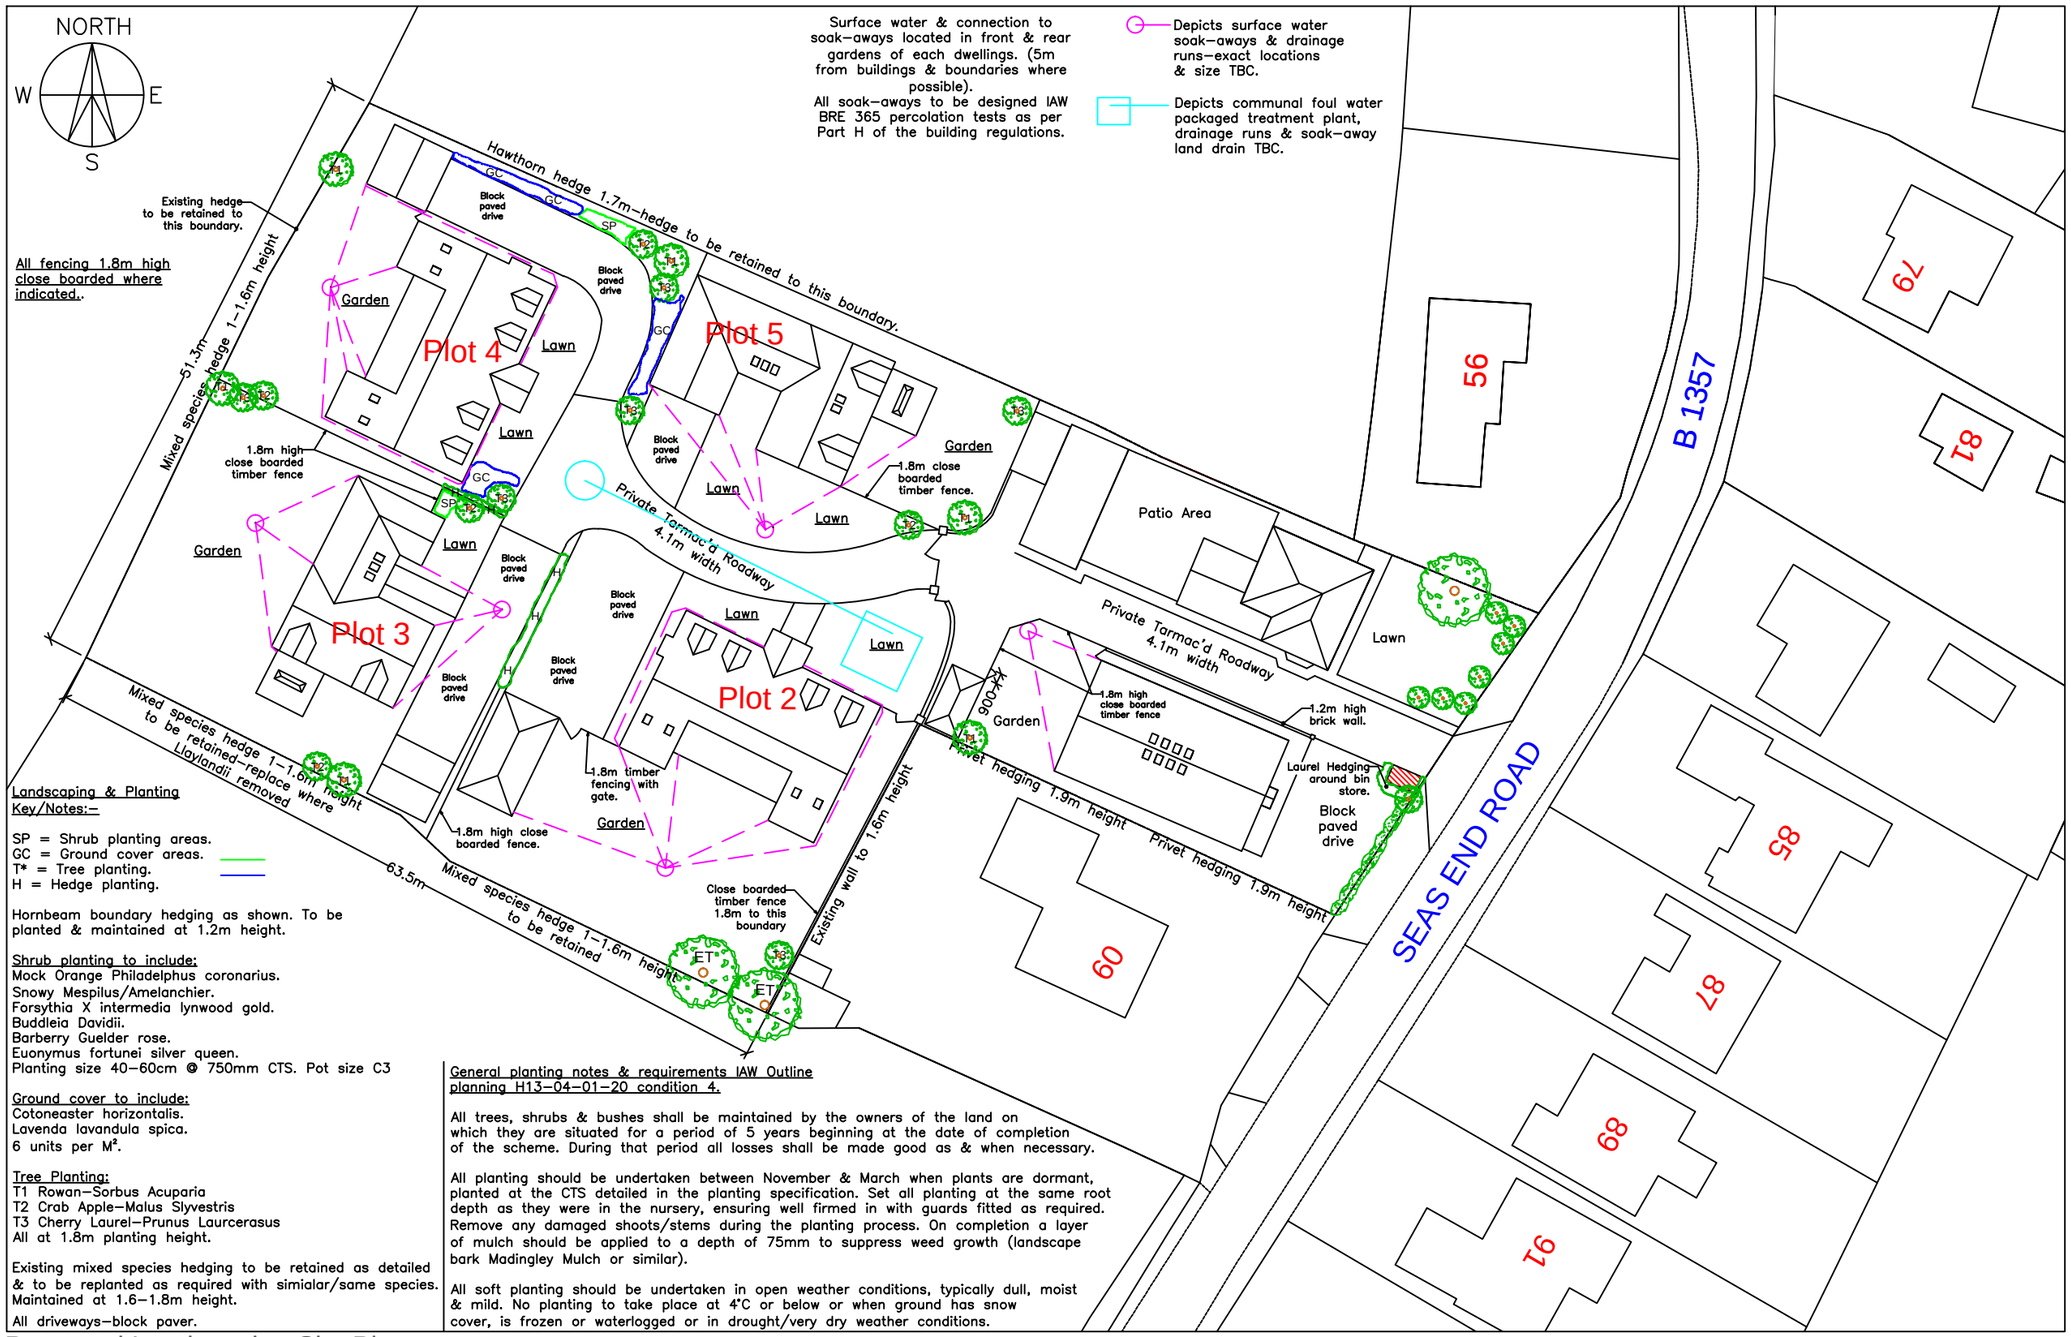


Proposed Landscaping Site Plan @ 1/500.

0 10m 20m 30m 40m 50m — 1:1250
0 5m 10m 15m — 1:500
0 2m 4m 6m — 1:200
0 1m 2m 3m — 1:100
0 0.5m 1m 1.5m — 1:50

Rev.	Date	Amendment	Initial
C	19-03-21	Plan amended.	JPT
B	03-03-21	Plan amended.	JPT
A	21-02-21	Plan amended.	JPT

Preliminary ☐ For Info ☐ For Comment ☐ Planning ☒ Building Regs ☐ Construction ☐ As built ☐ LBC ☐

Client
DMT Developements.

Project
Developement @ 58 Seas End Road, Moulton Seas End, Spalding. PE12 6LD.
(Outline planning H13-0401-20).

Drawing Title
Proposed Landscaping/Planting Site Plan.

Drawn	Date	ADS Reference No.	Dwg No.	Revision
JPT	19-02-20	2021-06	PL3	C

Scale 1/500 — Paper Size A3

Follow us on Facebook @ Architectural Design Services-Jason Thomas
No part of this drawing may be copied in any way whatsoever without the prior written permission of ADServices.
©Copyright 2020

Architectural Design Services
Glinton, Peterborough.
JASON THOMAS
JasonADServices@yahoo.co.uk
01733 252850 & 07841 521271