


Contractor to check all Dimensions on site prior to ordering materials / commencing work.Do Not Scale from this Drawing - If in doubt then please ask

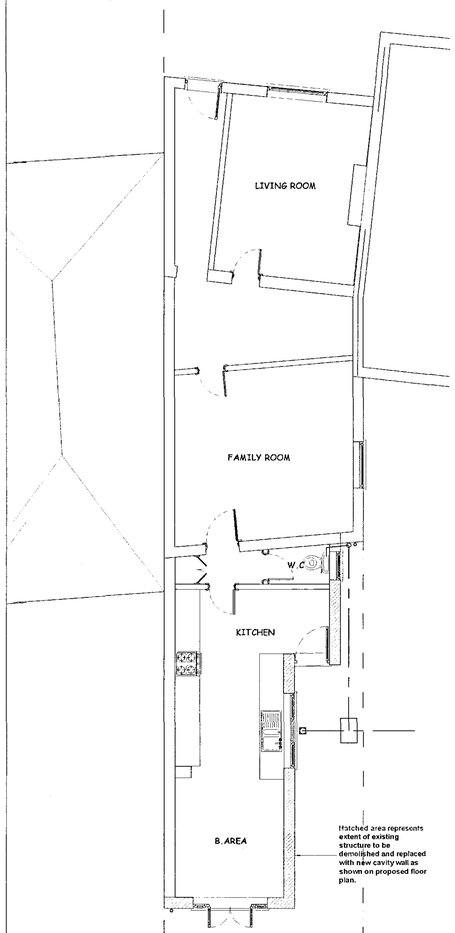

EXISTING GROUND FLOOR PLAN - 85m²
Scale 1:50

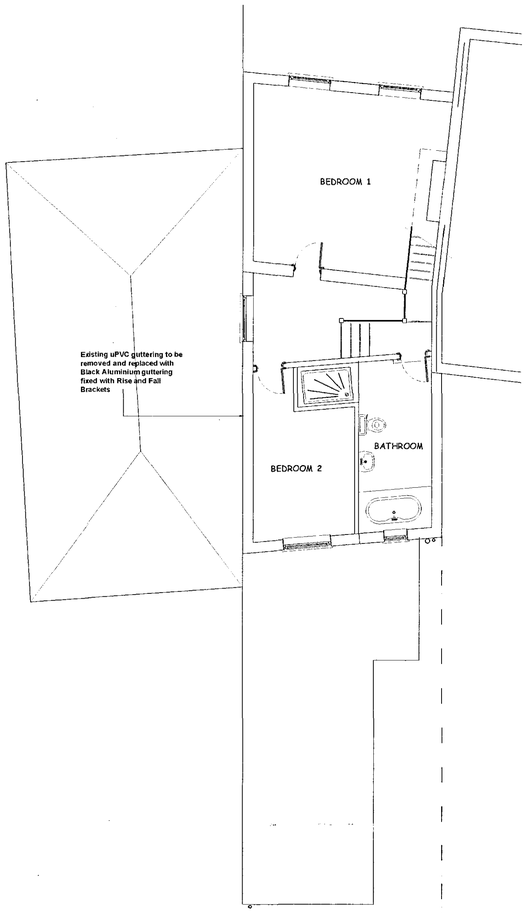


EXISTING FIRST FLOOR PLAN - 55m²
Scale 1:50

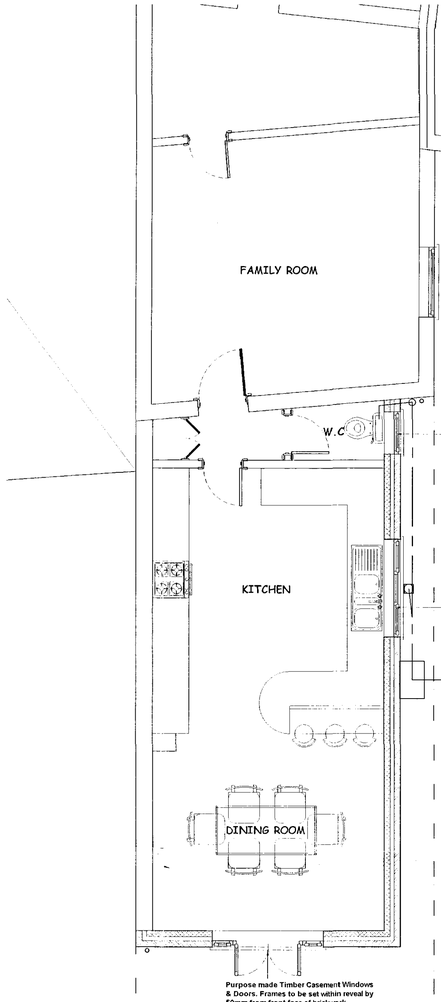


PROPOSED GROUND FLOOR PLAN - 91m²
Scale 1:50

New timber windows to the side elevation to be standard flush casements with central glazing bar

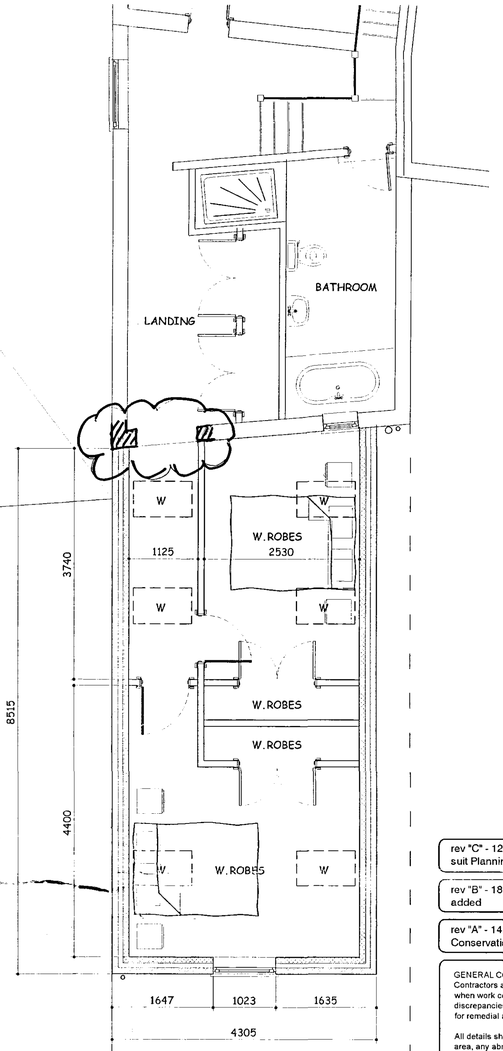


PROPOSED FIRST FLOOR PLAN - 91m²
Scale 1:50

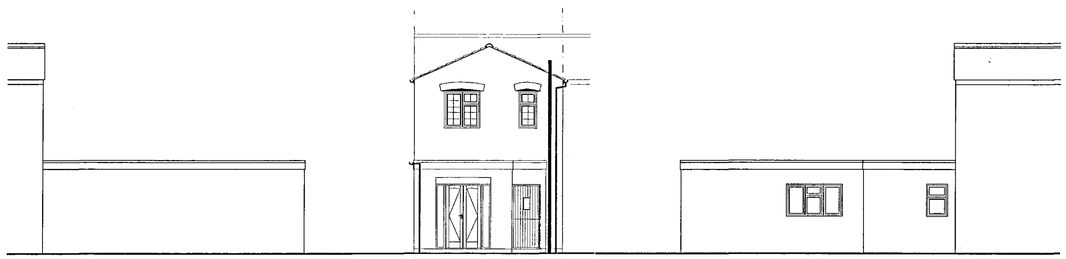


Existing Side Elevation
Scale 1:100

Existing Rear Elevation
Scale 1:100


Existing Side Elevation
Scale 1:100

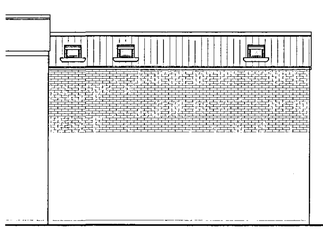


Proposed Side Elevation
Scale 1:100

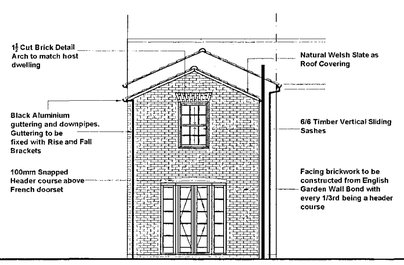

Proposed Rear Elevation
Scale 1:100

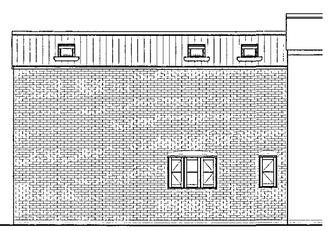


Proposed Side Elevation
Scale 1:100

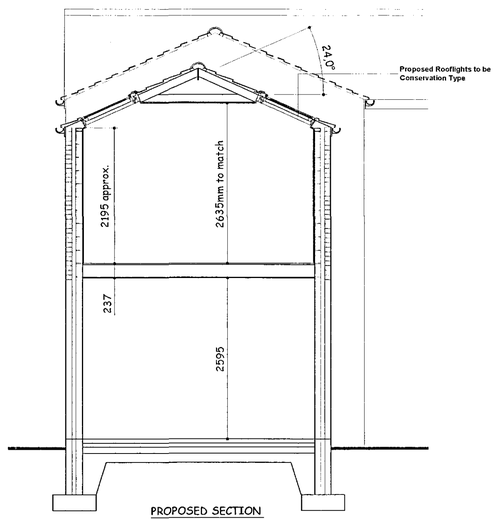

PROPOSED SECTION
Scale 1:50

SUPERSEDED

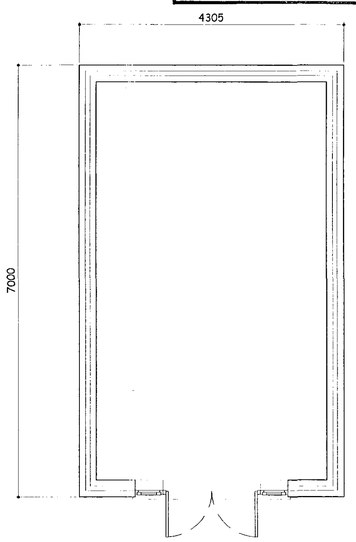

Plan of Garden Store
Scale 1:100

rev "C" - 12.03.08 - Side Elevations added to suit Planning

rev "B" - 18.07.07 - Garden Store Elevations added

rev "A" - 14.06.07 - Amended to suit the Conservation Officiers comments

GENERAL CONDITIONS
Contractors are resonsible for checking all dimensions on site when work commences and before ordering any materials.Any discrepancies should be brought to the attention of the Client for remedial action before commencing further.

All details shown are based on typical site conditions for that area, any abnormal conditions should be brought to the attention of the Client and Local Authority.

The notes shown are mainly to cover the requirements of Building Regulations and should not be treated as full specification.

No allowance has been made for any Structural Calculations,a "SAP" calculation, Soil Investigation or Flood Risk Assessment.If deemed necessary then these will be a chargeable extra.All steel beam sizes shown on drawing are all subject to confirmation from Structural Engineer.

All materials not specified to be of a standard suitable for the work proposed and be fit for purpose.All work to be in accordance with good building practise and all necessary BS codes for Workmanship on Building Sites.

Client :
Mr B Miller
"Brooklyn House
6 High Street
Moulton
PE12 6NL

Planning
26 MAR 2008
Ref: 1921/08

Site :
First Floor EXtension above existing Kitchen & Detached Garden Store

remway Design Ltd
2 Red Lion Street
Spalding
P E 1 1 1 S X
Tel / Fax: 01775 768 921
Mobile : 07815 112 058
e-mail: jason@remwaydesign.co.uk

Date : jun05 | Scale : As Noted

Drawing No:
1085 - 01"C"

BASE NOTE:
Any areas of the structure being covered, unexposed or otherwise inaccessible the notes / specifications of existing materials are subject to confirmation of site when it is feasible to expose the relevant areas of construction.