N



Site Location Plan

Scale 1:1250

SHDC
Planning & Development
11 MAR 2011
Ref: 0193-11

remway Design Ltd
2nd Floor - 5B Sheepmarket
Spalding
PE11 1BH
Tel: 01775 768 921
e-mail: enquiries@remwaydesign.co.uk

Site :
16 Moons Green
Moulton
PE12 6QW

Client :
Mr G White

Date : *****
Scale : as noted

Drawing No:
1989 - 01



Site Block Plan

Scale 1:250

SHDC
Planning & Development
11 MAR 2011
Ref: 0193-11

N

remway Design Ltd
2nd Floor - 5B Sheepmarket
Spalding
PE11 1BH
Tel: 01775 768 921
e-mail: enquiries@remwaydesign.co.uk

Site :
16 Moons Green
Moulton
PE12 6QW


Client :
Mr G White

Date : *****


Scale : as noted

Drawing No:
1989 - 02

Contractor to check all Dimensions on site prior to ordering materials / commencing work.Do Not Scale from this Drawing - If in doubt then please ask

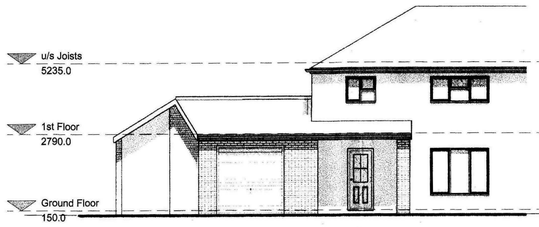


2 Front Elevation
1 : 100

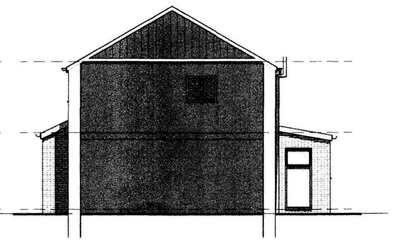

3 Right Side Elevation
1 : 100




4 Rear Elevation
1 : 100

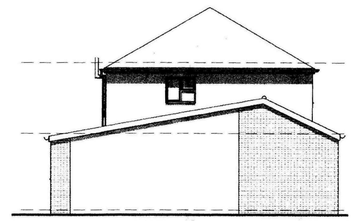


5 Left Side Elevation
1 : 100




9 3D View Rear Right

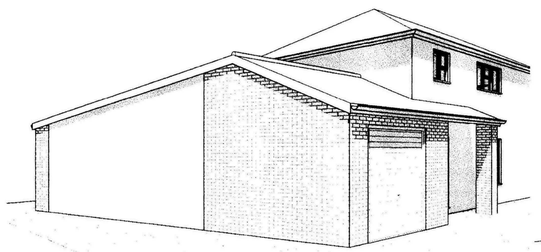


6 3D View Front Left

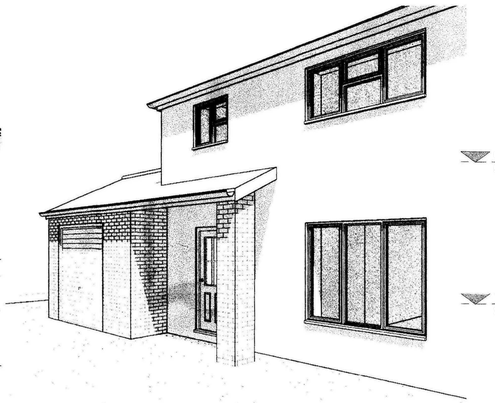

7 3D View Front Right

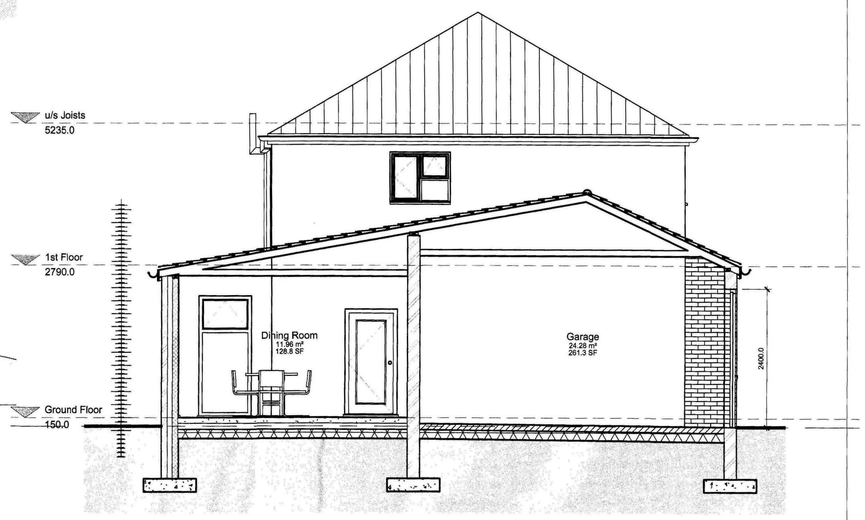

10 Garage Section
1 : 50

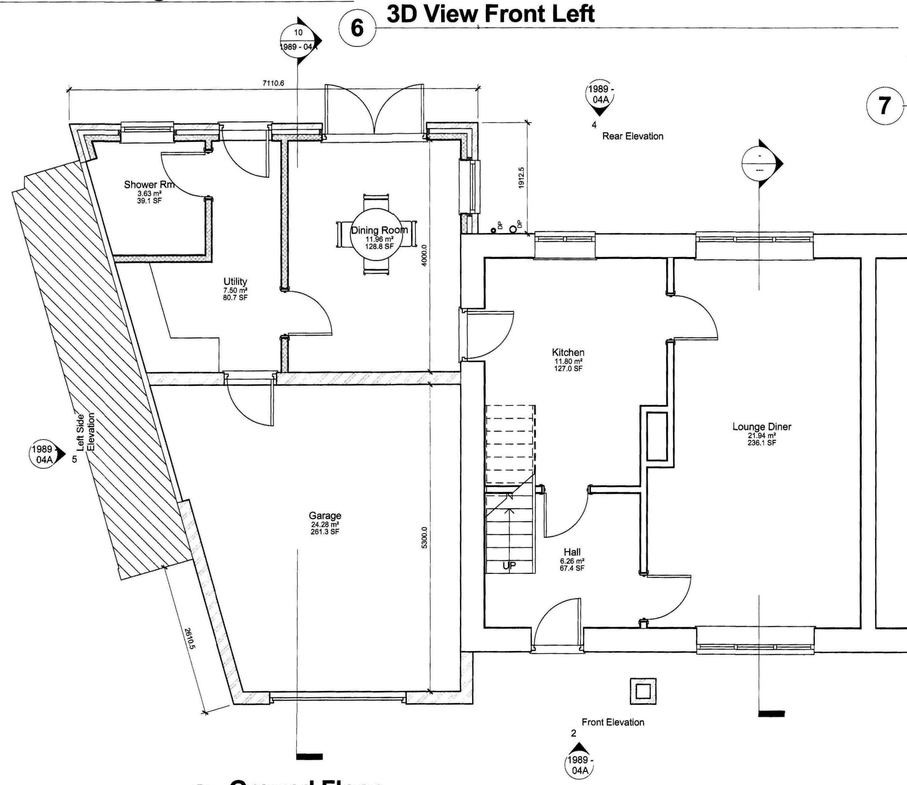

1 Ground Floor
1 : 50



8 3D View Rear Left

Due to areas of the structure being covered, unexposed or otherwise inaccessible the notes / specifications of existing materials are subject to confirmation of site when it is feasible to expose the relevant areas of construction.

GENERAL CONDITIONS
Contractors are responsible for checking all dimensions on site when work commences and before ordering any materials.Any discrepancies should be brought to the attention of the Client for remedial action before commencing further.
All materials not specified to be of a standard suitable for the work proposed and be fit for purpose.All work to be in accordance with good building practise and all necessary BS codes for Workmanship on Building Sites.

Received
Planning & Development
11 MAR 2011
Ref: 0193-11

A - 07.03.11 - Amended to suit Client
Revisions

Client:
Mr G White


Site:
Garage Side Extension & Conversion of Existing Outbuildings at 16 Moons Green, Moulton

Drg Title:
Proposed Plans

remway Design Ltd
2nd Floor - 5B Sheepmarket
Spalding
P E 1 1 1 B H
Tel : 01775 768 921
e-mail: enquiries@remwaydesign.co.uk

Drg Size	Drawing Number	Date
a1	1989 - 04A	Feb11

Contractor to check all Dimensions on site prior to ordering materials / commencing work.Do Not Scale from this Drawing - If in doubt then please ask

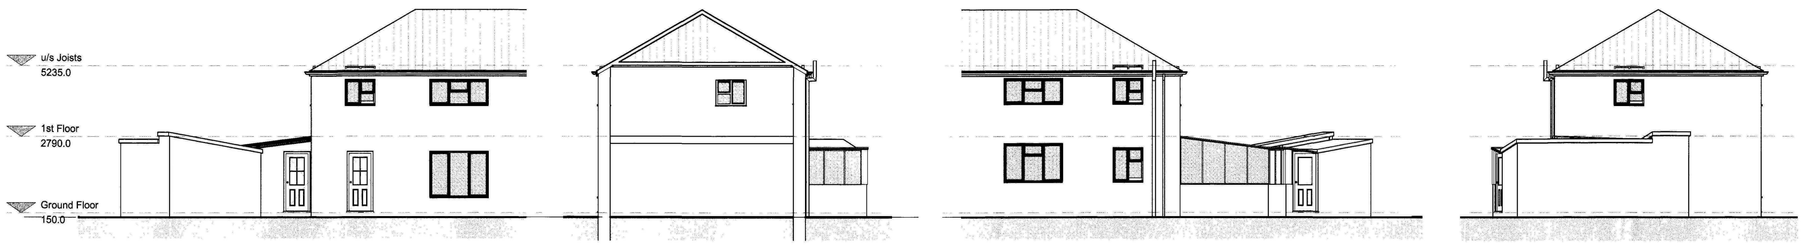


2 Front Elevation 1 : 100


3 Right Side Elevation 1 : 100

4 Rear Elevation 1 : 100

5 Left Side Elevation 1 : 100

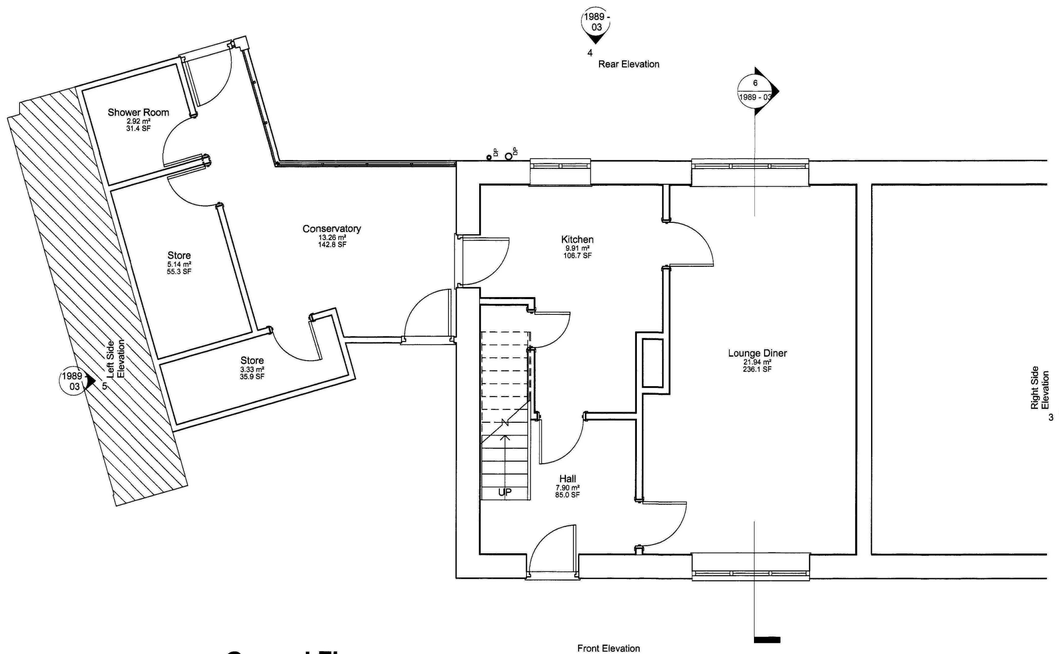

1 Ground Floor 1 : 50

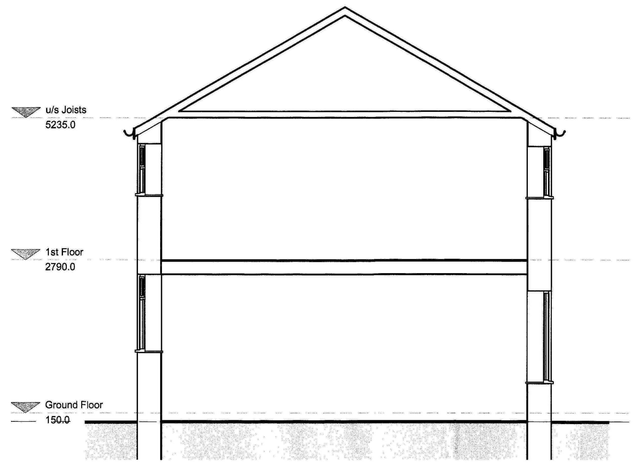

6 Section 1 1 : 50

SHDC
Planning & Development
11 MAR 2011
Ref: 0913-11

GENERAL CONDITIONS
Contractors are responsible for checking all dimensions on site when work commences and before ordering any materials.Any discrepancies should be brought to the attention of the Client for remedial action before commencing further.
All materials not specified to be of a standard suitable for the work proposed and be fit for purpose.All work to be in accordance with good building practise and all necessary BS codes for Workmanship on Building Sites.

Revisions

Client:
Mr G White

Site:
Garage Side Extension & Conversion of Existing Outbuildings at 16 Moons Green, Moulton

Drg Title:
Existing Plans

remway Design Ltd
2nd Floor - 5B Sheepmarket
Spalding
PE11 1BH
Tel : 01775 768 921
e-mail: enquiries@remwaydesign.co.uk

Drg Size	Drawing Number	Date
a1	1989 - 03	Feb11

Due to areas of the structure being covered, unexposed or otherwise inaccessible the notes / specifications of existing materials are subject to confirmation of site when it is feasible to expose the relevant areas of construction.