© Design Copyright reserved. Written consent must be obtained before copying or reproducing this drawing. Do not scale from this drawing, use dimensioned figures only. Contractors are responsible for taking and checking site dimensions. Any discrepancy must be reported to Tulip Design immediately.

Side Elevation | Rear Elevation | Side Elevation

Existing Elevations

Existing Layout

1:50 scale

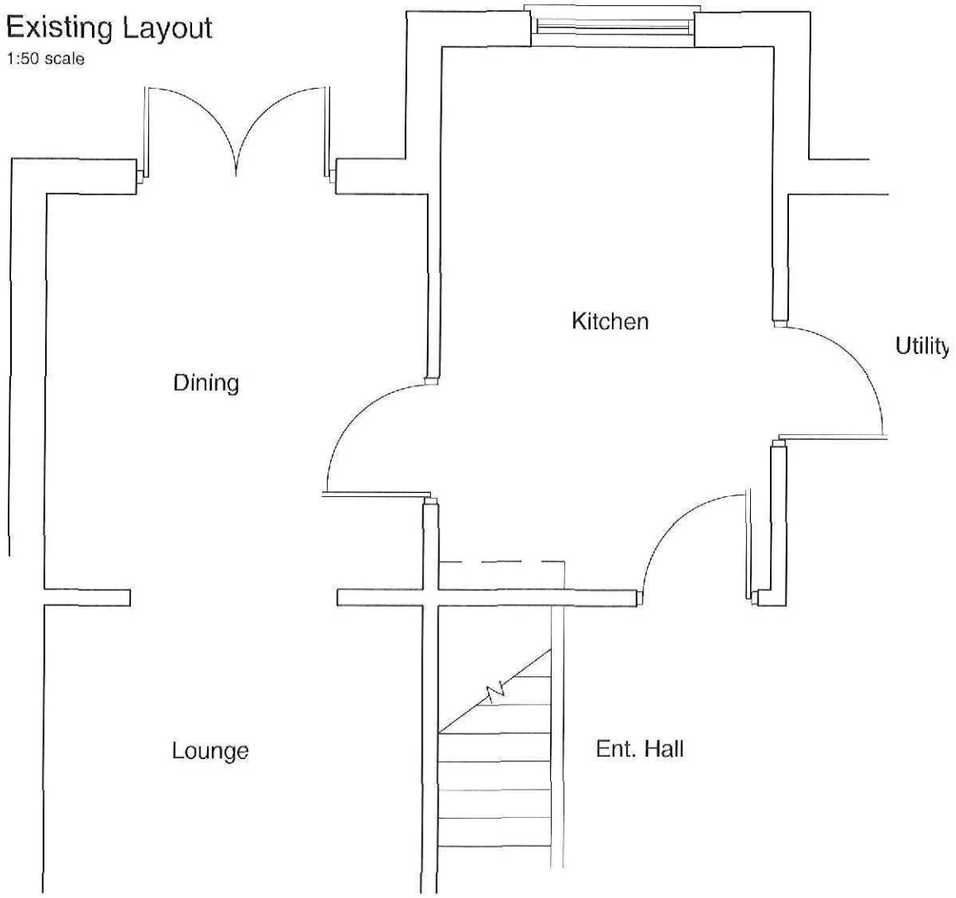

existing close board fence at boundary

Crown Copyright 2010. All rights reserved. Licence number 100020449

Location Plan

1:1250 scale

SHDC
Planning & Development
11 MAR 2010
Ref. 0198-10

Rev	Description	Date

Tulip Design
Architectural & Building Design Services

6 Tulip Fields, Whaplode, Spalding, Lincs. PE12 6US
Tel: 07500 966039
Email: tulip.design@btinternet.com

Client: Mr & Mrs C. Harris

Scale: 1:50, 1:100 & 1:1250 @ A3

Project: Proposed Rear Extension at 11 Oakwood Park, Moulton Seas End, Spalding, Lincolnshire. PE12 6LY

Date: March 2010

Drawing No.: 10/001/01

Title: Planning Drawing
Existing Layout & Elevations, Location Plan

Drawn: MD

© Design Copyright reserved. Written consent must be obtained before copying or reproducing this drawing. Do not scale from this drawing, use dimensioned figures only. Contractors are responsible for taking and checking site dimensions. Any discrepancy must be reported to Tulip Design immediately

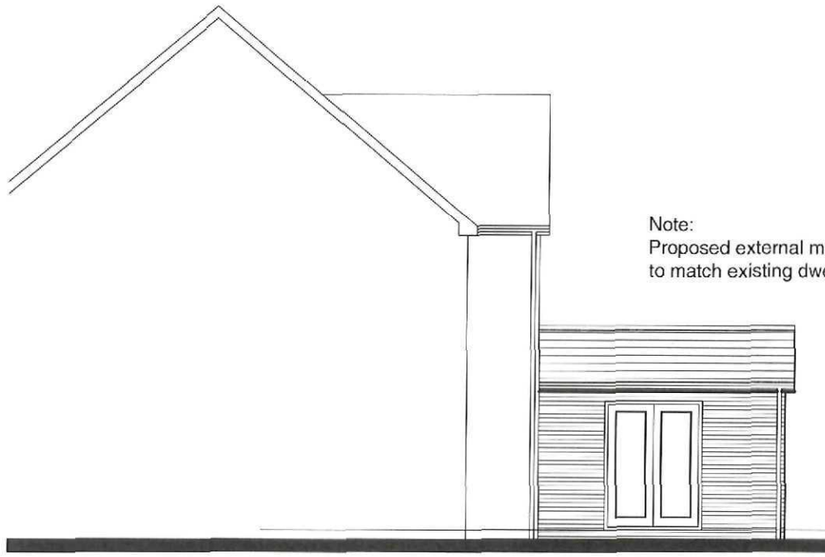

Note:
Proposed external materials
to match existing dwelling

Note:
white upvc fascia, soffit
& bargeboards to match exisitng.

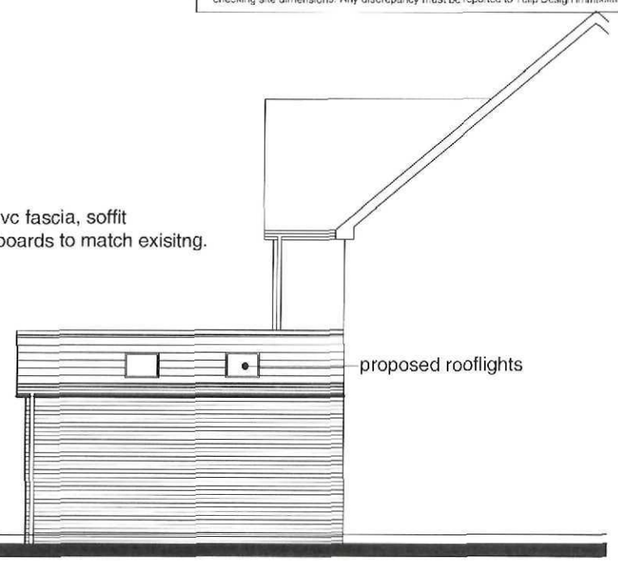

Proposed Elevations - Side Elevation

Rear Elevation

Note:
white upvc doors to new build
(to match exisitng)

Side Elevation

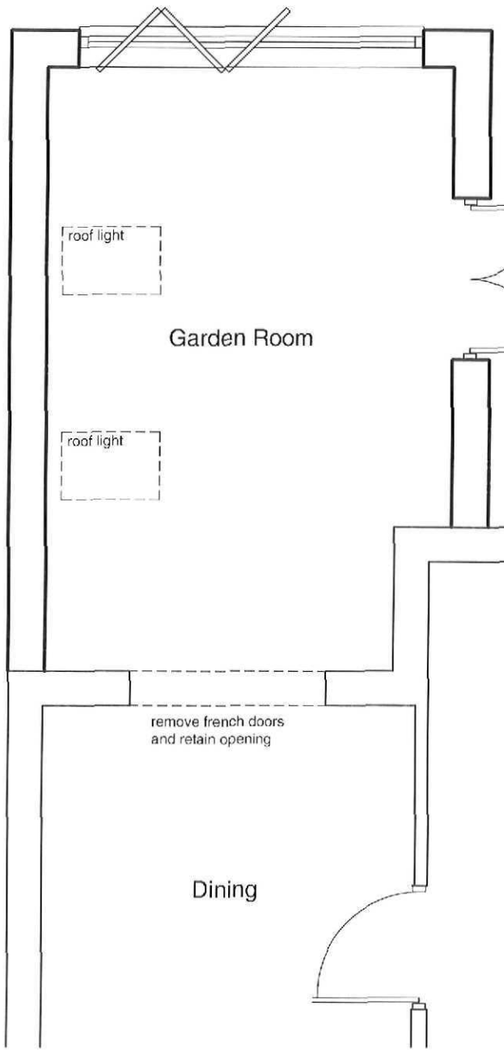

Proposed Layout
1:50 scale

Block Plan
1:500 scale

SHDC
Planning & Development
10 MAR 2010
Ref: 0198-10

Rev	Description	Date

Tulip Design
Architectural & Building Design Services

6 Tulip Fields, Whaplode, Spalding, Lincs. PE12 6US
Tel: 07500 966039
Email: tulip.design@btinternet.com

Client:
Mr & Mrs C. Harris

Scale
1:50, 1:100
& 1:500 @ A3

Project
Proposed Rear Extension at
11 Oakwood Park,
Moulton Seas End,
Spalding, Lincolnshire.
PE12 6LY

Date
March 2010

Drawing No.
10/001/02

Title
Planning Drawing
Proposed Layout & Elevations, Block Plan

Drawn
MD