

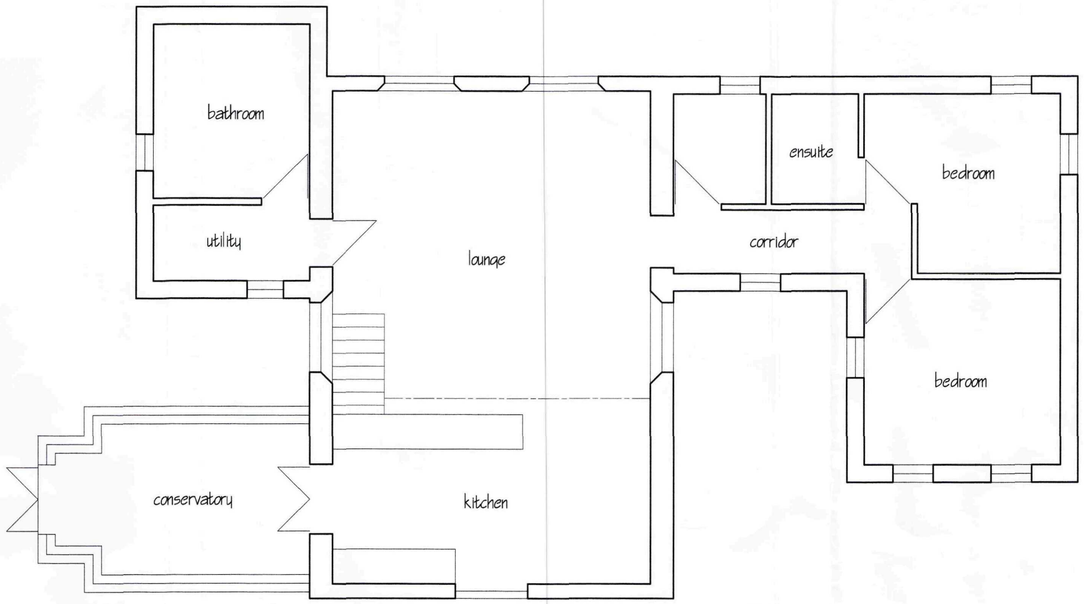



GROUND FLOOR PLAN AS EXISTING

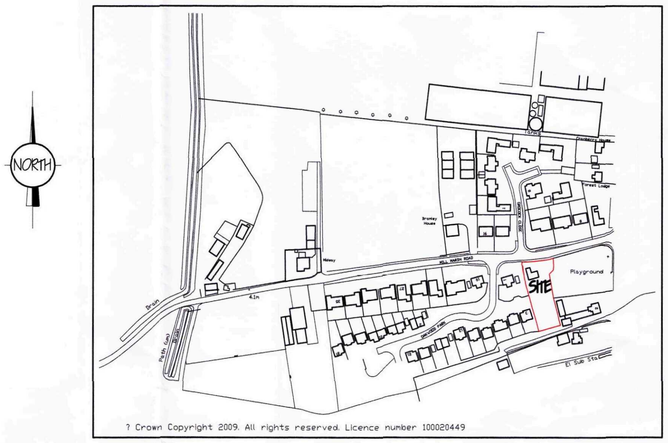

LOCATION PLAN

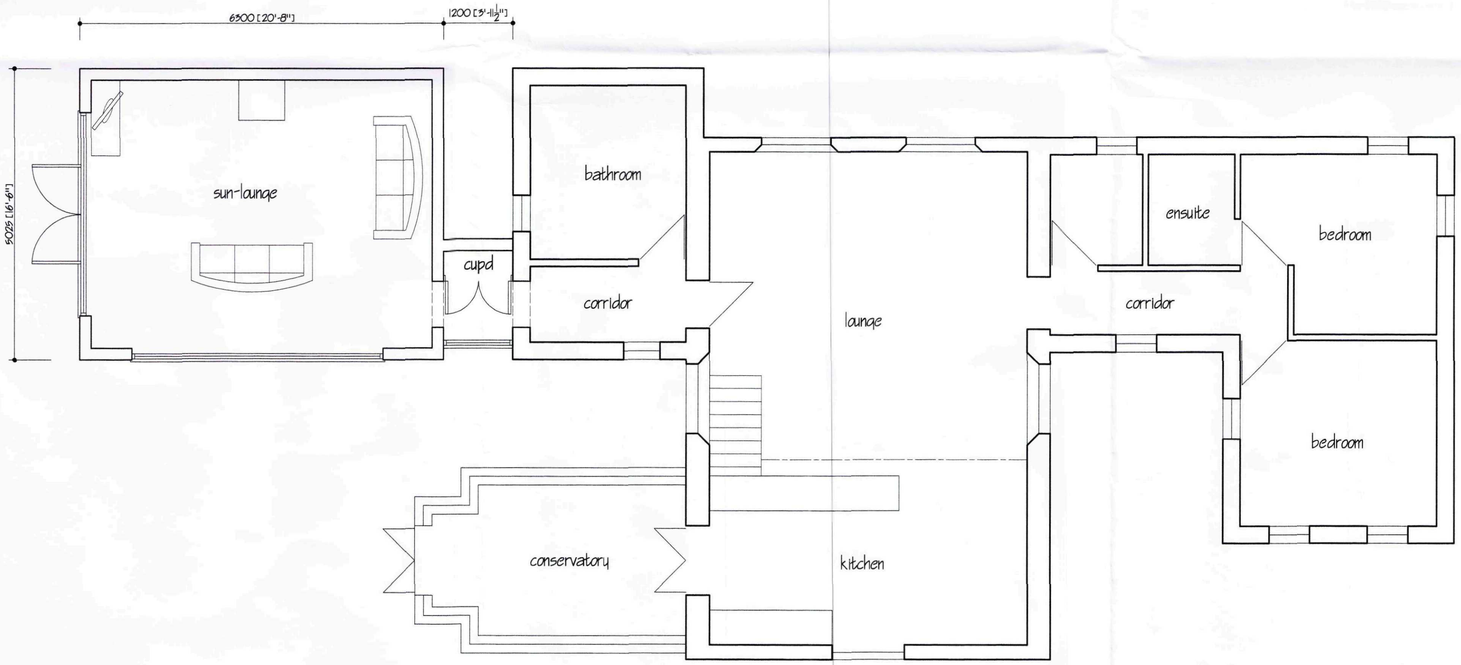

GROUND FLOOR PLAN AS PROPOSED

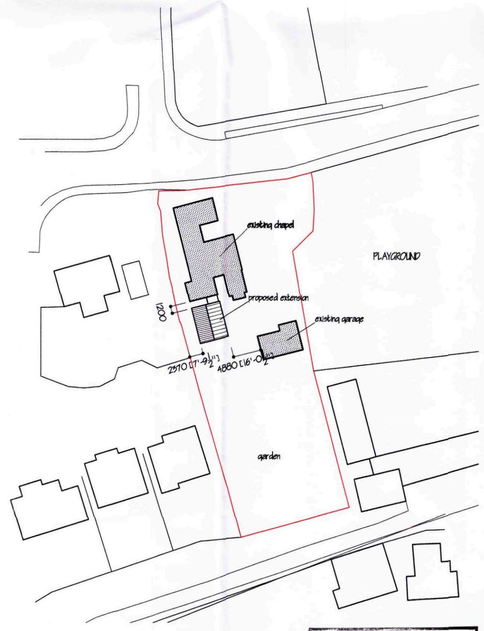

BLOCK PLAN

SHDC
Planning & Development
2 3 MAY 2011
Ref: 0219-11

AMENDED PLAN
Ref. A1

ref:	revision	date
B	PLUE AND SMALL PROJECTION REMOVED	20-5-11
A	BLOCK PLAN ADDED	APR 2011

G. R. MERCHANT LTD.
I.ENG AMICE FIWO
ARCHITECTURAL, STRUCTURAL AND LAND DRAINAGE CONSULTANTS
4 Wrights Mews
12A Park Road, Holbeach, Spalding, Lincs. PE12 7EE
Tele 01406 426200
Fax 01406 425744
E-Mail gr.merchant@btconnect.com

Project
PROPOSED EXTENSION AND ALTERATIONS
THE CHAPEL
MILL MARSH ROAD
MOULTON SEAS END

Client
MR J STAMP & MS B HUNT

Drawing
EXISTING AND PROPOSED PLAN
BLOCK AND LOCATION PLAN

Job Ref.	Drawing No.
2210/11	01B
Date	Drawn
MAR 2011	JPW

Scales
1/50 1/2500 1/500

DO NOT SCALE FROM THIS DRAWING
This drawing is copyright and may not be altered, traced, photographed or used for any other purpose other than that for which it is issued. The General Contractor is to check all dimensions on site and report any discrepancies to the Architect. All details shown on this drawing including foundations are based upon typical site conditions existing in the area. No responsibility can be accepted for abnormal conditions which may be discovered during construction unless reported to the Architect so that modifications can be considered. The Contractor is to satisfy himself as to the adequacy of the foundations for his own purposes after excavations before foundations are cast in his operations. This drawing is limited in the amount of information contained and does not purport to contain a full specification of the works. It is solely for the purpose of obtaining Planning / Building Regulations approval. This drawing must not be used as a contract document alone. The works will not be supervised or inspected on site by G.R. Merchant or any representative thereof. It is the client or their appointed agents responsibility to control workmanship, substitution of materials, adherence to specifications, variations to contract etc.All materials to be new unless otherwise stated and all components and materials etc. to be used fitted and installed etc. to strict accordance with manufacturers instruction and relevant code of practice. Materials shall conform to appropriate British standard specification or BBA certificate or European code equivalent. The Employer / Client shall ensure that the selected contractor is conversant with and adopts all measures necessary to achieve compliance with Health and Safety legislation for Building sites and Work places. The Employer / Client is advised that should the works need to comply with the Construction Design and Management Regulations no Inducement Period Plan, by Inspector will be required. The works shall comprise of all that is shown on the drawing and that is, reasonably to be implied by the above. It may be necessary to carry out certain works in party and the adjoining owner's property, but may be necessary to obtain the consent of the adjoining owner(s) under the Party Wall etc. Act 1996 when building is close proximity to adjoining neighbore boundaries.