

REAR AS PROPOSED

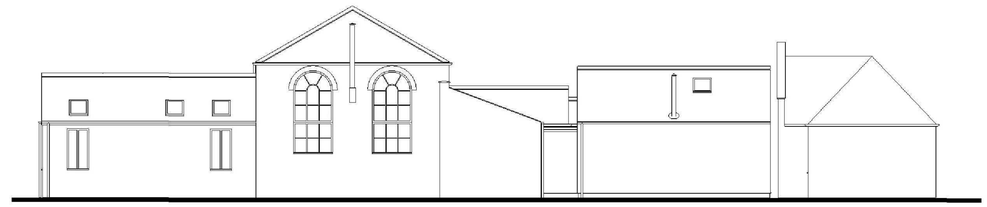

SIDE AS PROPOSED

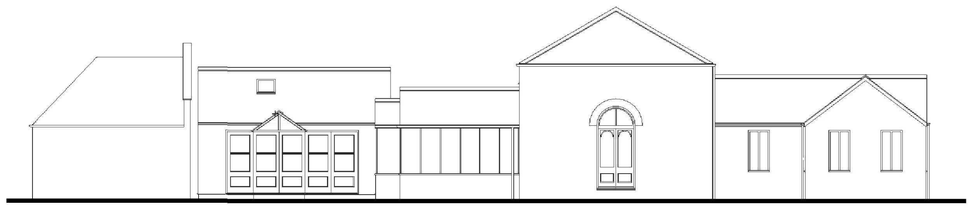


SIDE AS PROPOSED




REAR AS EXISTING



SIDE AS EXISTING

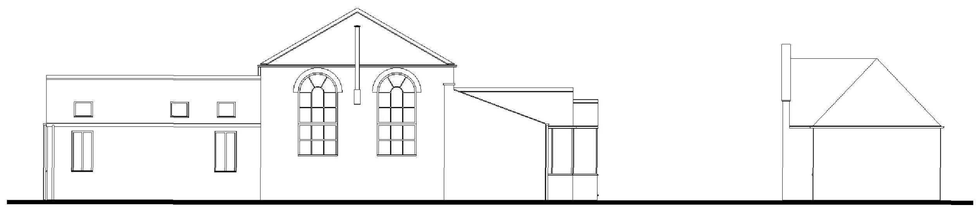

SIDE AS EXISTING

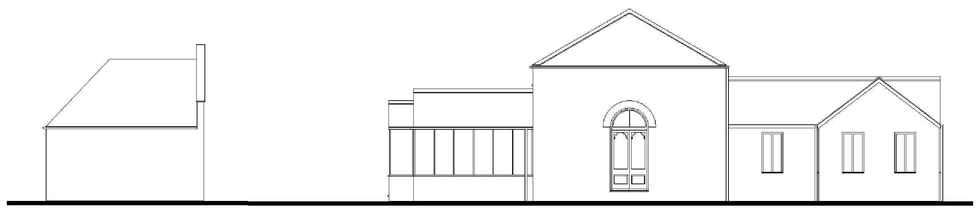

GR MERCHANT LTD.


4 WRIGHTS MEWS 12A PARK ROAD HOLBEACH SPALDING LINCS PE12 7EE

TEL 01406 490800 FAX 01406 425744 E-MAIL gr.merchant@btconnect.com


PROJECT PROPOSED EXTENSION & ALTERATIONS ON THE CHAPEL
MILL MARSH ROAD MOULTON SEAS END

CLIENT MR J STAMP & MS B HUNT


DRAWING LINED DRAWINGS OF EXISTING & PROPOSED ELEVATIONS
JOB REF 2210/11 DRAWING NO 03 DATE DRAWN JPW
SCALES 1/100

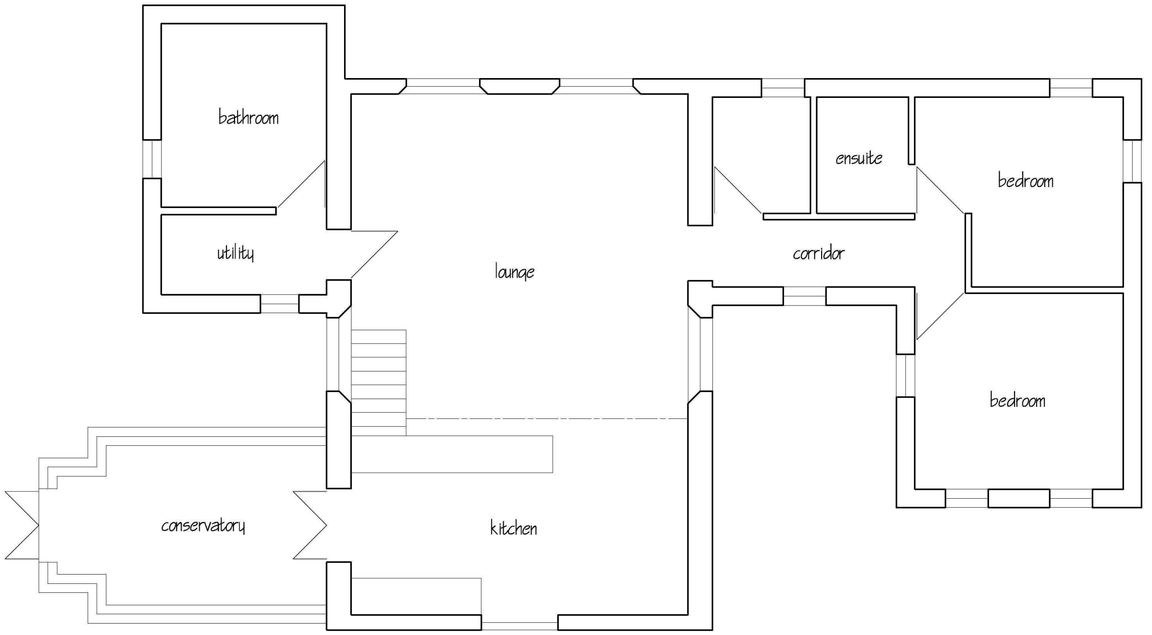

GROUND FLOOR PLAN AS EXISTING

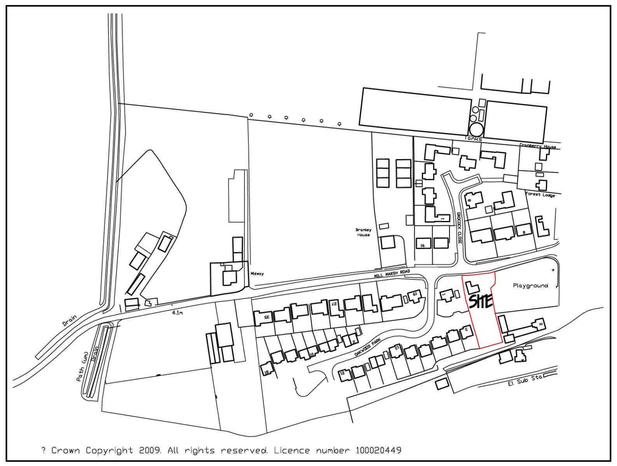

LOCATION PLAN

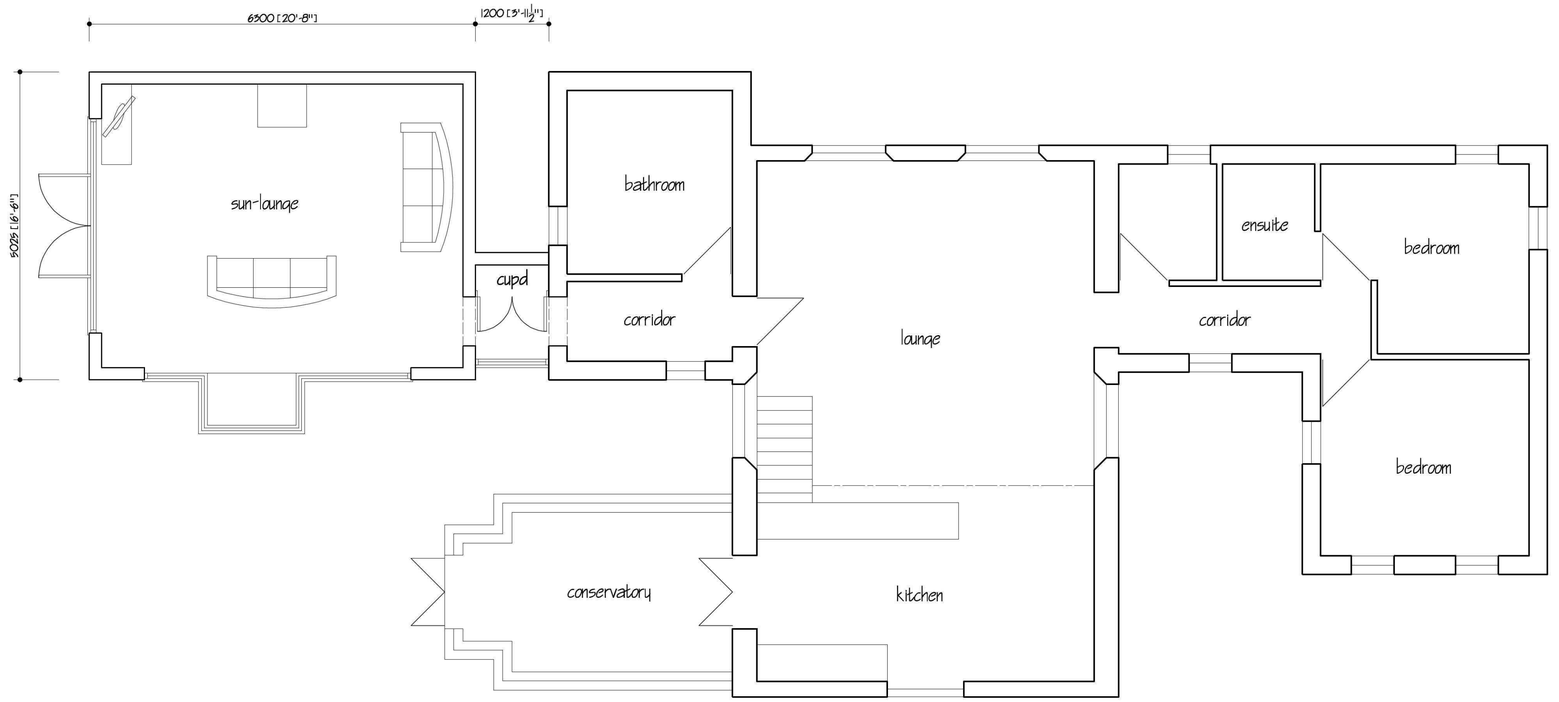

GROUND FLOOR PLAN AS PROPOSED

ref.	revision	date

G. R. MERCHANT LTD.
I.ENG AMICE FIWO
ARCHITECTURAL, STRUCTURAL AND LAND DRAINAGE CONSULTANTS
4 Wrights Mews
12A Park Road, Holbeach,
Spalding, Lincs. PE12 7EE
Tel: 01406 426600
Fax: 01406 425744
E-Mail: gr.merchant@btconnect.com

Project
PROPOSED EXTENSION AND ALTERATIONS
THE CHAPEL
MILL MARSH ROAD
MOULTON SEAS END


Client
MR J STAMP & MS B HUNT

Drawing
EXISTING AND PROPOSED PLAN AND LOCATION PLAN


Job Ref.	Drawing No.
2210/11	01
Date	**Drawn**
MAR 2011	JPW

Scales
1/50 1/2500


DO NOT SCALE FROM THIS DRAWING
This drawing is copyright and may not be altered, traced, photographed or used for any other purpose other than that for which it is issued. The General Contractor is to check all dimensions on site and report any discrepancies to the Architect. All details shown on this drawing including foundations are based upon typical site conditions related to the area. No responsibility can be accepted for abnormal conditions which may be discovered during construction unless reported to the Architect so that design amendments may be considered. Site soil surveys are recommended in respect of foundations to establish specific site conditions before foundation work is undertaken. This drawing is limited in the amount of information contained and does not purport to contain a full specification of the works. It is solely for the purpose of obtaining Planning / Building Regulation approval. This drawing must not be used as a contract document alone. The works will not be supervised or inspected on site by G R Merchant or any representative thereof. It is the client or their appointed agents responsibility to control workmanship, substitution of materials, adherence to specification, variations to contract etc.All materials to be new unless otherwise stated and all components and materials etc. to be used fixed and installed etc. in strict accordance with manufacturers instruction and relevant code of practice. Materials shall conform to appropriate British standard specification or BBA certificate or Europeam code equivalent. The Employer / Client shall ensure that the selected contractor is conversant with and adopts all measures necessary to achieve compliance with Health and Safety legislation for Building sites and Work places. The Employer / Client is advised that should the works need to comply with the Construction Design and Management Regulations an Independent Planning Supervisor will be required. The works shall comprise of all that is shown on the drawing and details. Work that may not specifically be shown but may be reasonably inferred as necessary to carry out the works shall be deemed to be included. It is the plot / land owners responsibility to be aware of the Party Wall etc. Act 1996 when building in close proximity to adjoining neighbors boundaries.

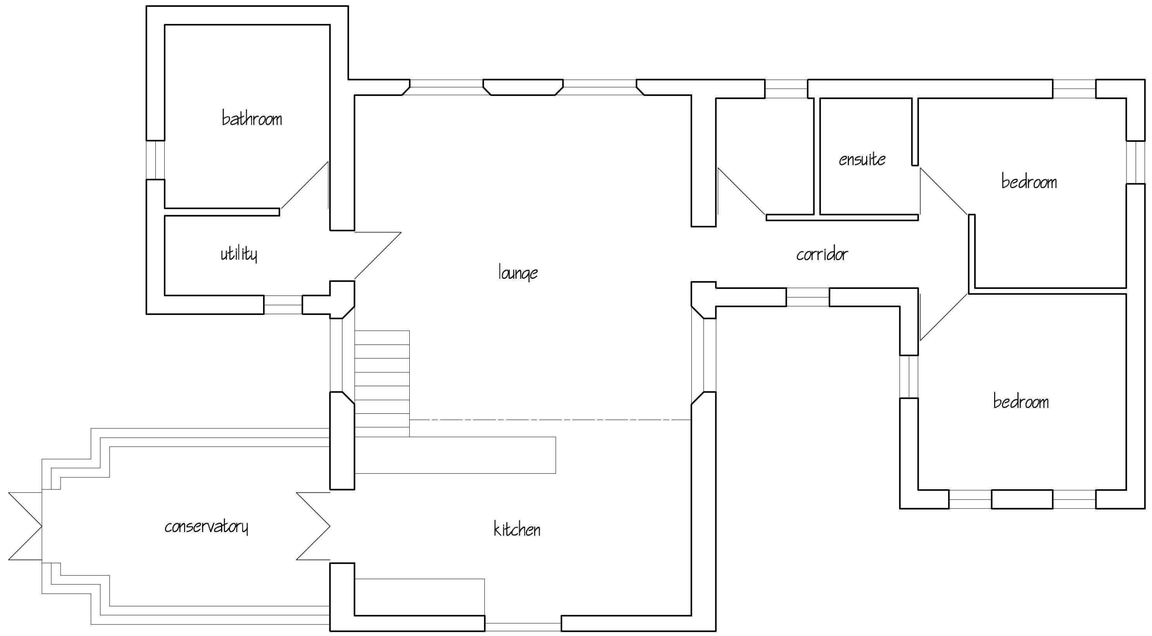


GROUND FLOOR PLAN AS EXISTING

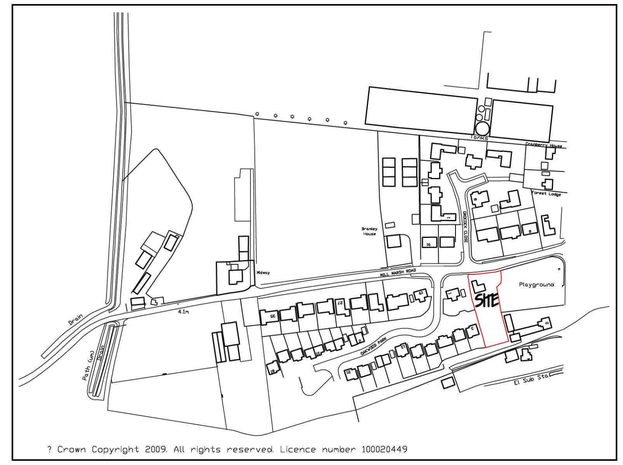

LOCATION PLAN

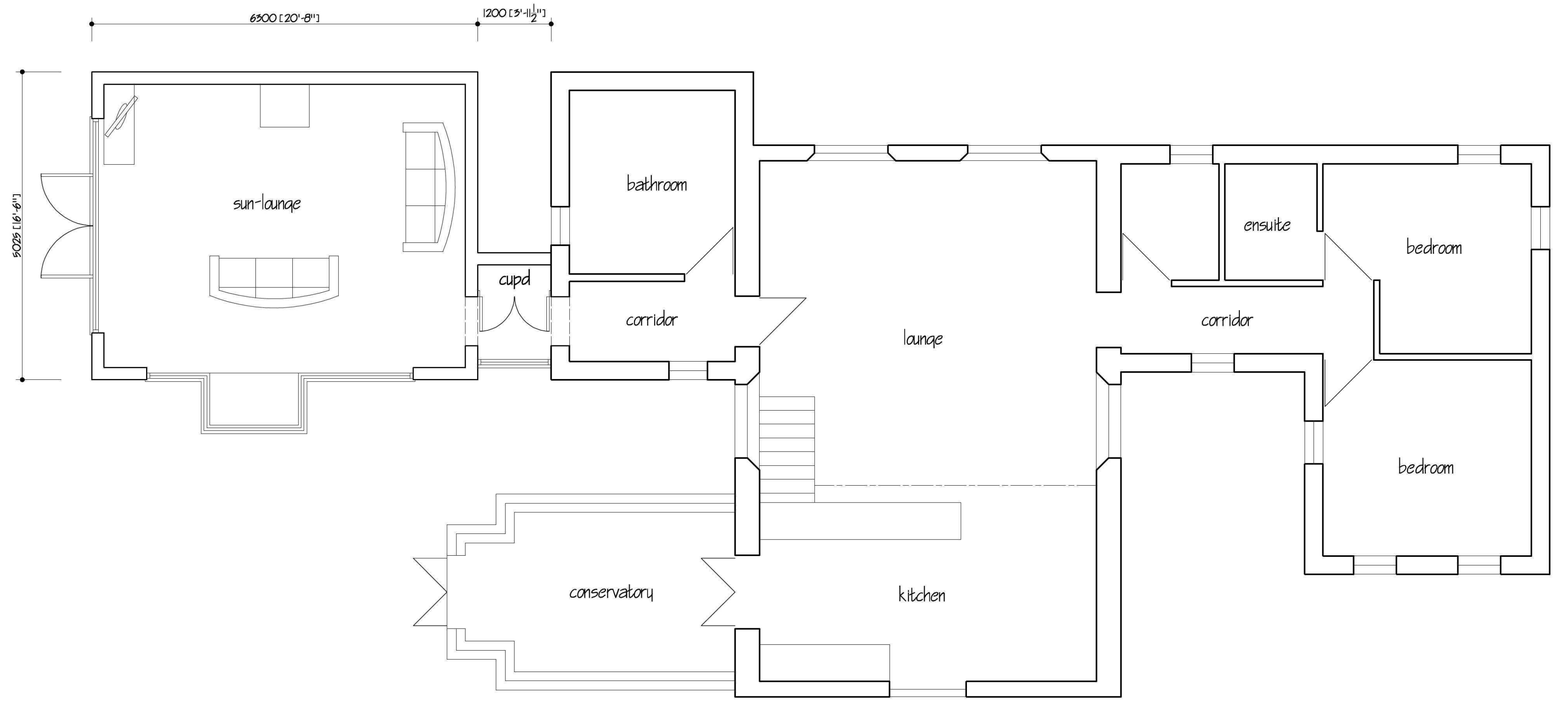

GROUND FLOOR PLAN AS PROPOSED

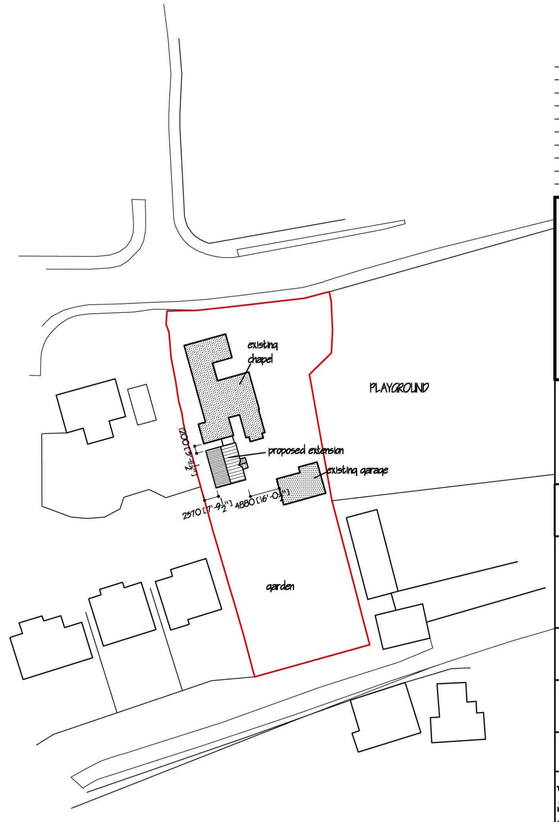

BLOCK PLAN

A	BLOCK PLAN ADDED	APR 2011
ref.	revision	date

G. R. MERCHANT LTD.
I.ENG AMICE FIWO

ARCHITECTURAL, STRUCTURAL AND LAND DRAINAGE CONSULTANTS

4 Wrights Mews
13A Park Road, Holbeach,
Spalding, Lincs. PE12 7PE
Tel: 01406 422600
Fax: 01406 425744
E-Mail: gr.merchant@btconnect.com

Project
PROPOSED EXTENSION AND ALTERATIONS
THE CHAPEL
MILL MARSH ROAD
MOULTON SEAS END

Client
MR J STAMP & MS B HUNT

Drawing
EXISTING AND PROPOSED PLAN
BLOCK AND LOCATION PLAN

Job Ref.	Drawing No.
2210/11	01A
Date	**Drawn**
MAR 2011	JPW

Scales
1/50 1/2500 1/500

DO NOT SCALE FROM THIS DRAWING

This drawing is copyright and may not be altered, traced, photographed or used for any other purpose other than that for which it is issued. The General Contractor is to check all dimensions on site and report any discrepancies to the Architect. All details shown on this drawing including foundations are based upon typical site conditions related to the area. No responsibility can be accepted for abnormal conditions which may be discovered during construction unless reported to the Architect so that design amendments may be considered. Site soil surveys are recommended in respect of foundations to establish specific site conditions before foundation work is undertaken. This drawing is limited in the amount of information contained and does not purport to contain a full specification of the works. It is solely for the purpose of obtaining Planning / Building Regulation approval. This drawing must not be used as a contract document alone. The works will not be supervised or inspected on site by G R Merchant or any representative thereof. It is the client or their appointed agents responsibility to control workmanship, substitution of materials, adherence to specification, variations to contract etc.All materials to be new unless otherwise stated and all components and materials etc. to be used fitted and installed etc. in strict accordance with manufacturers instruction and relevant code of practice. Materials shall conform to appropriate British standard specification or BBA certificate or European equivalent. The Employer / Client shall ensure that the works comply with the requirements of the Construction (Design and Management) Regulations 2007 and shall declare F10 notifiable Building sites and Work places. The Employer / Client is advised that should the works need to comply with the Construction Design and Management Regulations an Independent Planning Supervisor will be required. The works shall comprise of all that is shown on the drawing and details. Work that may not specifically be shown but may be reasonably inferred as necessary to carry out the works shall be deemed to be included. It is the plot / land owners responsibility to be aware of the Party Wall etc. Act 1996\ when building in close proximity to adjoining neighbors boundaries.