

130 x 120

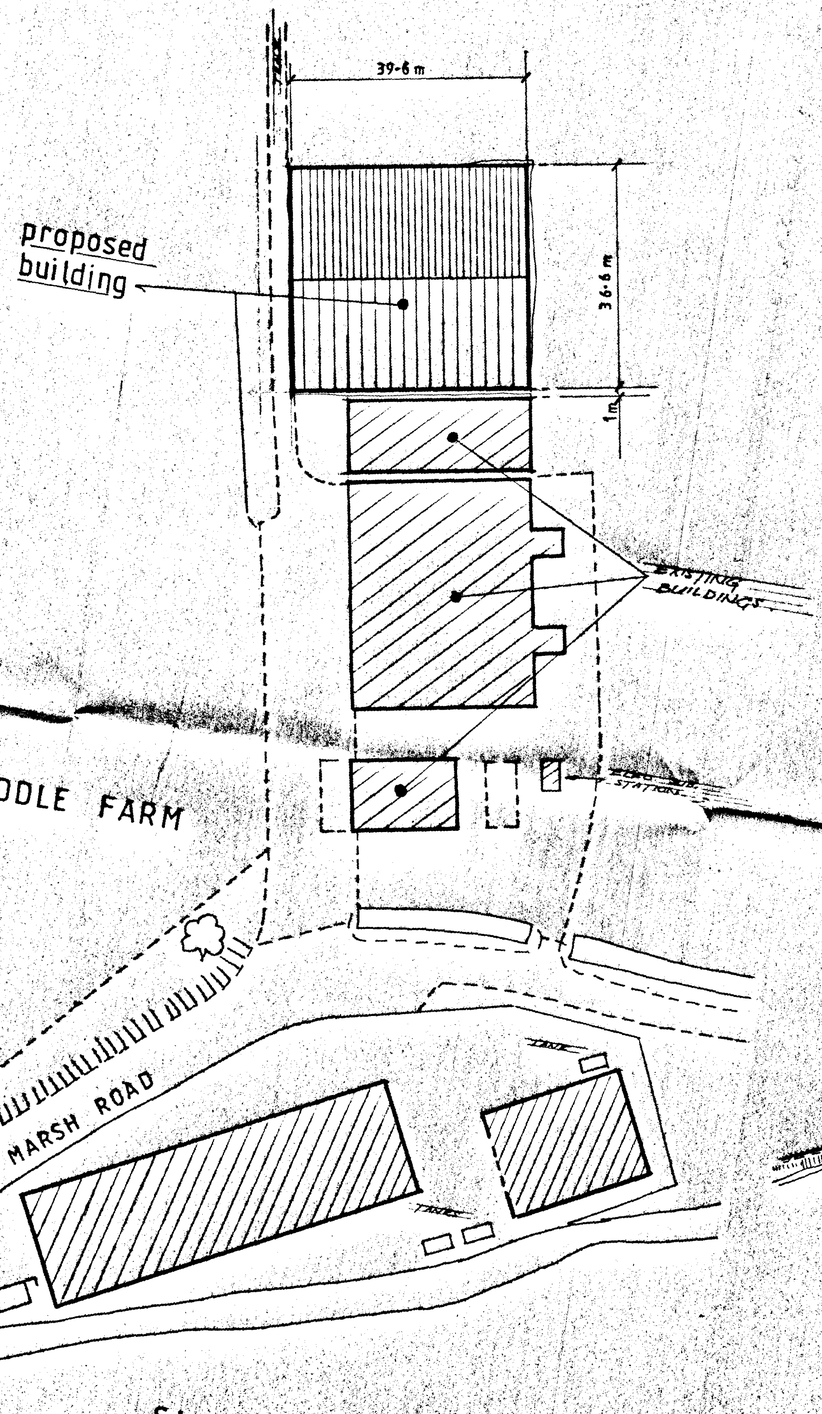

SITE PLAN 1:500

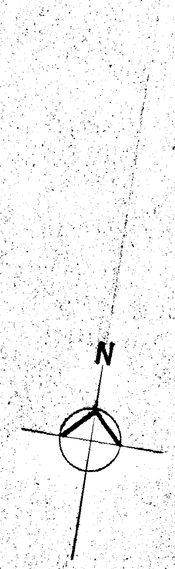

LOCATION PLAN — 1:2500

DETERMINED PLAN


SOUTH HOLLAND DC
HOUSING & PLANNING
0 8 MAR 1999
Ref: H220/99

Beckside


Beckside Buildings and Installations Limited
458 High Street
Lincoln LN5 8JA
Telephone: (01522) 524758 Fax

Job Title Proposed G.P Building
HCC Tipl


REAR ELEVATION

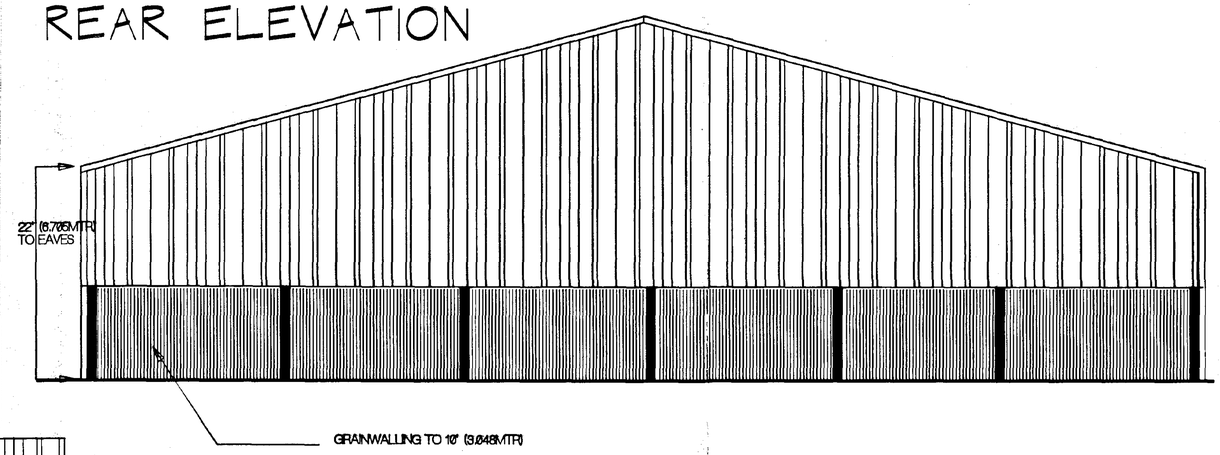


SIDE ELEVATION

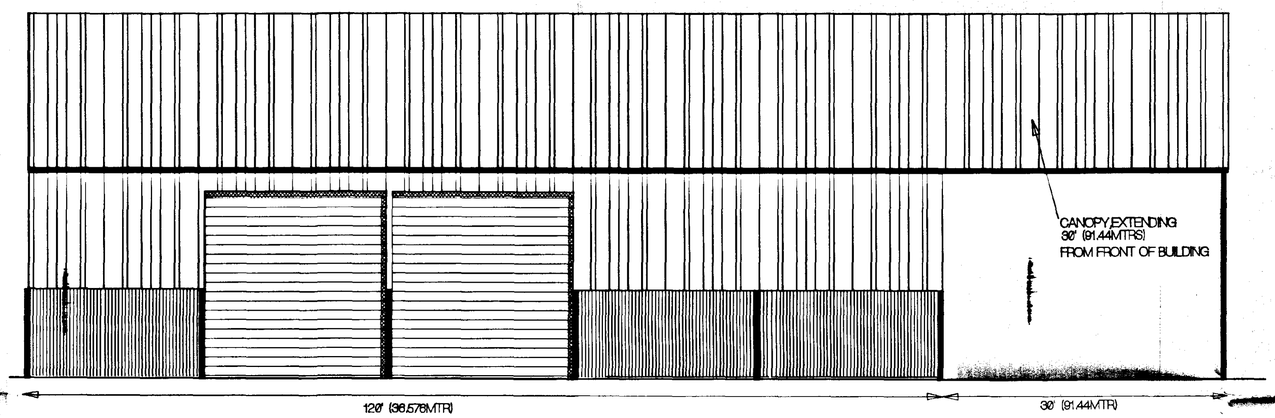

FRONT ELEVATION

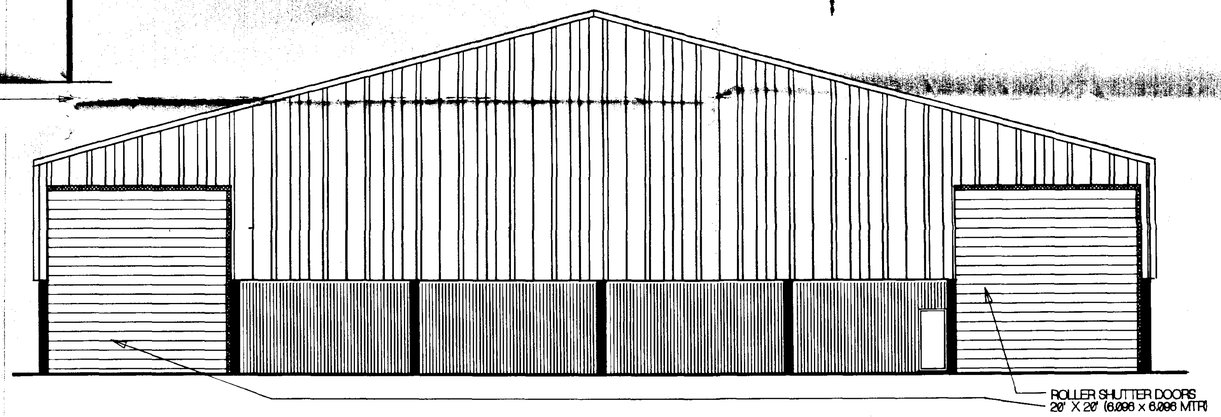

SIDE ELEVATION

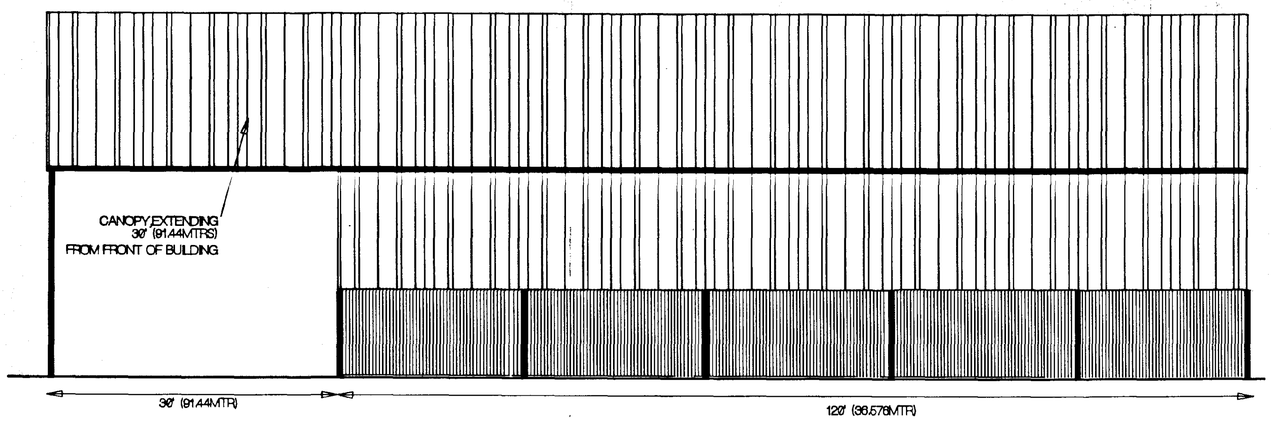

DETERMINED - PLAN

SOUTH HOLLAND DC
HOUSING & PLANNING
08 MAR 1999
Ref. 0220/99.

Beckside Building and Installations Limited
37 High Street
Lincoln LN5 8AS
Telephone:(01522)524750 Fax:(01522)530920

Job Title: H.H. TINSLEY FARMS PROPOSALS FOR AGRICULTURAL BUILDINGS	Job No.: 238.A.FCD
Drawing Title:	Drawing No.: 01
Scale: 1:100 / Drawn: CWC / Date: 04 03 99	COPYRIGHT RESERVED