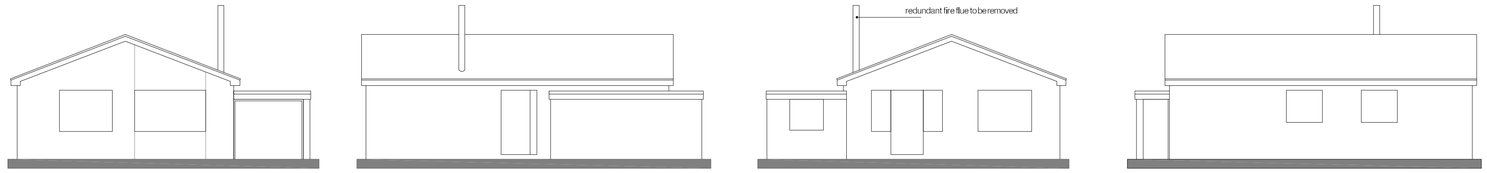
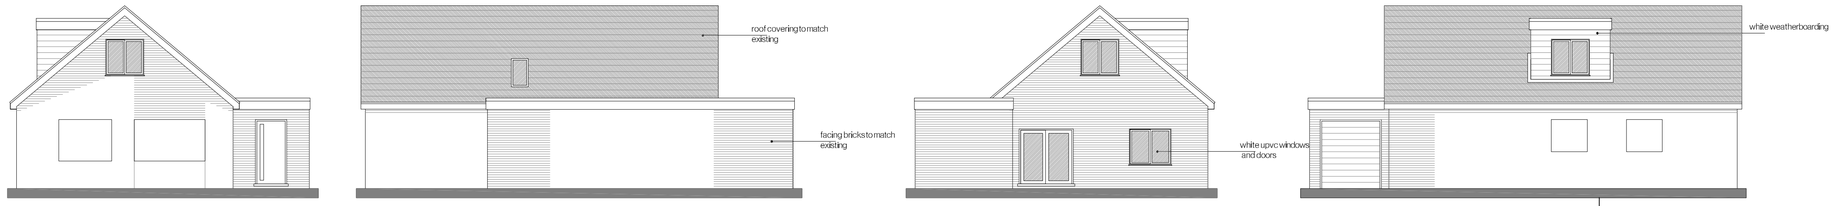
Do not scale directly from this drawing. All discrepancies are to be brought to the attention of the Practice.
The copyright to this drawing is owned by Trevor A Clay RIBA Ltd.




EXISTING ELEVATIONS




PROPOSED ELEVATIONS



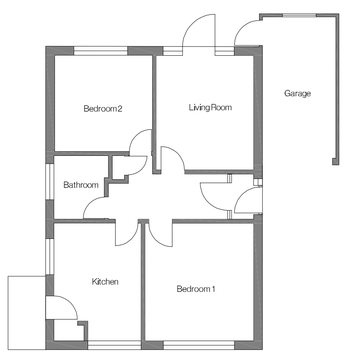

?Crown Copyright and database rights 2026 OS Licence no. 100019980

LOCATION PLAN

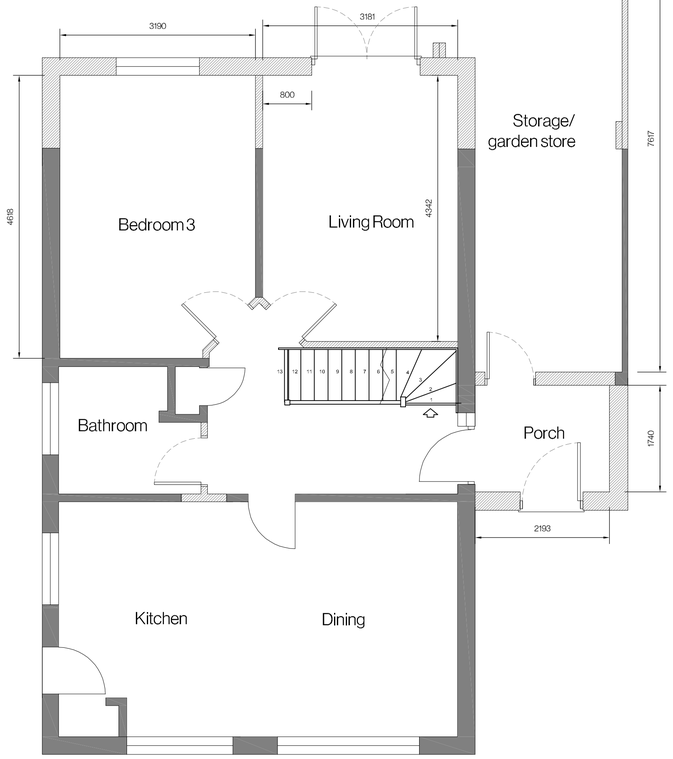


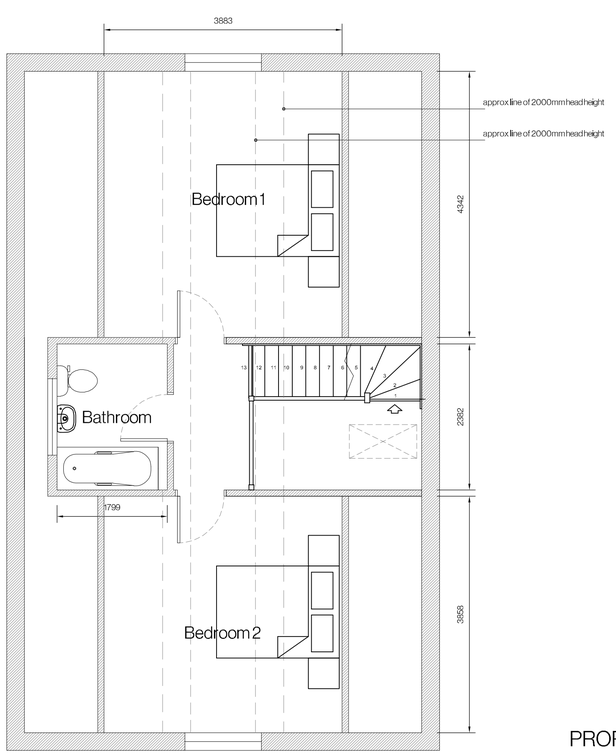

HIGH STREET

PROPOSED BLOCK PLAN




EXISTING FLOOR PLAN




PROPOSED FLOOR PLANS

| | | | | | |
|---|---|---|---|---|---|
| Revision | Date | Drawn | Description | | |
| Client | Paul Matthews | | | | |
| Project | Extension and alteration to 34 High Street Moulton PE12 6QB | | | | |
| Drawing | Planning | | | | |
| Scale | 1:50, 1:100, 1:200 1:1250 @ A1 | Drawn | AWM | Checked | TAC |
| Date | 12/03/2026 | Drawing No. | 26/701/PA/003 | | |

Trevor A Clay RIBA Ltd, 14 Old Fendike Road, Weston Hills, Spalding, Lincs, PE12 6DD
01406-380027 07778 597975 allasdair@tacarchitects.co.uk www.tacarchitects.co.uk