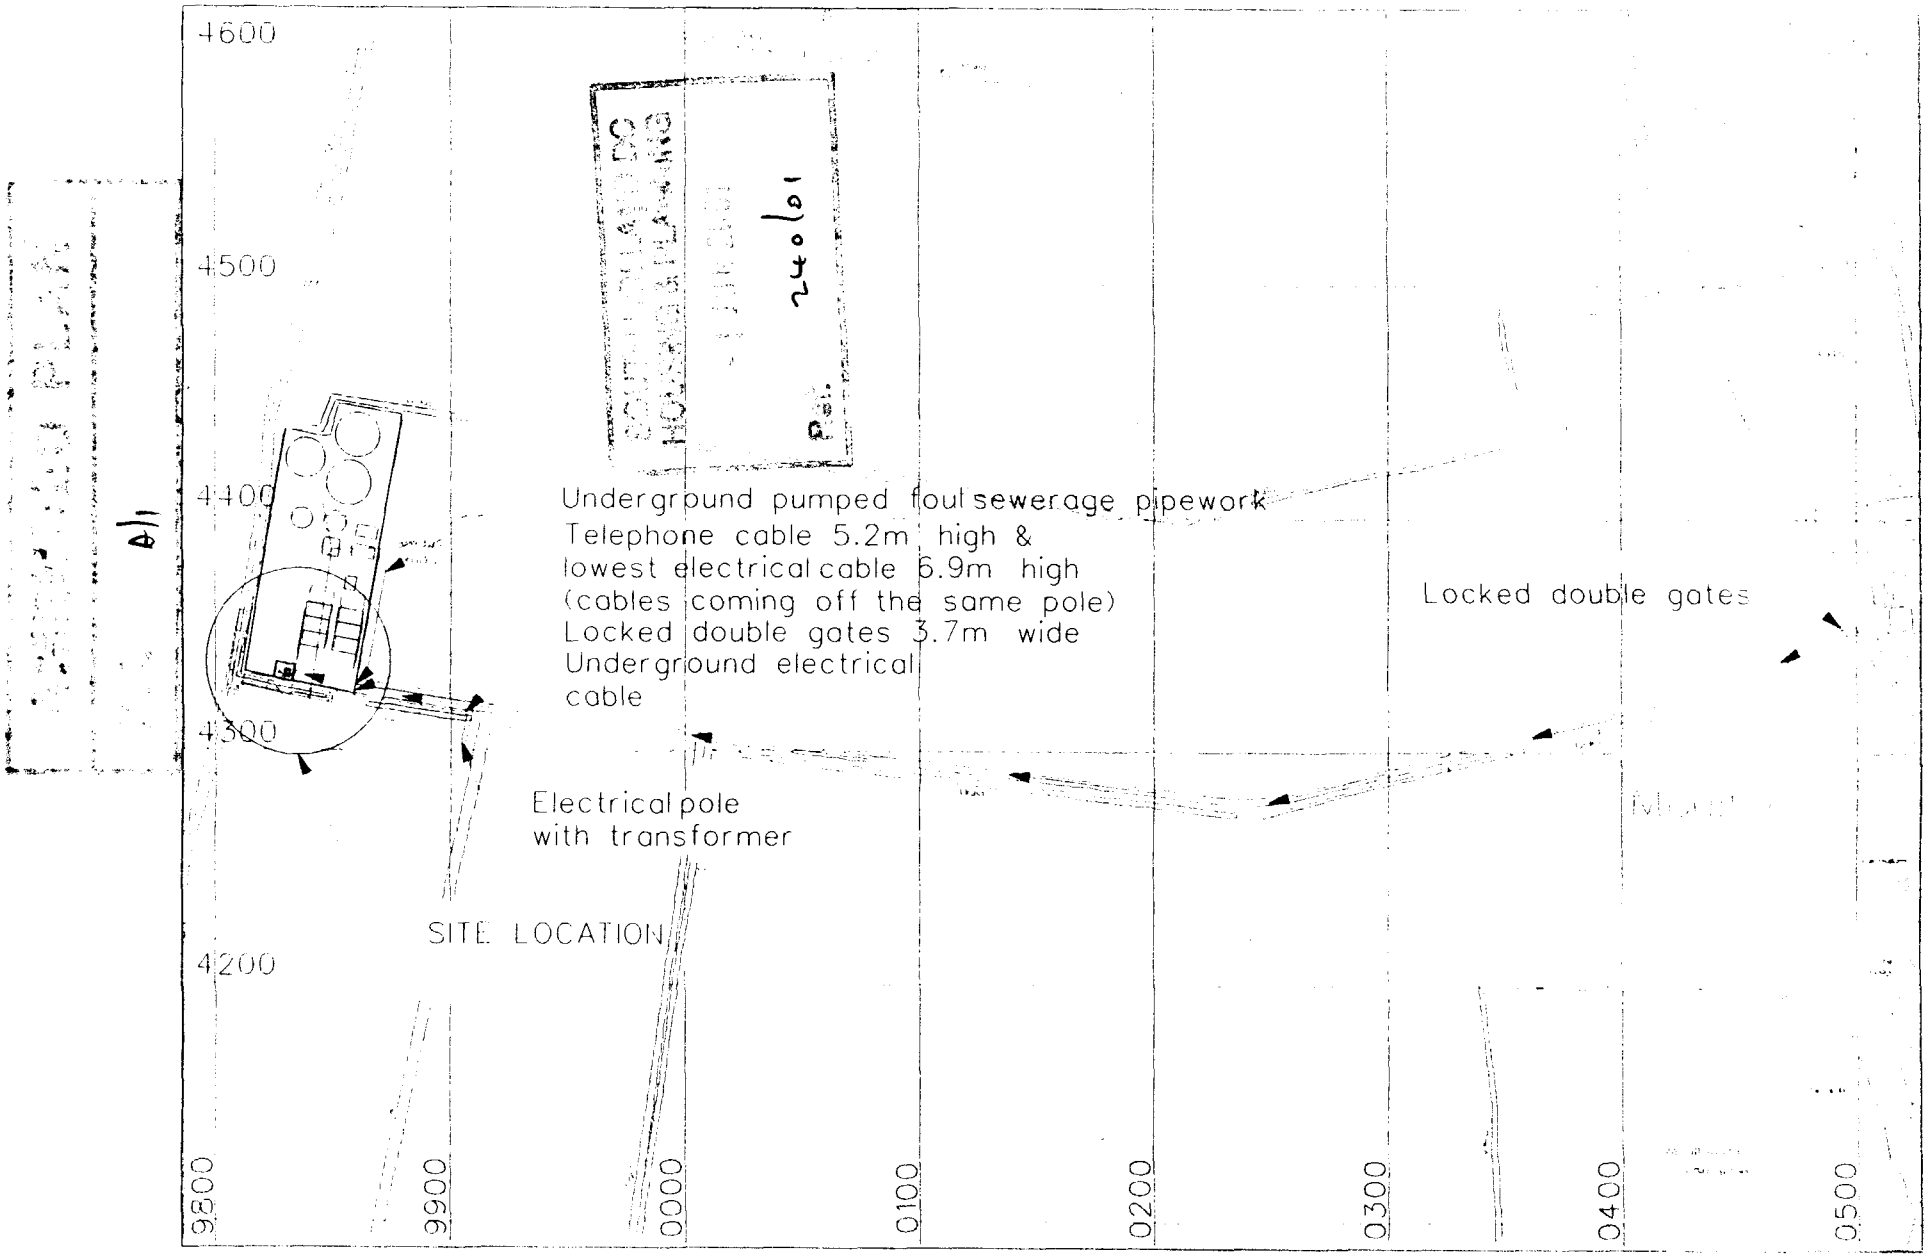


SITE LOCATION MAP

CELL: 65613 SITE ID:788905
NATIONAL GRID REFERENCE 529827/324333
Scale 1:3500


J. L. FARMS LIMITED


Boundary of land tenanted by J L FARMS LTD

—— " —— owned by J L FARMS LTD and SUB-LET

Concrete access road.

Southern access road.

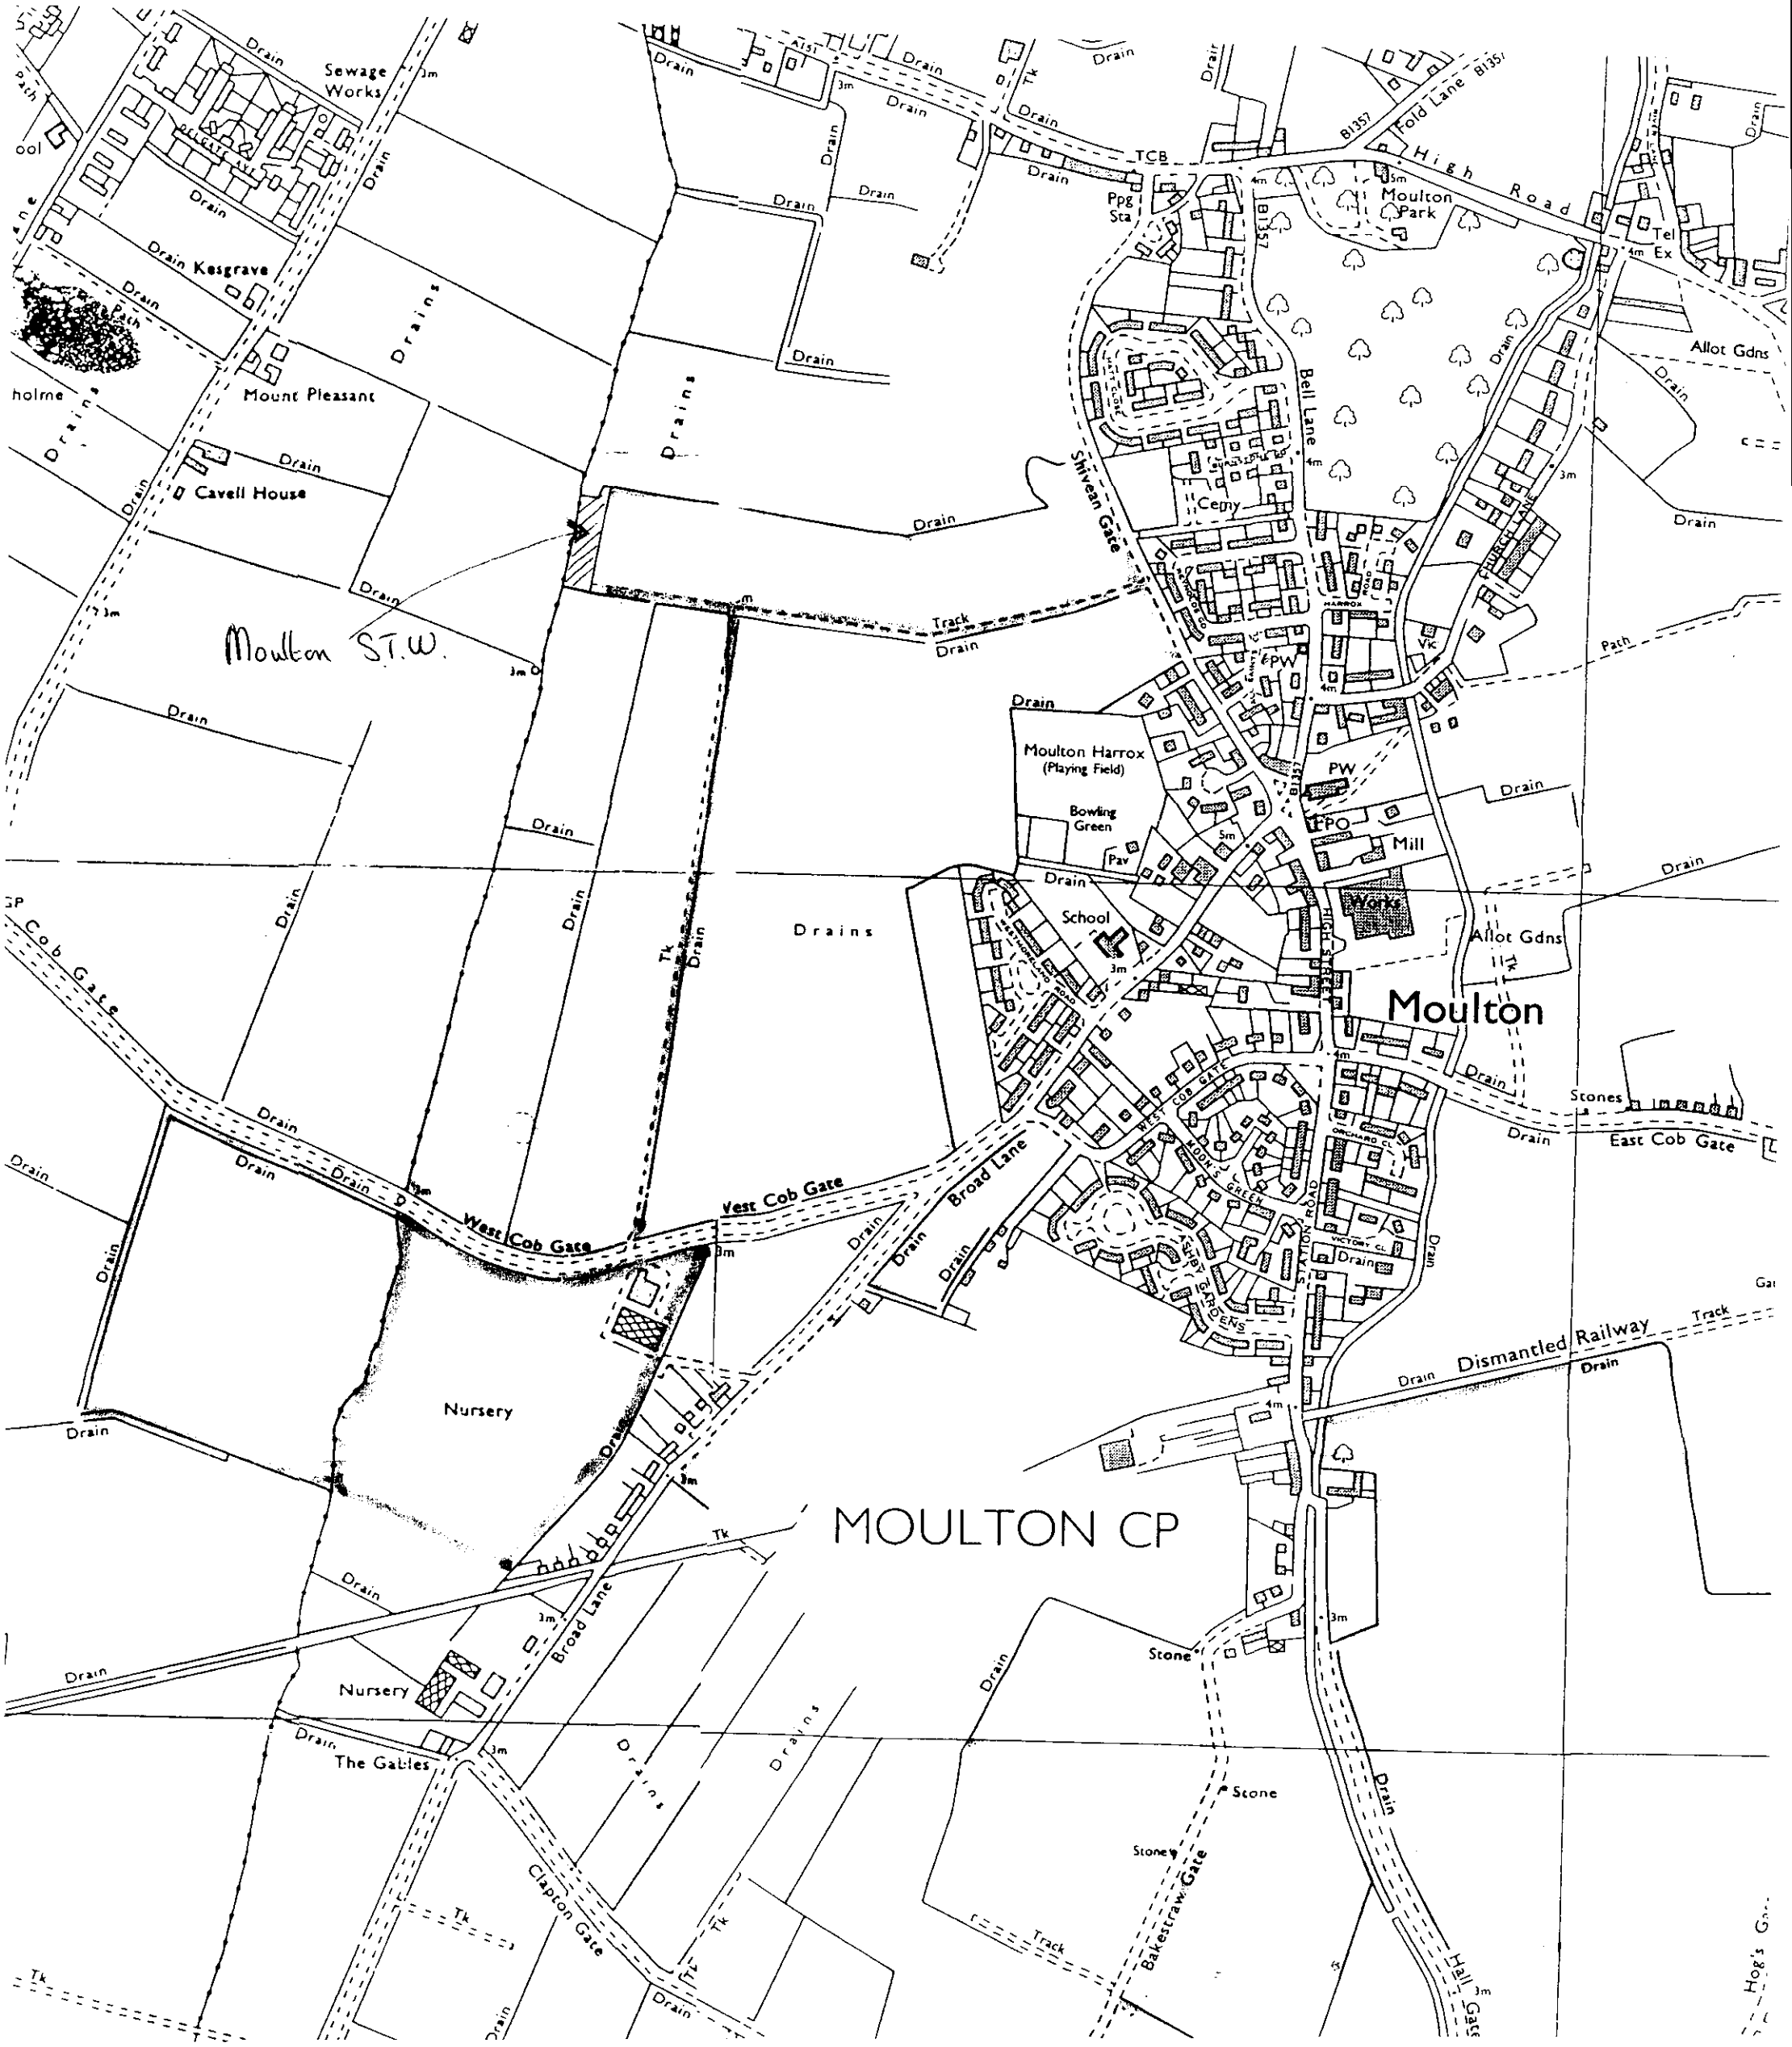

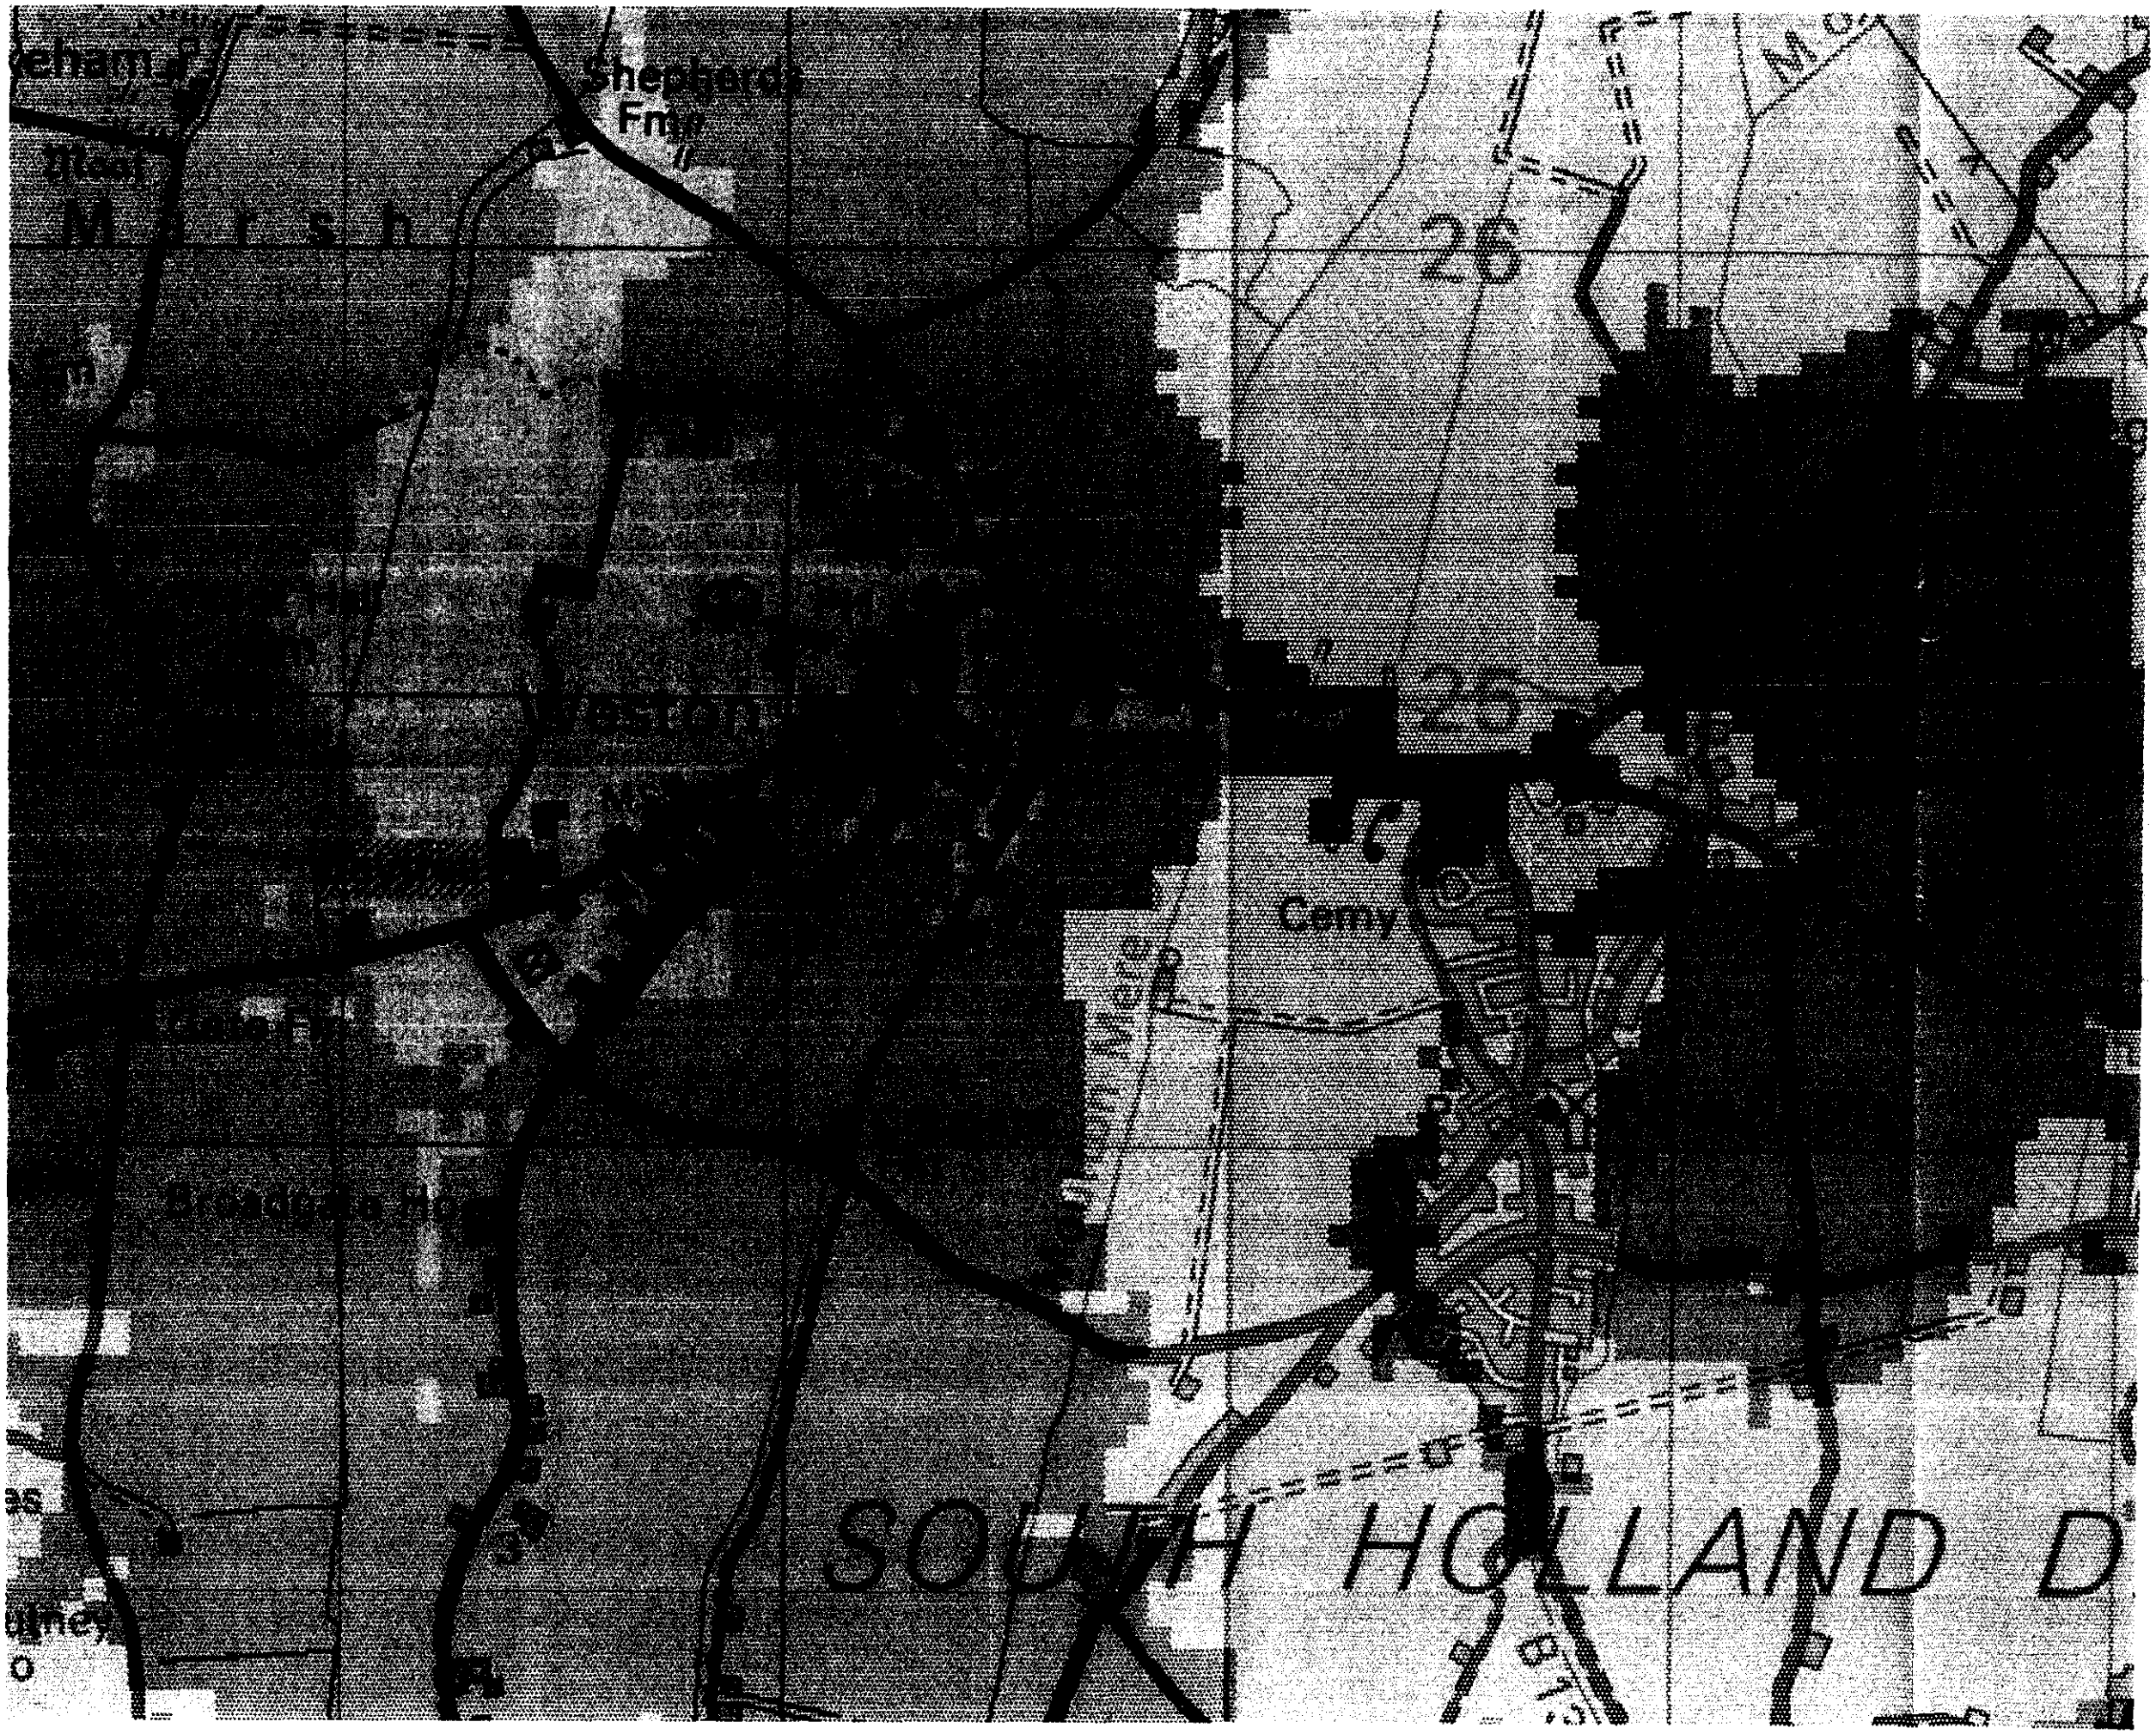

One2One Plot Ref: 10909


Cell 65613 AWA MOULTON

Coverage from existing and planned sites excluding the proposed new site.

Produced by Olayemi Akande On 19 January 2001

7113/0240/01

Reproduced from the 1997 Ordnance Survey 1:50 000 Scale Landranger map with the permission of The Controller of Her Majesty's Stationary Office, Crown copyright Mercury Personal Communications, Borehamwood, Herts. Licence No. AL 51286A0001

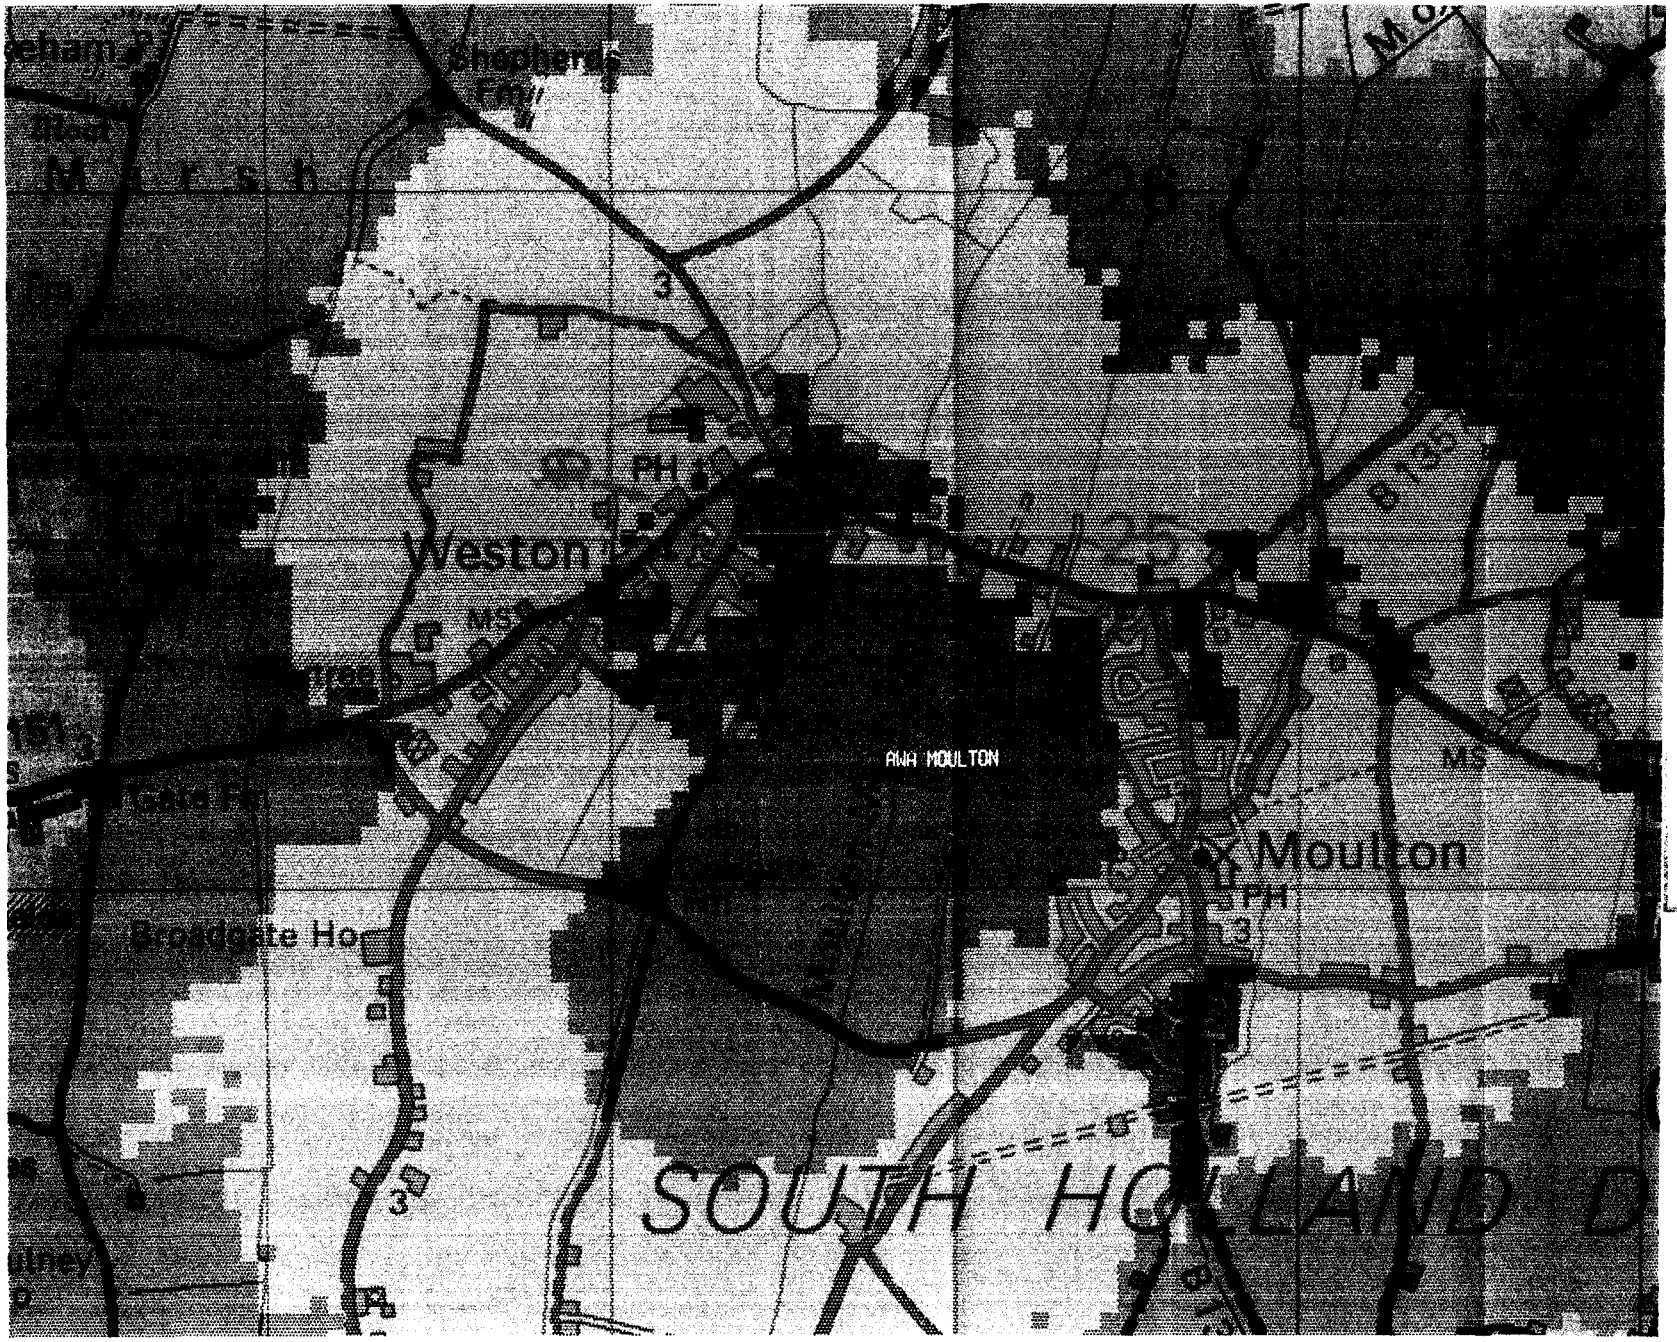

One2One Plot Ref: 10910

Cell 65613 AWA MOULTON

Coverage from AWA Moulton in isolation @ 15m.

Produced by Olayemi Akande On 19 January 2001

Ref: H13to2w0101

Reproduced from the 1997 Ordnance Survey 1:50 000 Scale Landranger map with the permission of The Controller of Her Majesty's Stationary Office, Crown copyright Mercury Personal Communications, Borehamwood, Herts, Licence No. AL 51286A0001



One2One Plot Ref: 10911


Cell 65613 AWA MOULTON


Coverage from AWA Moulton with existing and planned sites in the area.

Produced by Olayemi Akande On 19 January 2001

Ref: HBS1024d01


Reproduced from the 1997 Ordnance Survey 1:50 000 Sca
Landranger map with the permission of The Controller
Her Majesty's Stationary Office. Crown copyright Mercu
Personal Communications, Borehamwood, Herts, Licen
No. AL 51286A/0001

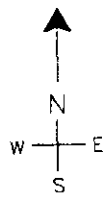

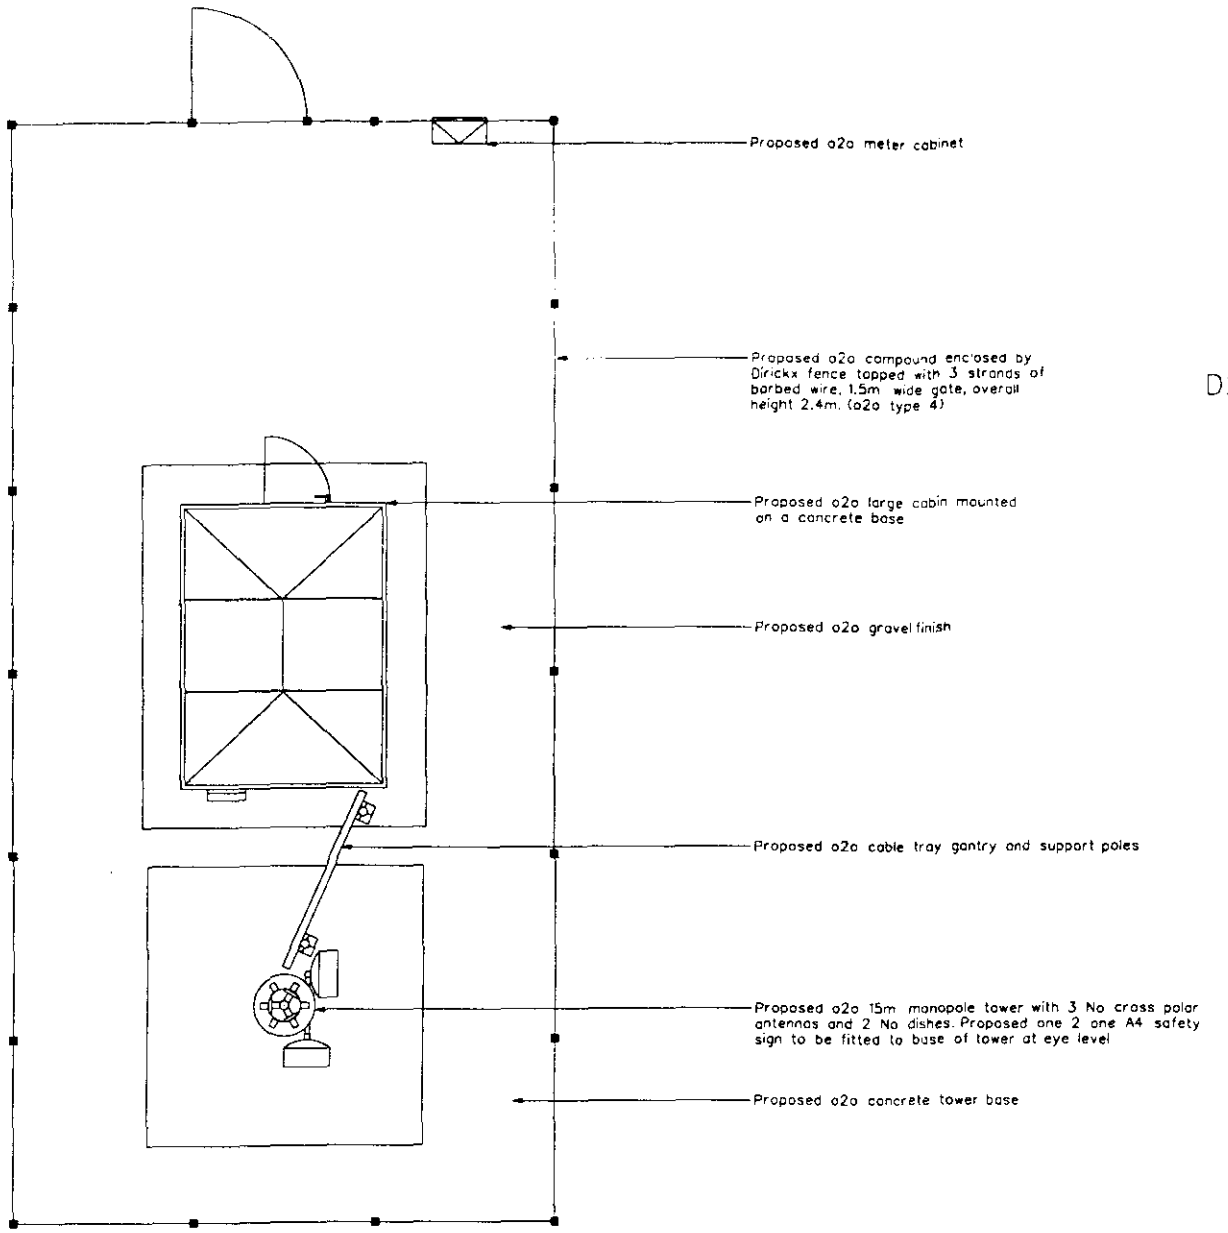

LAYOUT PLAN


Scale 1:100

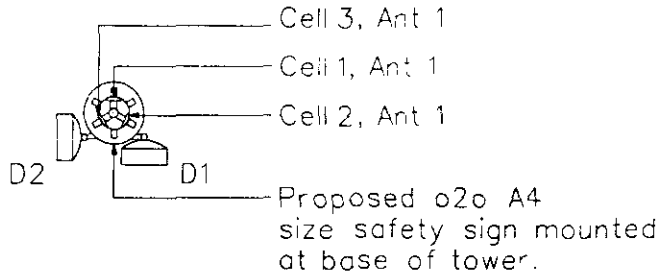

Note : Refer to notes for antenna and dish orientations


o2o EQUIPMENT ON TOWER

Scale 1:100

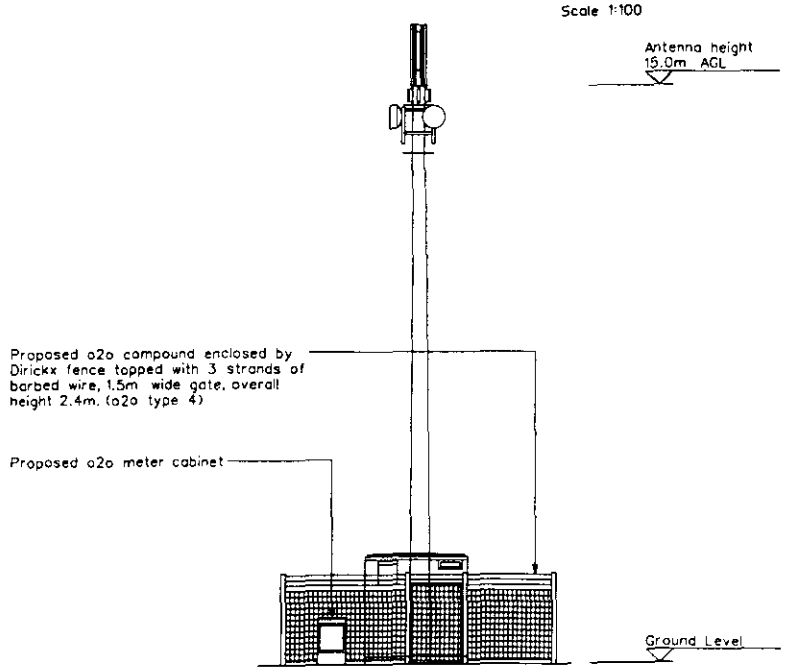

END ELEVATION

Scale 1:200

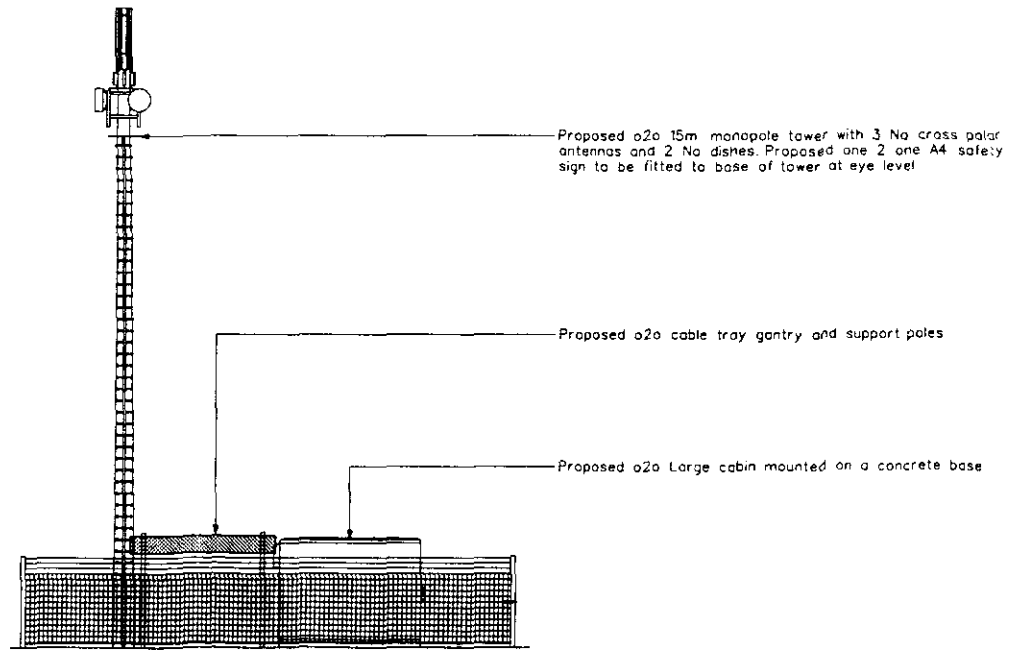

SIDE ELEVATION

Scale 1:200

CAD File Ref No. AP[illegible]_A

NOTES

1.1. Do not scale

1.2. All dimensions are in mm unless otherwise specified

1.3. Assume all site details are existing unless otherwise specified.

o2o EQUIPMENT

PROPOSED CABIN DETAILS :
o2o Ref Portasite Large Cabin
Dimensions 3700 x 2700 x 2900 high
Material Steel
Colour Grey

PROPOSED TOWER DETAILS :
o2o ref 15/PS/CP/SU/3/M

PROPOSED ANTENNA DETAILS :
3 No. cross polar antennas with orientation of 0°, 120° & 240°

PROPOSED DISH DETAILS :

DISH ID	D1	D2	D3	D4
DISH SIZE	600	600	600	600
HEIGHT m AGL	14.0	14.0		
BEARING °EGN	TBA	TBA		
SITE LINK	TBA	TBA		
SITE NAME	TBA	TBA		

One 2 One Exclusion Zones conform to the ICNIRP Reference Level for limiting RF exposure to members of the general public.

024001

NOTE: ORIGINAL DRAWING SIZE A1

100mm ON ORIGINAL A1 DRAWING

SCALE 1:100 0 1 2 3 4 5 6 7 8 9 10m

SCALE 1:200 0 2 4 6 8 10 12 14 16 18 20m

Rev	Date	Amendments	Drawn By	Approved By
A	22/02/01	FIRST ISSUE	??	

A·P·T
A Marconi company

CAMBERLEY
Dukes House
Dukes Ride
Crowthorne
Berks RG45 7PP
Telephone (0) 1344 [illegible]
Fax (0) 1344 [illegible]

NORTHAMPTON
Unit C
Quaternary Court, Centre Way
Crick
Northants, CN11 6GL
Telephone (0) 1788 535500
Fax (0) 1788 535502

BRISTOL
Fairfax House
Fairfax Road
Farmborough
BA2 0AY
Telephone (0) 1225 837500
Fax (0) 1225 837521

HIGHLANDS
Apt House, Stanmore Park,
St Andrews Drive,
Dunfermline, KY11 5HF
Telephone (0) 1383 [illegible]
Fax (0) 1383 [illegible]

NORTHERN IRELAND
Philip House
23 - 33 Turf Street
Belfast
BT15 1AB
Telephone (0) 1232 [illegible]
Fax (0) 1232 [illegible]

NORTH WEST
Regulation House
1st Ashley Street
Chorley PR7 1DR
Telephone (0) 1257 [illegible]
Fax (0) 1257 [illegible]

NETHERLANDS
Atlas Parkweg 5-7
Nijkerk 4th
P.O. Box 3005
Netherlands 3430 AA
Nieuwegein
Fax 31-30-6033449

BELGIUM
Koningin Elisabethlaan 44
2600 Berchem
Antwerpen
Belgium
Telephone 32 (0) 3 [illegible]
Fax 32 (0) 3 [illegible]

Client

one2one

Client Ref: One 2 One Personal Communications Limited

Job Title
CELL - 65613
AWA SEWAGE WORKS, SHIVEAN GATE
MOULTON, SPALDING
LINCS., PE12 6PL

Drawing Title

SITE LAYOUT (PLANNING)


Scale	Site ID	Issue Date
AS SHOWN	779965	

Drawn by	Date	Checked by	Date	Approved by	Date
AH	27/02/01				

Drawing No.
98045/65613/MPC01/01


Rev.

A1

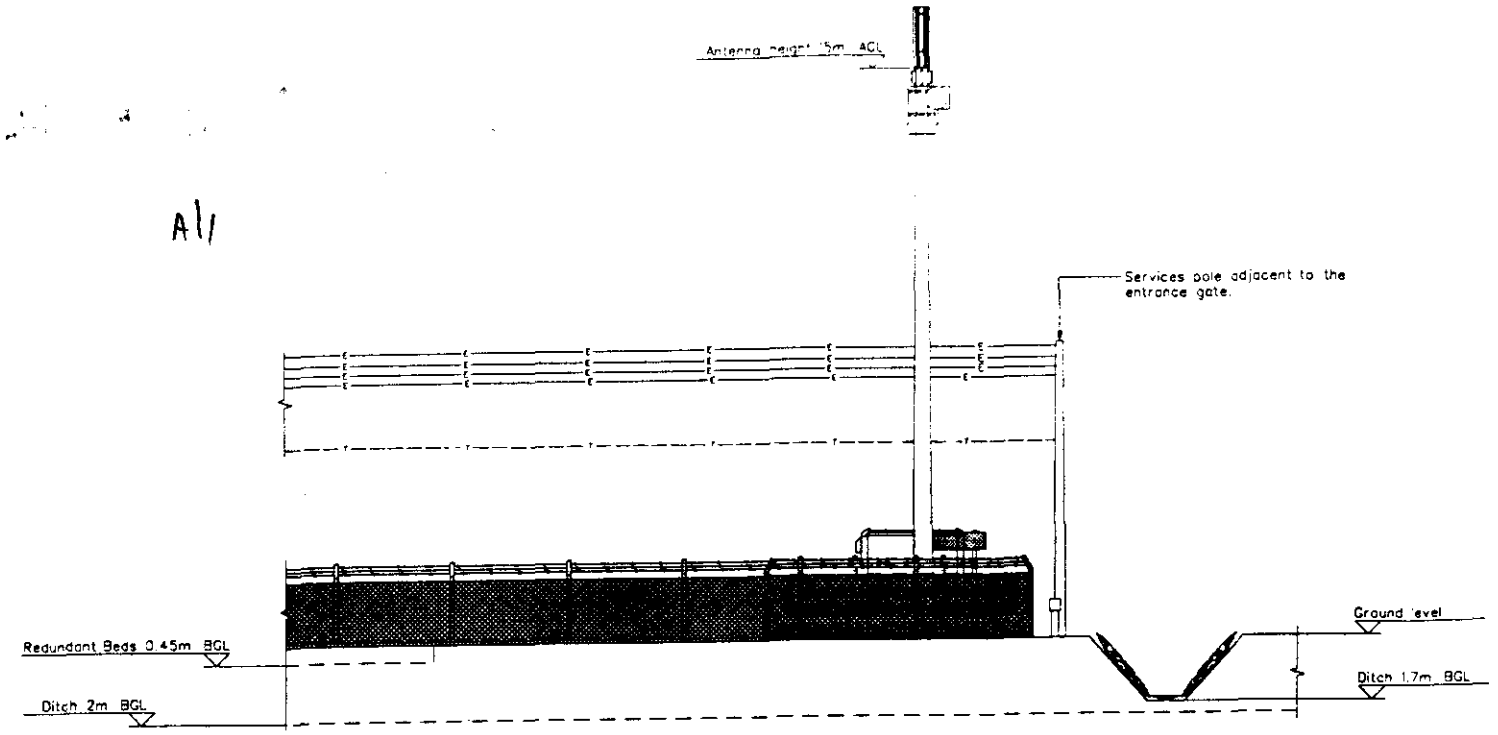


WEST ELEVATION

SCALE 1:200

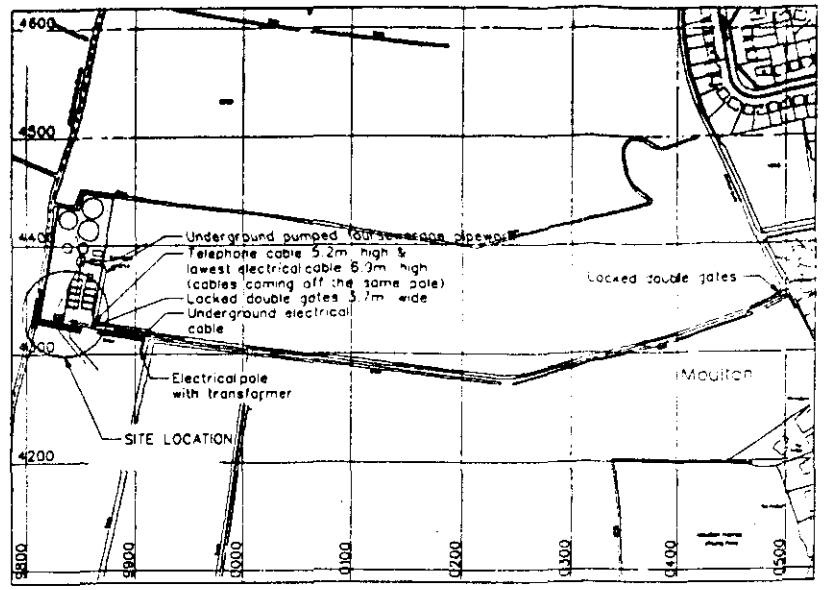

SITE LOCATION MAP

CELL: 65613 SITE ID:788905
NATIONAL GRID REFERENCE 529827/324333
Scale 1:3500

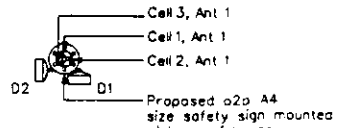

Note : Refer to notes for antenna and dish orientations

o2o EQUIPMENT ON TOWER

SCALE 1:200

CAD File Ref No APT20069_C

NOTES

1.1 Do not scale

1.2 All dimensions are in mm unless otherwise specified

1.3 Assume all site details are existing unless otherwise specified.

o2o EQUIPMENT

PROPOSED CABIN DETAILS
o2o Ref Portasilo Midi Cabin
Dimensions 2760 x 1550 x 2900 high
Material Steel
Colour Grey

PROPOSED TOWER DETAILS
o2o ref 15/PS GP/C/15/M

PROPOSED ANTENNA DETAILS
3 No. cross polar antennas with orientation at 330°, 90° & 210°

PROPOSED DISH DETAILS

DISH ID	D1	D2	D3	D4
DISH SIZE	600	600	600	600
HEIGHT m AGL	14	14		
BEARING °EGN	TBA	TBA		
SITE LINK	TBA	TBA		
SITE NAME	TBA	TBA		


One 2 One Exclusion Zones conform to the ICNIRP Reference Level for limiting RF exposure to members of the general public.

SOUTH HOLLAND DC
HOUSING & PLANNING
- 1 JUN 2001
Ref: 240/01

NOTE ORIGINAL DRAWING SIZE A1

100mm ON ORIGINAL A1 DRAWING

SCALE 1:200 0 1 2 3 4 5 6 7 8 9 10m

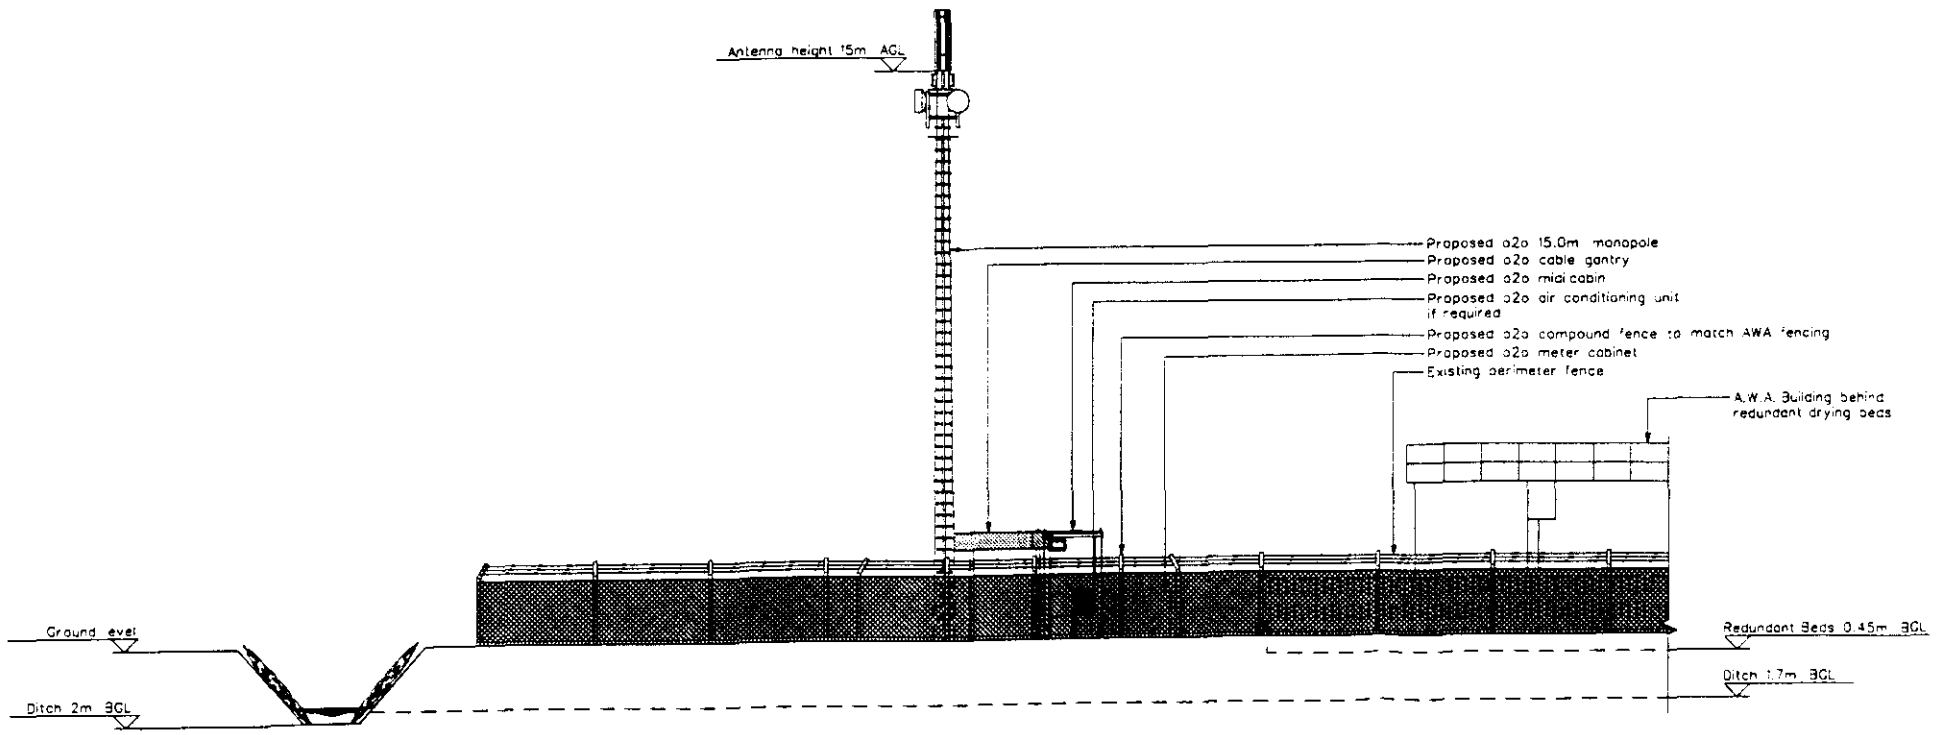

SOUTH ELEVATION

SCALE 1:200

Rev	Date	Amendments	Drawn By	Approved By
C	17/05/01	COMPOUND REDUCED TO SUIT NEW PIPEWORK LOCATION AND KEEPING WITHIN AWA GRAVEL AREA	KEC	
B	04/05/01	COMPOUND RELOCATED SO TOWER 9M FROM DITCH	RAS	
A	05/03/01	FIRST ISSUE	KEC	

A·P·T
A Marconi company

Client: one2one

Client Ref: One 2 One Personal Communications Limited

Job Title: CELL - 65613
AWA MOULTON
SHIVEAN GATE, MOULTON, SPALDING,
LINCS. PE12 6PL

Drawing Title: SITE LAYOUT (PLANNING)
(Sheet 2 of 2)

Scale	Site ID	Issue Date
AS SHOWN	788905	

Drawn by	Date	Checked by	Date	Approved by	Date
KEC	05/03/01		18/5/01		18/5/01

Drawing No: 98045/65613/MPC01/02 Rev: C

CAD File Ref No APT20069_C

NOTES

1.1 Do not scale

1.2 All dimensions are in mm unless otherwise specified

1.3 Assume all site details are existing unless otherwise specified

o2o EQUIPMENT

PROPOSED CABIN DETAILS
o2o Ref Portasite Mid-Cabin
Dimensions 2760 x 1580 x 2900 high
Material Steel
Colour Grey

PROPOSED TOWER DETAILS
Ref No MSP/SP/015/01/M


PROPOSED ANTENNA DETAILS
3 No. cross polar antennas with orientation of 330°, 90° & 210°

PROPOSED DISH DETAILS


DISH ID	D1	D2	D3	D4
DISH SIZE	600	600	600	600
HEIGHT m AGL	14	14		
BEARING DEGS	TBA	TBA		
SITE LINK	TBA	TBA		
SITE NAME	TBA	TBA		

One 2 One Exclusion Zones conform to the ICNIRP Reference Level for limiting RF exposure to members of the general public

SOUTH HOLLAND DC
HOUSING & PLANNING
- 1 JUN 2001
Ref. 24 0101

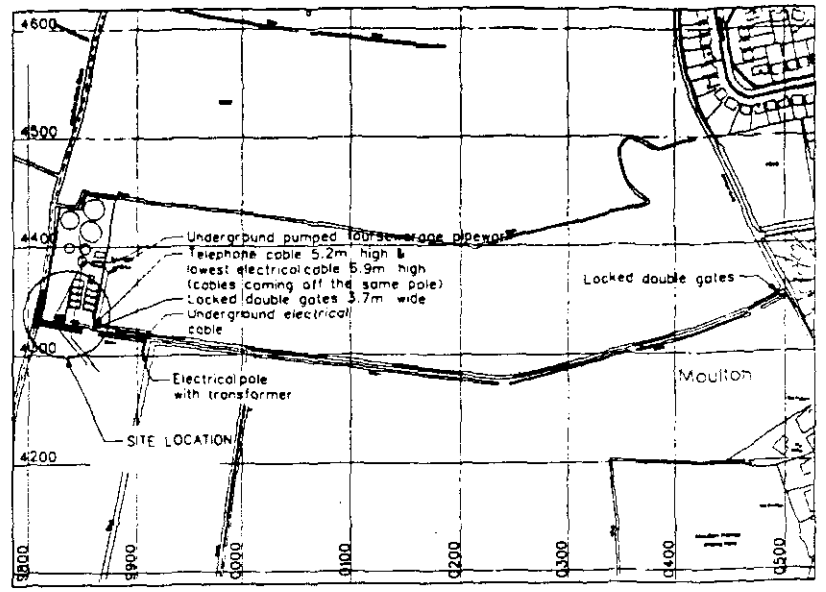

SITE LOCATION MAP
CELL: 65613 SITE ID:788905
NATIONAL GRID REFERENCE 529827/324333
Scale 1:3500

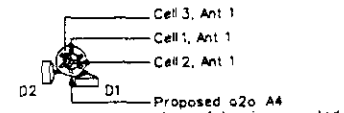

Note Refer to notes for antenna and dish orientations

o2o EQUIPMENT ON TOWER
SCALE 1:200

NOTE: ORIGINAL DRAWING SIZE A1
100mm ON ORIGINAL A1 DRAWING
SCALE 1:200 0 1 2 3 4 5 6 7 8 9 10m

A1

LAYOUT PLAN
SCALE 1:200

Rev	Date	Amendments	Drawn By	Approved By
C	17/05/01	COMPOUND REDUCED TO SUIT NEW PIPEWORK LOCATION AND KEEPING WITHIN AWA GRAVEL AREA	KEC	
B	04/05/01	COMPOUND RELOCATED SO TOWER 3M FROM DITCH	RAS	
A	05/03/01	FIRST ISSUE	KEC	

A·P·T
A Marconi company

Client: one2one

Client Ref: One 2 One Personal Communications Limited

Job Title: CELL - 65613
AWA MOULTON
SHIVEAN GATE, MOULTON, SPALDING.
LINCS. PE12 6PL

Drawing Title: SITE LAYOUT (PLANNING)
(Sheet 1 of 2)

Scale	Site ID	Issue Date
AS SHOWN	788905	
Drawn by: KEC	Date: 01/03/01	Checked by: Date: 13/5/01
Approved by: Date: 18/05/01		

Drawing No: 98045/65613/MPC01/01 Rev: C