Copyright of this drawing is the property of GAS Architecture. It must not be reproduced/amended/used without the express consent in writing of GASarchitecture.

GASarchitecture
Granger Stanley BSc (Hons)
2 Sandygate Court
Hotbling
Sleaford, Lincs
NG34 0FB


Tel: 07825 669 698
Email: info@gasarchitecture.co.uk
Web: www.gasarchitecture.co.uk

THIS DRAWING IS FOR PLANNING ONLY AND IS **NOT TO BE USED FOR TENDER OR CONSTRUCTION**

DRAWING TO BE READ IN COLOUR

KEY


	Site boundary
(1)	Existing white render
(2)	Existing slate roof
2400	Ceiling height
ch:900 wh:1200	Cill height / window height
dh:2100	Door head height
rwp	Rain water pipe
svp	Soil vent pipe
I.C.	Inspection chamber
gu	Gully
	Direction of joist span
A	Section tag
	Existing radiator

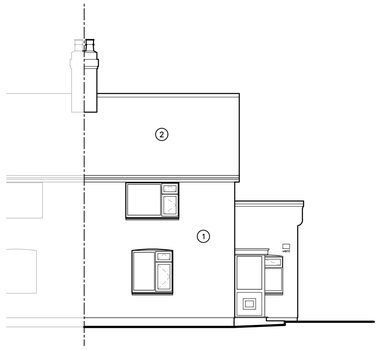

WEST (FRONT) ELEVATION
SCALE 1:100




SOUTH ELEVATION
SCALE 1:100

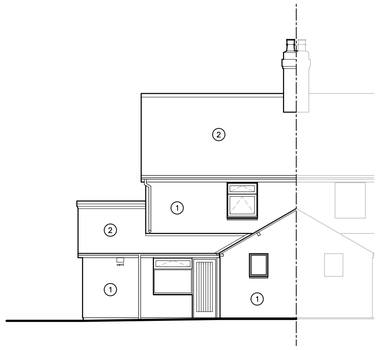


EAST (REAR) ELEVATION
SCALE 1:100

SCALE 1 : 100 — 0m 1m 2m 4m 6m 8m 10m
SCALE 1 : 1 — 0mm 10mm 20mm 40mm 60mm 80mm 100mm

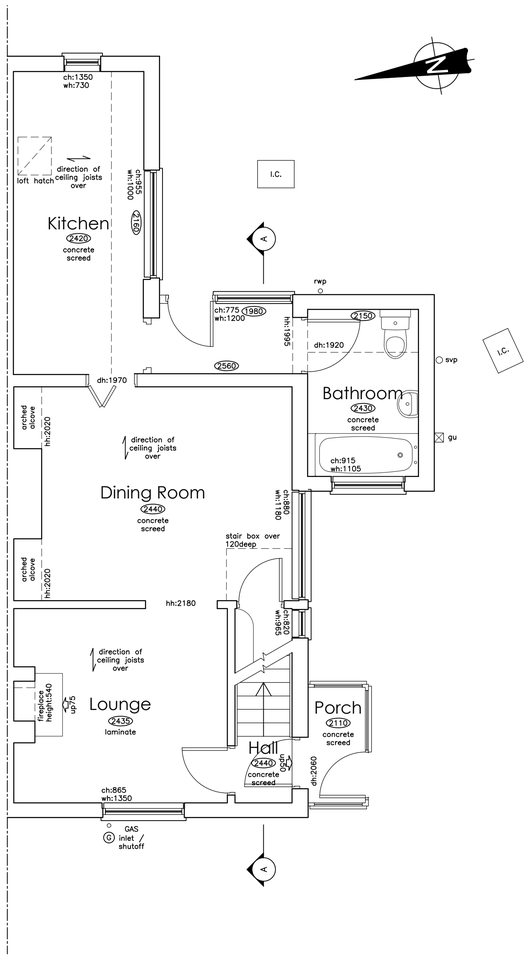


GROUND FLOOR PLAN
SCALE 1:50


SCALE 1 : 50 — 0m 0.5m 1m 2m 3m 4m 5m
SCALE 1 : 1 — 0m 10mm 20mm 40mm 60mm 80mm 100mm

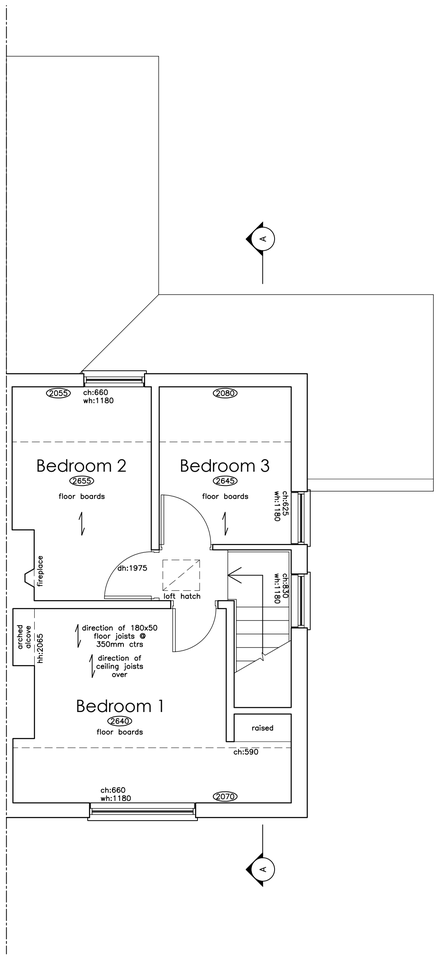

FIRST FLOOR PLAN
SCALE 1:50

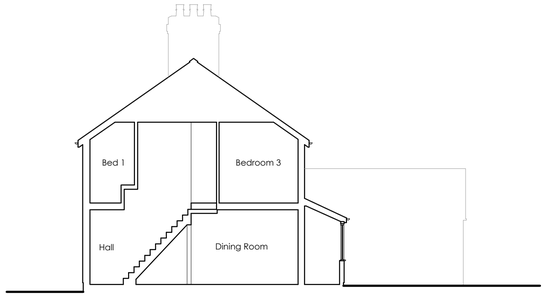

SECTION A-A
SCALE 1:100

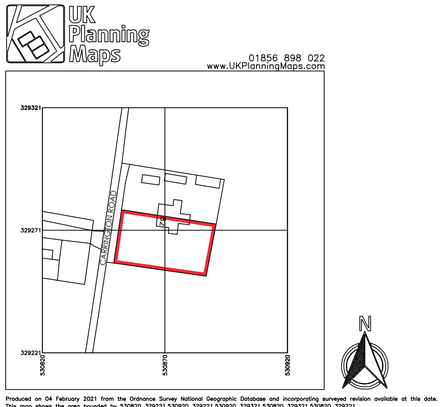

UK Planning Maps
01856 898 022
www.UKPlanningMaps.com

N

Produced on 04 February 2021 from the Ordnance Survey National Geographic Database and incorporating surveyed revision available at this date. This map shows the area bounded by 530820 329221,530920 329221,530920 329321,530820 329321,530820 329221 Reproduction in whole or part is prohibited without the prior permission of Ordnance Survey. Crown copyright 2021. Supplied by copia ltd trading as UKPlanningMaps.com a licensed Ordnance Survey partner (100054135). Data licence expires 04 February 2021. Unique plan reference: v1c/369871/772158

SITE LOCATION PLAN
SCALE 1:1250

SCALE 1 : 1250 — 0m 10m 20m 40m 60m 80m 100m 120m
SCALE 1 : 1 — 0m 10mm 20mm 40mm 60mm 80mm 100mm

Revision Description Date

GAS architecture

Client:	**J & A Goodacre**
Project:	**Extension & Alterations to Existing Dwelling at 82 Carrington Road, Moulton-Seas-End, Spalding, Lincs PE12 6LS**
Drawing:	**Plans & Elevations As Existing**
Scale:	As Shown @ A1
Date:	JAN '21
Project No.	1020
Drawing No.	1001
Revision:	

FOR PLANNING