
Copyright of this drawing is the property of GAS Architecture. It must not be reproduced/amended/used without the express consent in writing of GASarchitecture.

GASarchitecture
Granger Stanley BSc (Hons)
2 Sandygate Court
Horbling
Sleaford, Lincs
NG34 0FB

Tel: 07825 669 698
Email: info@gasarchitecture.co.uk
Web: www.gasarchitecture.co.uk


THIS DRAWING IS FOR PLANNING ONLY AND IS **NOT TO BE USED FOR TENDER OR CONSTRUCTION**

DRAWING TO BE READ IN COLOUR

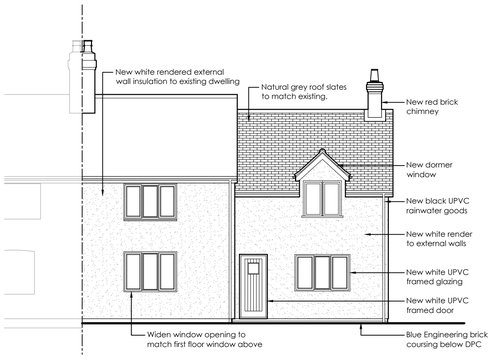


WEST (FRONT) ELEVATION

SCALE 1:100

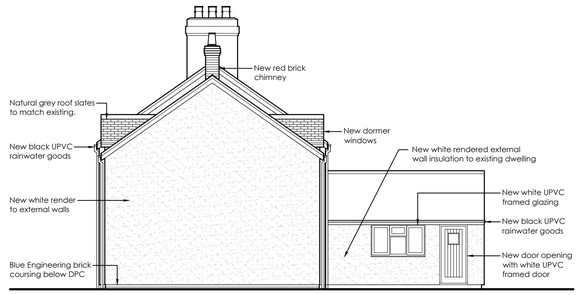

SOUTH ELEVATION


SCALE 1:100

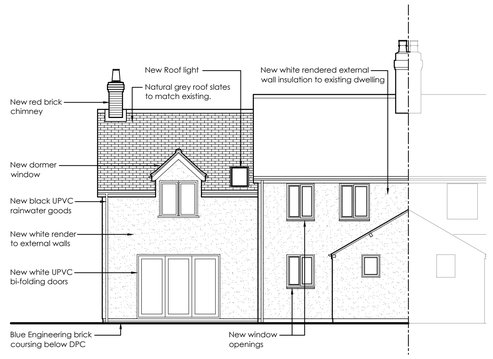

EAST (REAR) ELEVATION

SCALE 1:100


SCALE 1 : 100 — 0m 1m 2m 4m 6m 8m 10m
SCALE 1 : 1 — 0mm 10mm 20mm 40mm 60mm 80mm 100mm

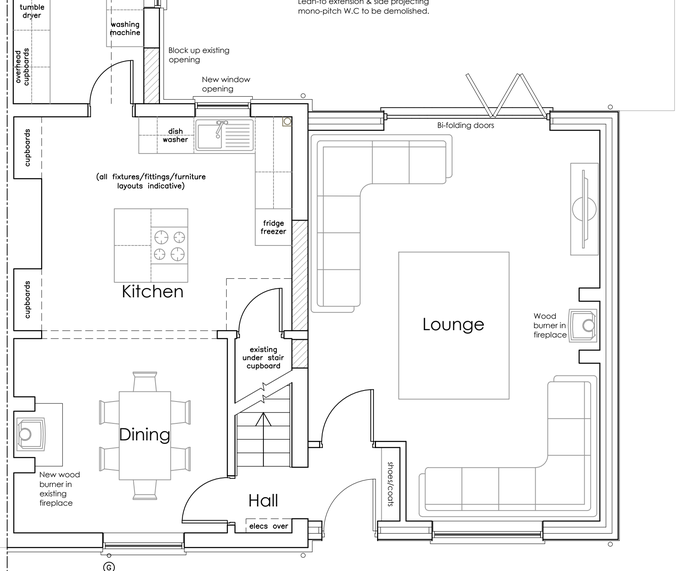

GROUND FLOOR PLAN

SCALE 1:50

SCALE 1 : 50 — 0m 0.5m 1m 2m 3m 4m 5m
SCALE 1 : 1 — 0m 10mm 20mm 40mm 60mm 80mm 100mm

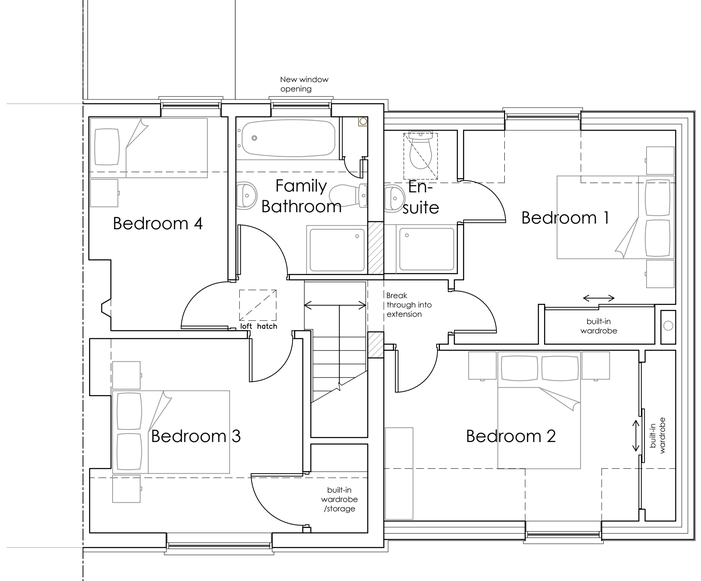

FIRST FLOOR PLAN

SCALE 1:50

Revision	Description	Date

GAS architecture

Client:	**J & A Goodacre**
Project:	**Extension & Alterations to Existing Dwelling at 82 Carrington Road, Moulton-Seas-End, Spalding, Lincs PE12 6LS**
Drawing:	**Plans & Elevations As Proposed**
Scale:	1:50 / 1:100 @ A1
Date:	MAR '21

Project No. 1020 | Drawing No. 3001 | Revision:

FOR PLANNING