
Copyright of this drawing is the property of GAS Architecture. It must not be reproduced/amended/used without the express consent in writing of GASarchitecture.

GASarchitecture
Granger Stanley BSc (Hons)
2 Sandygate Court
Horbling
Sleaford, Lincs
NG34 0FB

Tel: 07825 669 698
Email: info@gasarchitecture.co.uk
Web: www.gasarchitecture.co.uk

THIS DRAWING IS FOR PLANNING ONLY AND IS **NOT TO BE USED FOR TENDER OR CONSTRUCTION**


DRAWING TO BE READ IN COLOUR

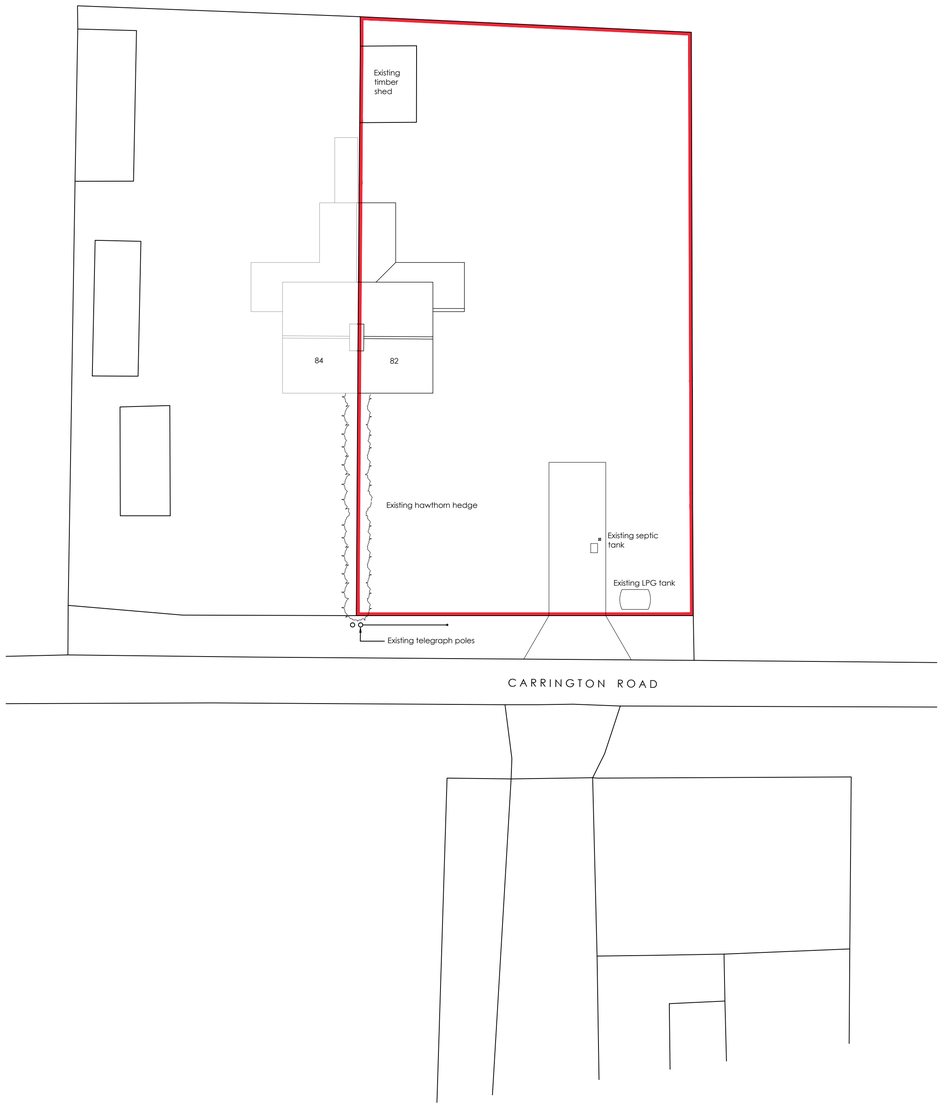

EXISTING SITE PLAN

SCALE 1:200

SCALE 1 : 200 — 0m, 5m, 10m, 15m, 20m
SCALE 1 : 1 — 0m, 10mm, 20mm, 40mm, 60mm, 80mm, 100mm

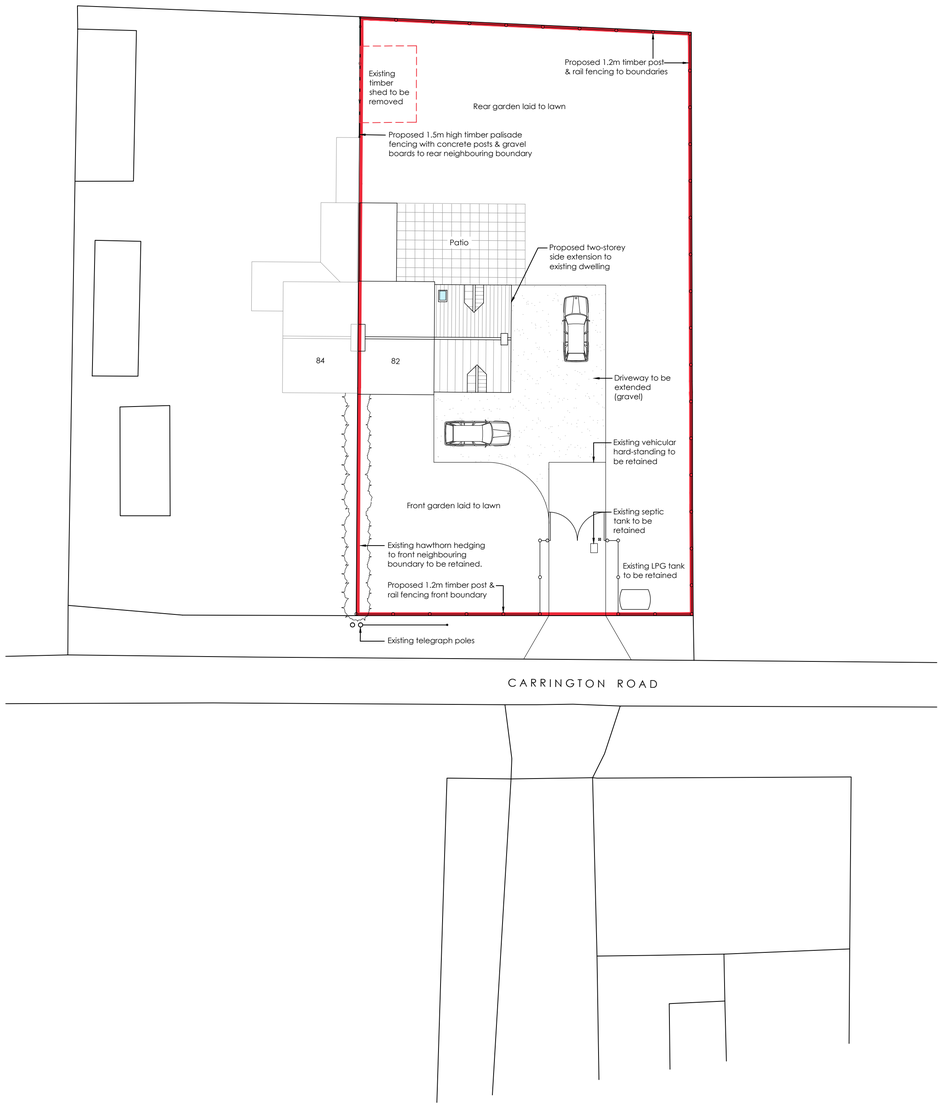

PROPOSED SITE PLAN

SCALE 1:200

FOR PLANNING

Revision	Description	Date

GAS architecture

Client:	**J & A Goodacre**
Project:	**Extension & Alterations to Existing Dwelling at 82 Carrington Road, Moulton-Seas-End, Spalding, Lincs PE12 6LS**
Drawing:	**Site Plan - As Existing & As Proposed**
Scale:	1:200 @ A1
Date:	MAR '21

Project No. **1020** Drawing No. **3002** Revision: