

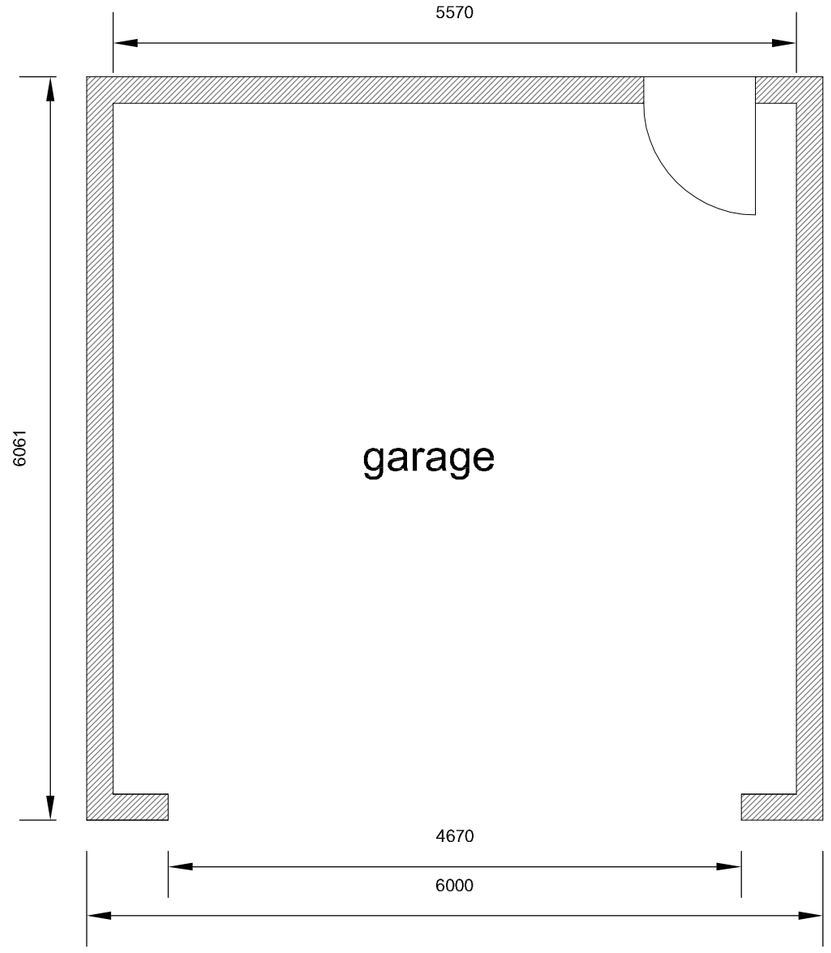



GARAGE FLOOR PLAN Plot 1

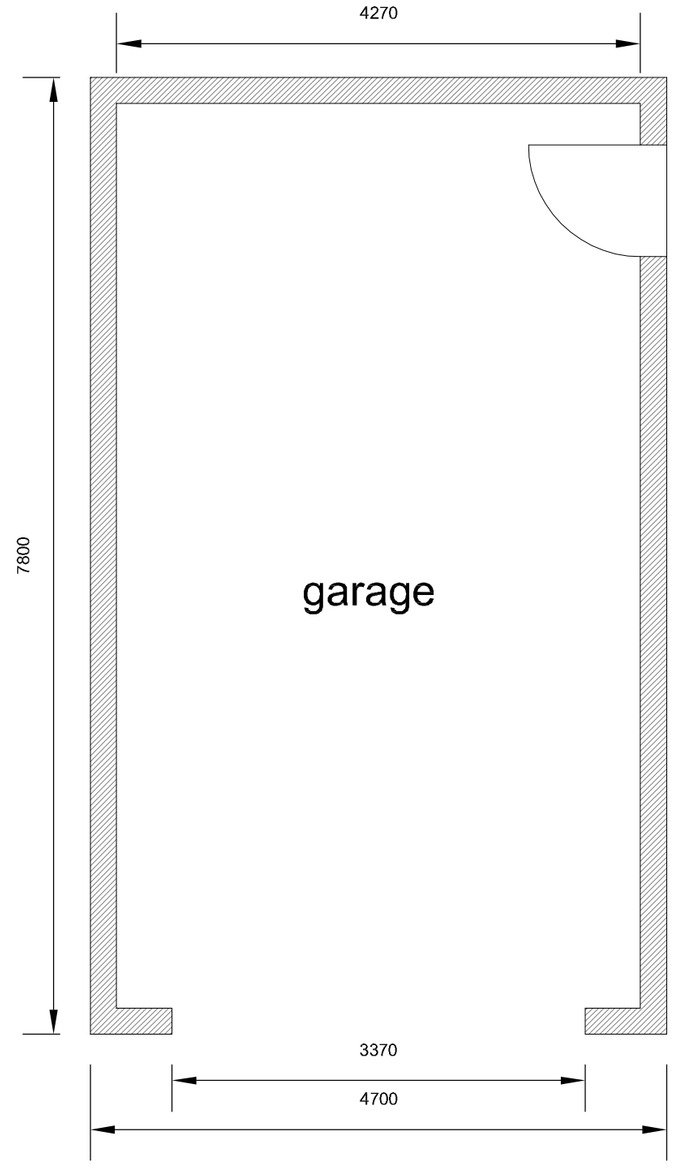

GARAGE FLOOR PLAN Plot 2

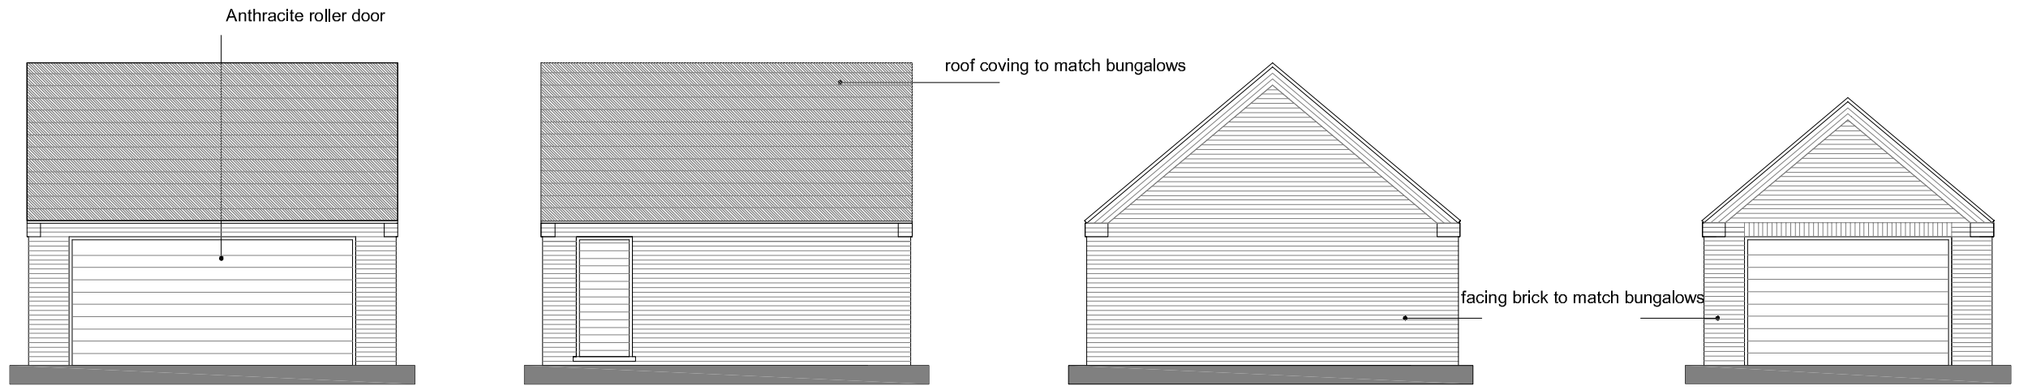

PROPOSED GARAGE ELEVATIONS
Plot 1

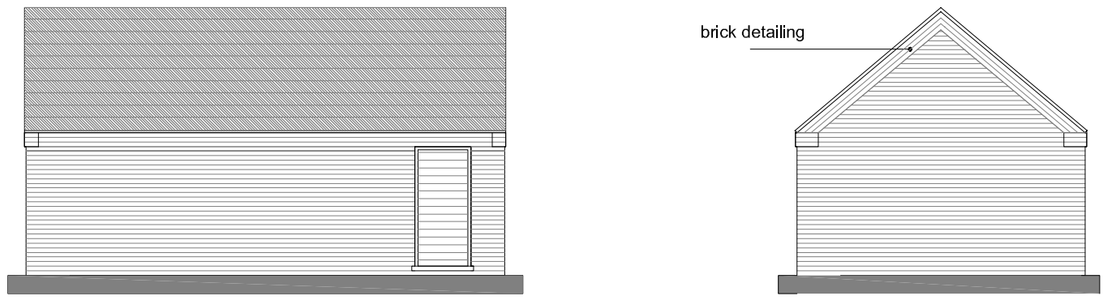

PROPOSED GARAGE ELEVATIONS
Plot 2

Revision	Date	Drawn	Description

Client Nigel Morris

Project Proposed bungalow development, Seas End Road

Drawing Planning (Garages)

Scale 1:50, 1:100, @ A2 Drawn AWM Checked TAC Date 07/03/2022

Drawing No. 20/561/PA/003

Trevor A Clay RIBA Ltd, 14 Old Fendike Road, Weston Hills, Spalding, Lincs. PE126DD
01406 380027 07778 597975 trevor@tacarchitects.co.uk www.tacarchitects.co.uk