
FABRICATION TOLERANCE + OR − 2MM	ALL WELDS 6cfw UNO	HOLE PITCHES + OR − 1mm	DO NOT SCALE − IF IN DOUBT ASK

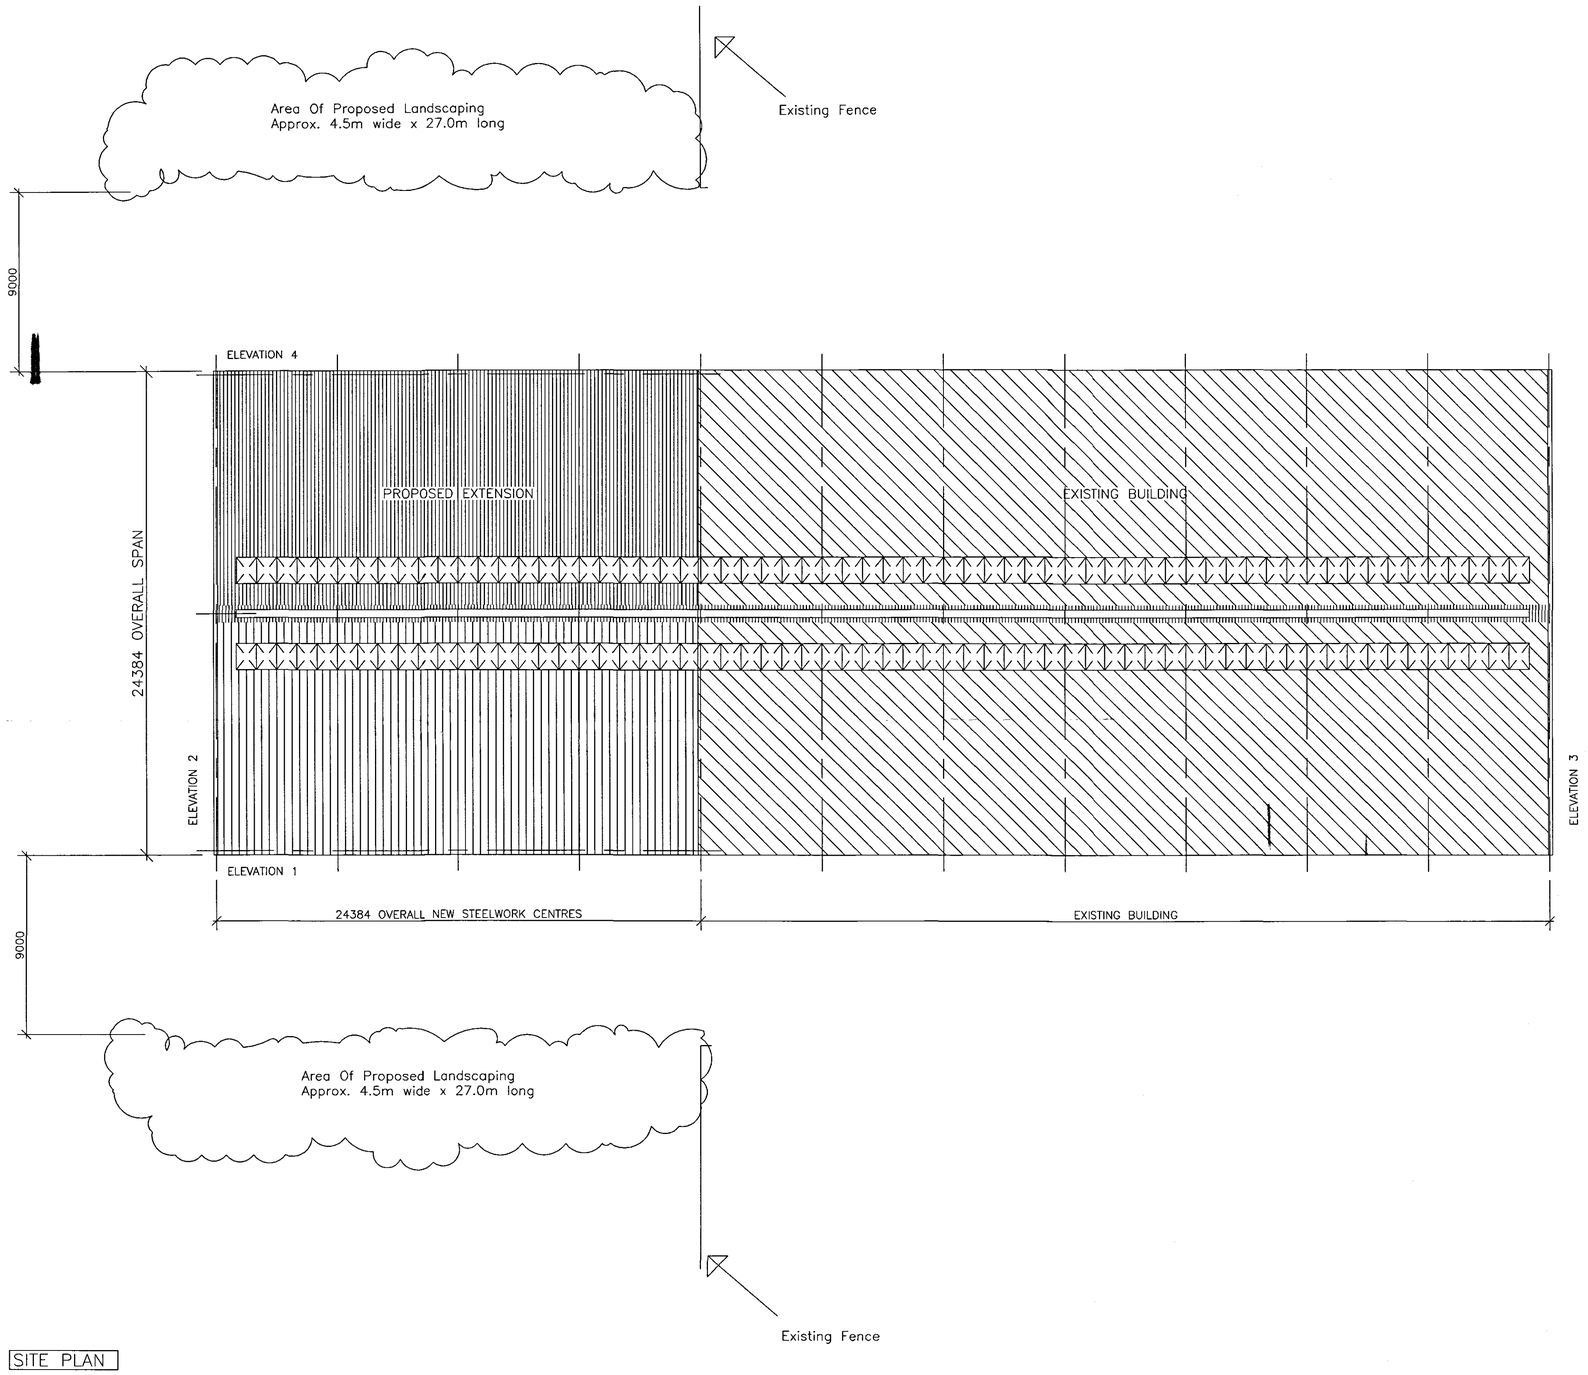

SITE PLAN

Notes

4.5m wide woodland mix
to be planted in groups
of 3, 5, 7.
1 plant \ Sq metre, Bp, Ag,
Ac, Fe, Qp, Cm, Ps, and Ca.
(500mm)

Key

Bp Betula Pendula (Silver Birch)
Ac Acer Compostre (Field Maple)
Fe Franxinus Excelsior (Ash)
Qp Quercus Petraea (Oak)
Cm Crataegus Monogyna (Quickthorn)
Ps Prunus Spinosa (Blackthorn)
Ca Corylus Avellana (Hazel Nut)

SHDC
Planning & Development
23 FEB 2005
Ref: 0257/05

REV	BY	DATE	AMENDMENT	CHKD	DATE	REV	BY	DATE	AMENDMENT	CHKD	DATE	REV	BY	DATE	AMENDMENT	CHKD	DATE

Robinson Construction
S. Robinson & Sons (Engineers) Limited
Ascot Drive Industrial Estate Derby, DE24 8NJ, England. Tel (01332) 574711
Fax (01332) 861401
E.Mail :- DO@robinsons.com

ISSUE STATUS: **FOR APPROVAL**
DRAWING CONTENTS: LANDSCAPE DRAWING
PAINT SPECIFICATION

CONTRACT TITLE: J.H & A.J KING FARMERS
ESTATES OFFICE. HOLBEACH MANOR
FLEET ROAD. HOLBEACH. SPALDING. LINCS

	INITIALS	DATE	SCALE	REV.	SHEET
DRAWN BY	EJG	04:01:05	1:150		
CHKD.BY			DRAWING No Q13471/PD002		A1