
FABRICATION TOLERANCE + OR − 2MM	ALL WELDS 6cfw UNO	HOLE PITCHES + OR − 1mm	DO NOT SCALE − IF IN DOUBT ASK

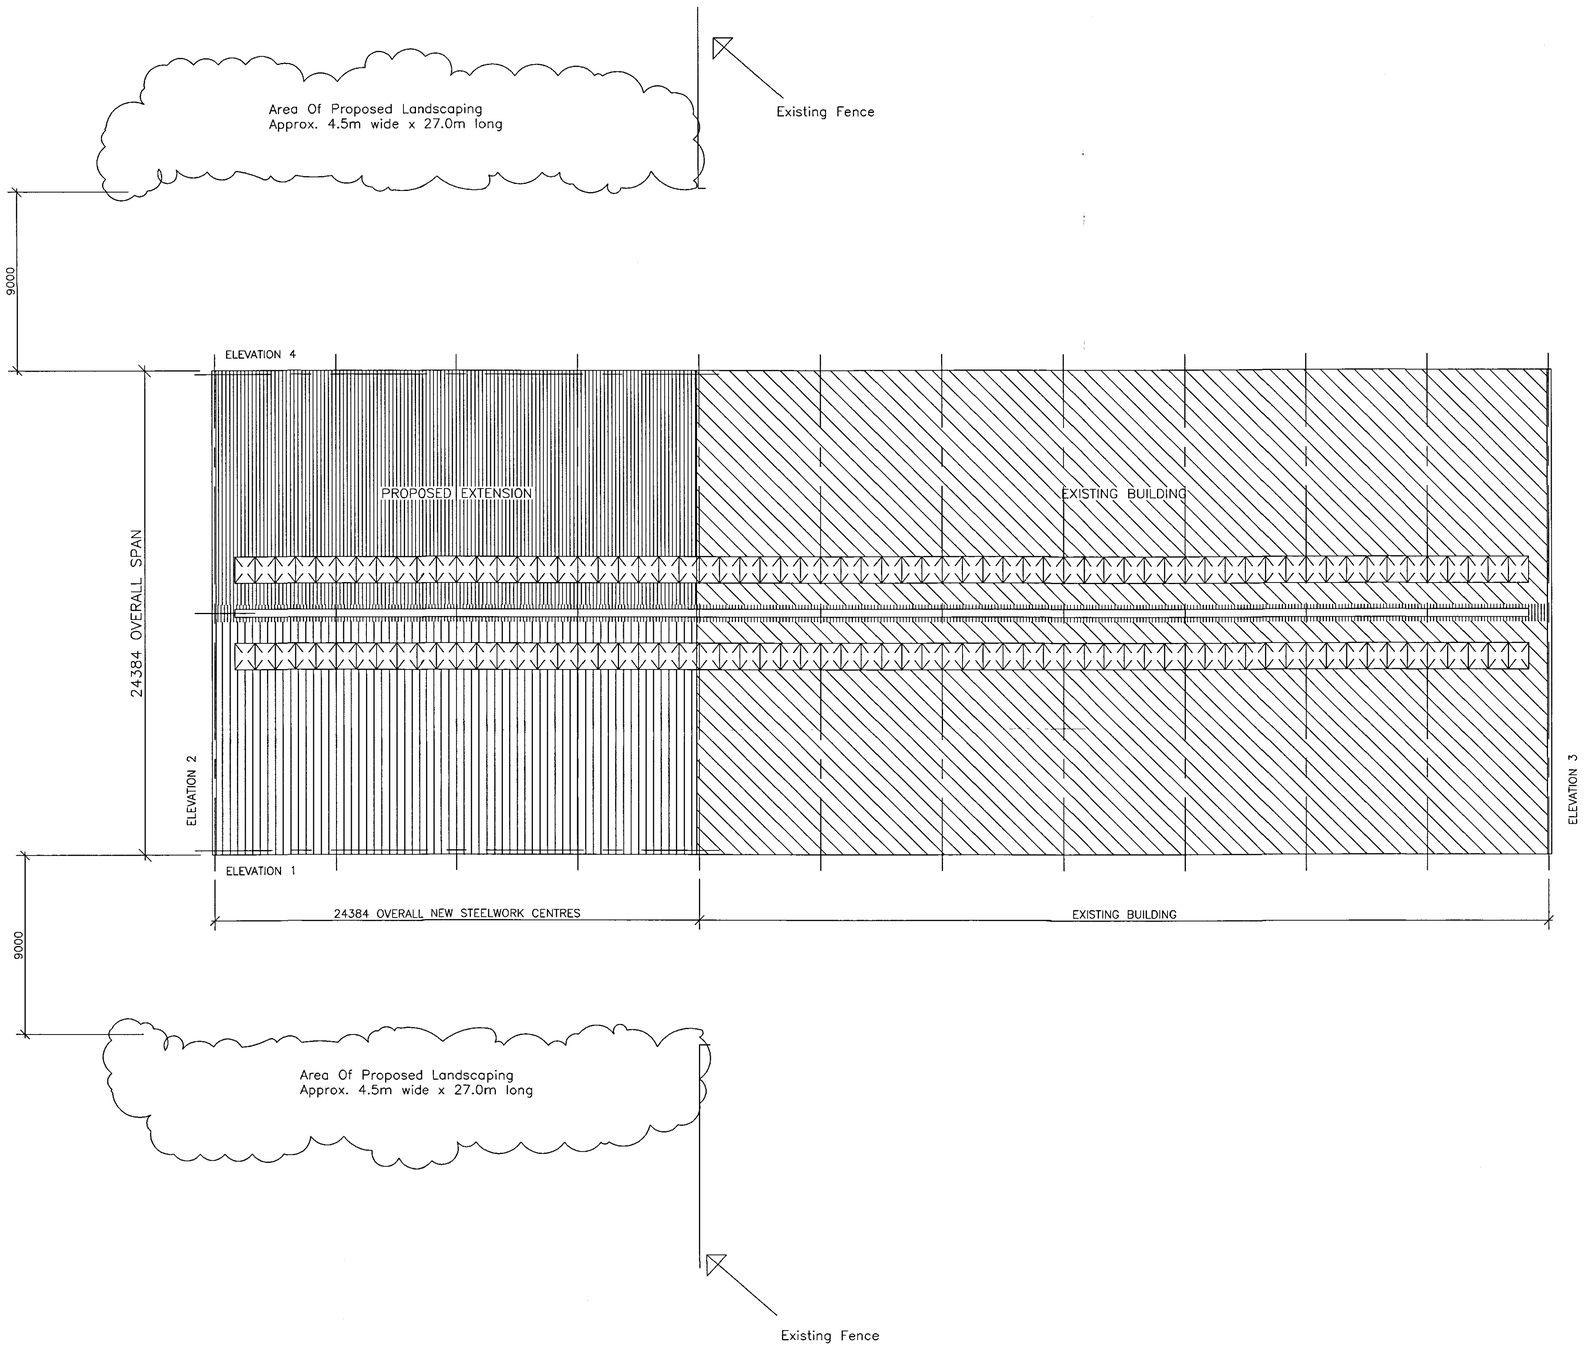

SITE PLAN

Notes

4.5m wide woodland mix to be planted in groups of 3, 5, 7.
1 plant \ Sq metre, Bp, Ag, Ac, Fe, Qp, Cm, Ps, and Ca. (500mm)

Key

Bp Betula Pendula (Silver Birch)
Ac Acer Compostre (Field Maple)
Fe Franxinus Excelsior (Ash)
Qp Quercus Petraea (Oak)
Cm Crataegus Monogyna (Quickthorn)
Ps Prunus Spinosa (Blackthorn)
Ca Corylus Avellana (Hazel Nut)

SHDC
Planning & Development
23 FEB 2005
Ref: 0257/05

REV	BY	DATE	AMENDMENT	CHKD	DATE	REV	BY	DATE	AMENDMENT	CHKD	DATE	REV	BY	DATE	AMENDMENT	CHKD	DATE

Robinson Construction
S. Robinson & Sons (Engineers) Limited
Ascot Drive Industrial Estate Derby, DE24 8NJ, England. Tel (01332) 574711 Fax (01332) 861401
E.Mail :- DO@robinsons.com

ISSUE STATUS	FOR APPROVAL	CONTRACT TITLE	J.H & A.J KING FARMERS		
DRAWING CONTENTS	LANDSCAPE DRAWING		ESTATES OFFICE. HOLBEACH MANOR		
			FLEET ROAD. HOLBEACH. SPALDING. LINCS		
			INITIALS / DATE	SCALE 1:150	
PAINT SPECIFICATION		DRAWN BY	EJG / 04:01:05	DRAWING No Q13471/PD002	REV. / SHEET A1
		CHKD.BY			