
PV 24-00013 Roof Layout

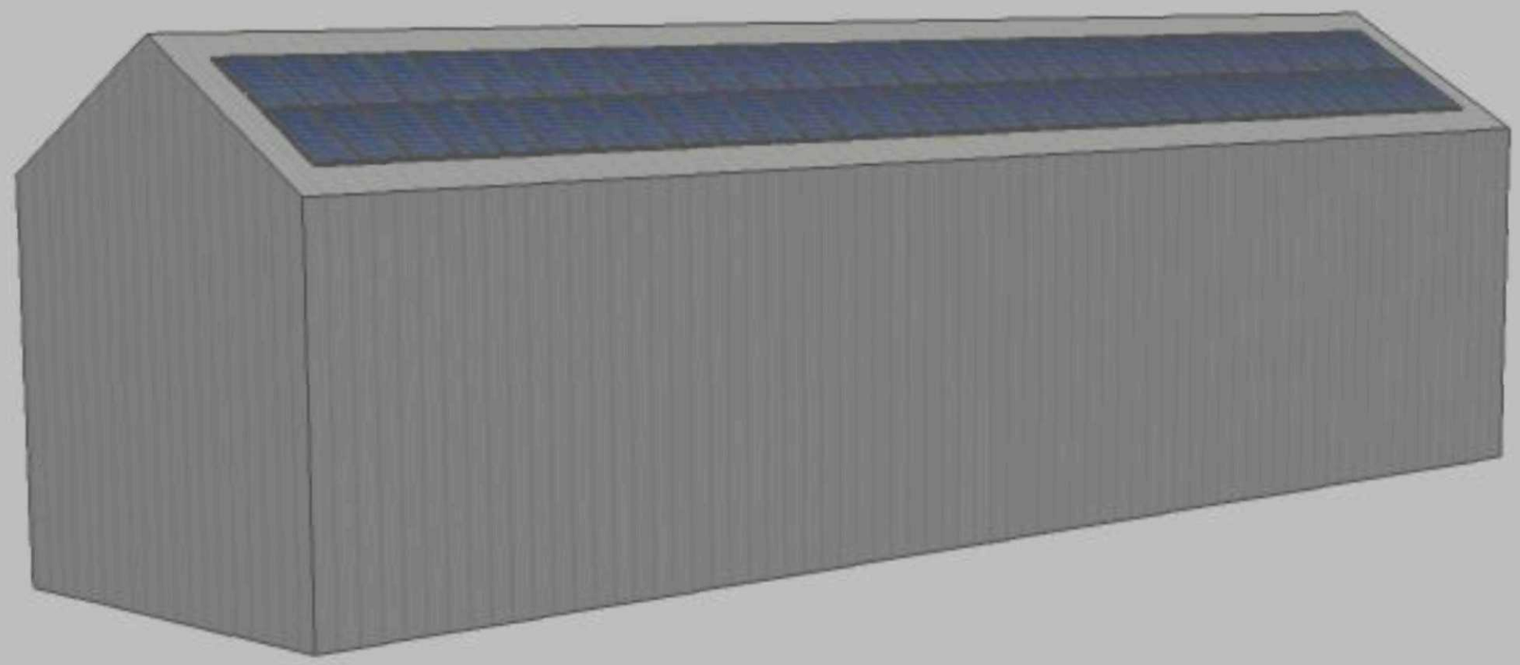

EVOENERGY

EvoEnergy,
Eldon Business Park,
Eldon Road,
Nottingham, NG9 6DZ

T: 08448 150200
F: 01512 111917

www.evoeneregy.co.uk
info@evoenergy.co.uk

Notes:.


Revisions:

Rev	Date	Comments	Dwn	Chkd

Dwn: EC **Chkd:** CW **Scale:** NTS **Date:** 05/04/11
Drg No: PV 24-00013 **Rev:** 1

Client: Mr William Ravell
Site Location: Woodside Farms
Woodgate Road
Moulton Chapel
Spalding
Lincolnshire
PE12 0XF
Title: PV 24-00013 Roof Layout

PV 24-00013 Roof Layout

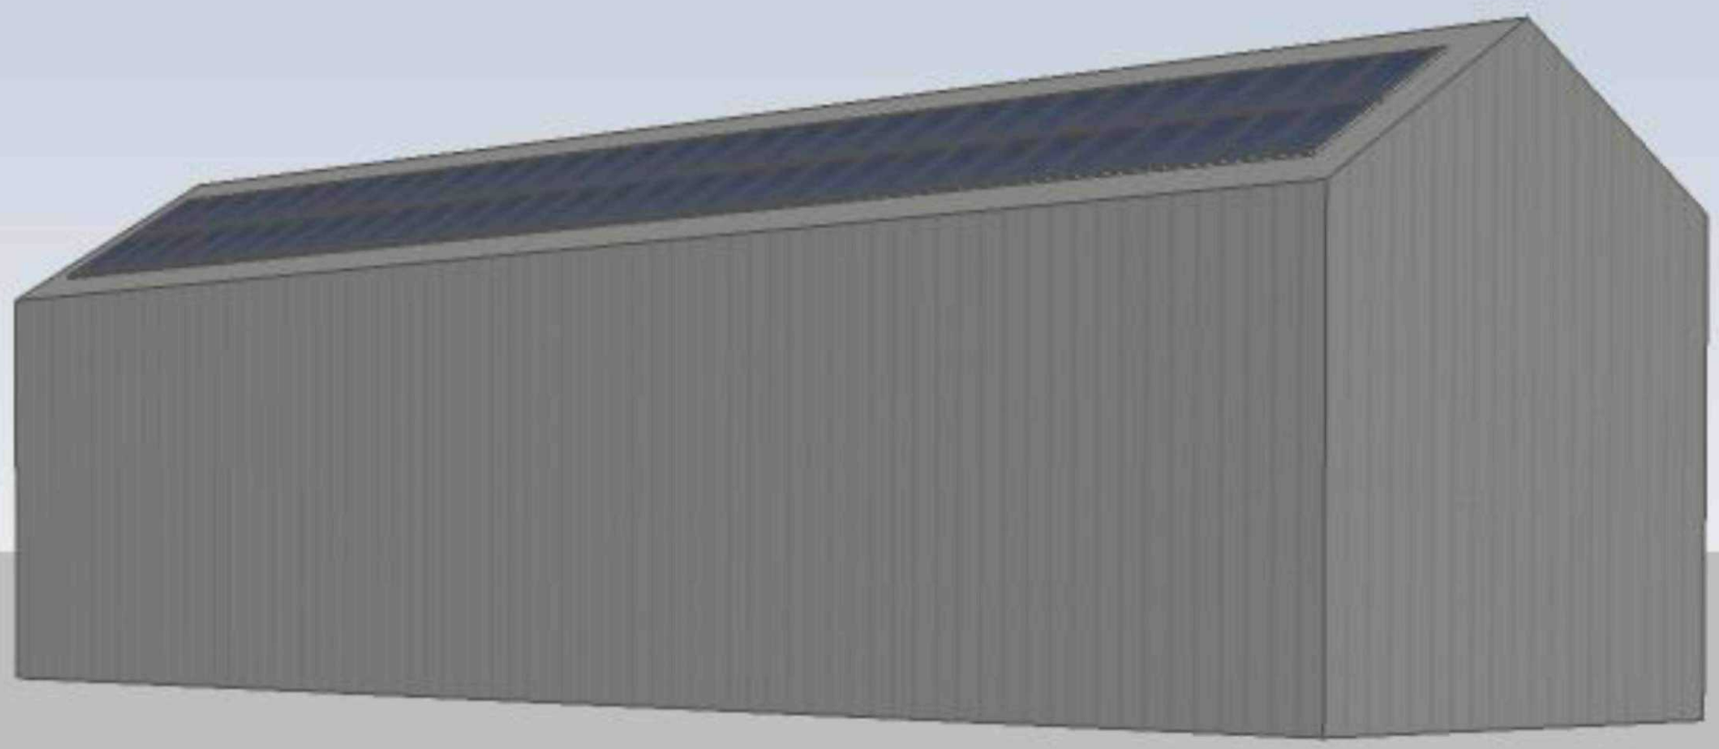

EVOENERGY

EvoEnergy,
Eldon Business Park,
Eldon Road,
Nottingham, NG9 6DZ

T: 08448 150200
F: 01512 111917

www.evoeneregy.co.uk
info@evoenergy.co.uk

Notes:.

Revisions:

Rev	Date	Comments	Dwn	Chkd

Dwn: EC **Chkd:** CW **Scale:** NTS **Date:** 05/04/11
Drg No: PV 24-00013 **Rev:** 1

Client: Mr William Ravell
Site Location: Woodside Farms
Woodgate Road
Moulton Chapel
Spalding
Lincolnshire
PE12 0XF
Title: PV 24-00013 Roof Layout

PV 24-00013 Existing Plan



N

Existing Plan 1:100

EVOENERGY

EvoEnergy,
Eldon Business Park,
Eldon Road,
Nottingham, NG9 6DZ

T: 08448 150200
F: 01512 111917

www.evoeneregy.co.uk
info@evoenergy.co.uk

Notes:

1:100 @ A3


Revisions:

Rev	Date	Comments	Dwn	Chkd

Dwn: EC **Chkd:** CW **Scale:** 1:100 **Date:** 05/04/11
Drg No: PV 24-00013 **Rev:** 1

Client: Mr William Ravell
Site Location: Woodside Farms
Woodgate Road
Moulton Chapel
Spalding
Lincolnshire
PE12 0XF
Title: PV 24-00013 Existing Plan

PV 24-00013 Proposed Plan

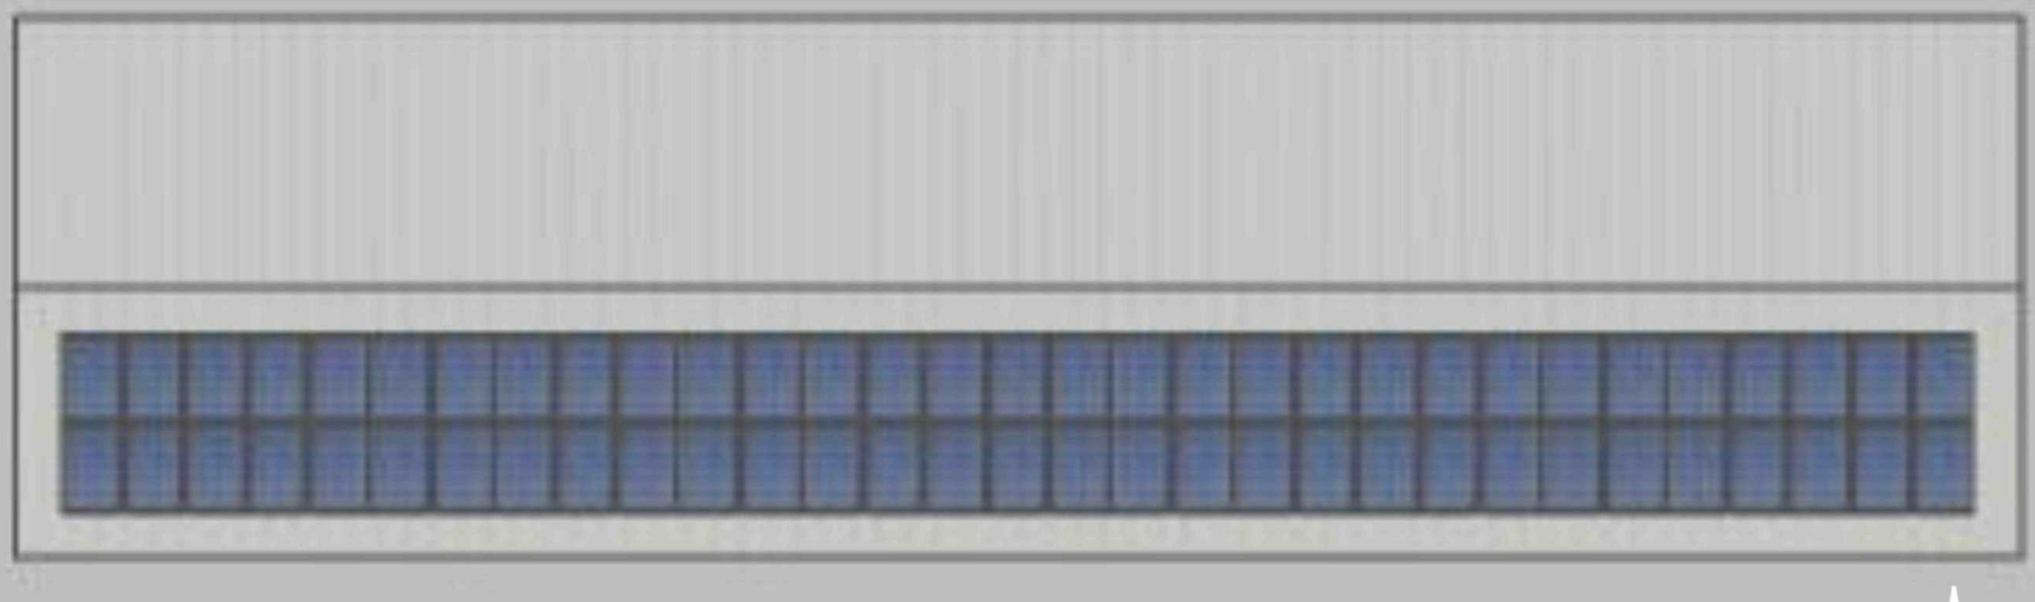

14.880KWP SUNTECH SYSTEM

Number of panels:	62 x Suntech 240wp
Orientation:	South
Area of PV:	102.3m^2

N

Proposed Plan 1:100

EVOENERGY

EvoEnergy,
Eldon Business Park,
Eldon Road,
Nottingham, NG9 6DZ

T: 08448 150200
F: 01512 111917

www.evoeneregy.co.uk
info@evoenergy.co.uk

Notes:

1:100 @ A3

Revisions:


Rev	Date	Comments	Dwn	Chkd

Dwn: EC **Chkd:** CW **Scale:** 1:100 **Date:** 05/04/11
Drg No: PV 24-00013 **Rev:** 1


Client: Mr William Ravell
Site Location: Woodside Farms
Woodgate Road
Moulton Chapel
Spalding
Lincolnshire
PE12 0XF

Title: PV 24-00013 Proposed Plan

PV 24-00013 Existing Elevations

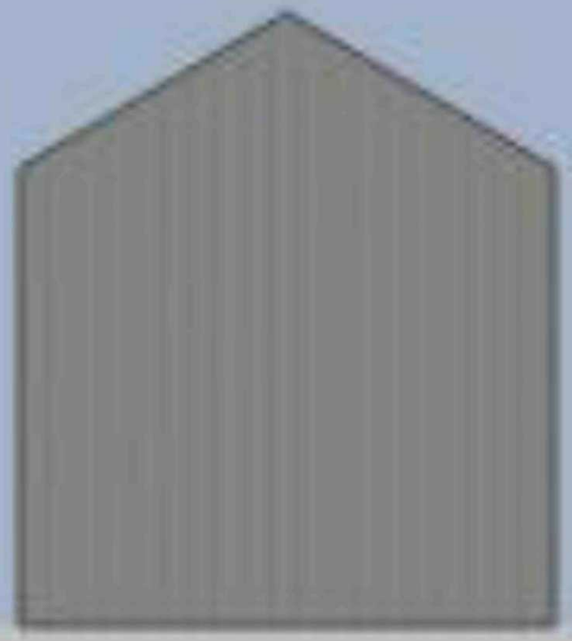

East Elevation 1:100

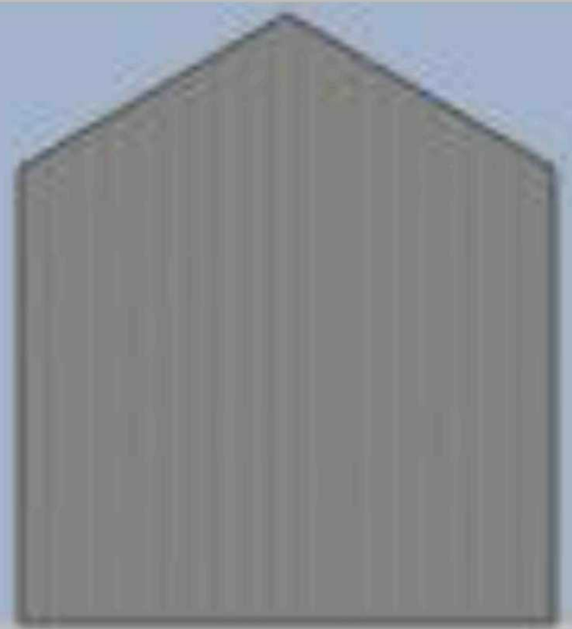

West Elevation 1:100

EVOENERGY

EvoEnergy,
Eldon Business Park,
Eldon Road,
Nottingham, NG9 6DZ

T: 08448 150200
F: 01512 111917

www.evoeneregy.co.uk
info@evoenergy.co.uk

Notes:

Scale 1:100 @ A3

Revisions:

Rev	Date	Comments	Dwn	Chkd

Dwn: EC **Chkd:** CW **Scale:** 1:100 **Date:** 25/03/11
Drg No: PV 24-00013 **Rev:** 1

Client: Mr William Ravell
Site Location: Woodside Farms
Woodgate Road
Moulton Chapel
Spalding
Lincolnshire
PE12 0XF

Title: PV 24-00013 Existing Elevations

PV 24-00013 Existing Elevations



North Elevation 1:200



South Elevation 1:200

EVOENERGY

EvoEnergy,
Eldon Business Park,
Eldon Road,
Nottingham, NG9 6DZ

T: 08448 150200
F: 01512 111917

www.evoeneregy.co.uk
info@evoenergy.co.uk

Notes:

Scale 1:200 @ A3

Revisions:


Rev	Date	Comments	Dwn	Chkd

Dwn: EC **Chkd:** CW **Scale:** 1:200 **Date:** 05/04/11
Drg No: PV 24-00013 **Rev:** 1


Client: Mr William Ravell
Site Location: Woodside Farms
Woodgate Road
Moulton Chapel
Spalding
Lincolnshire
PE12 0XF

Title: PV 24-00013 Existing Elevations

PV 24-00013 Proposed Elevations

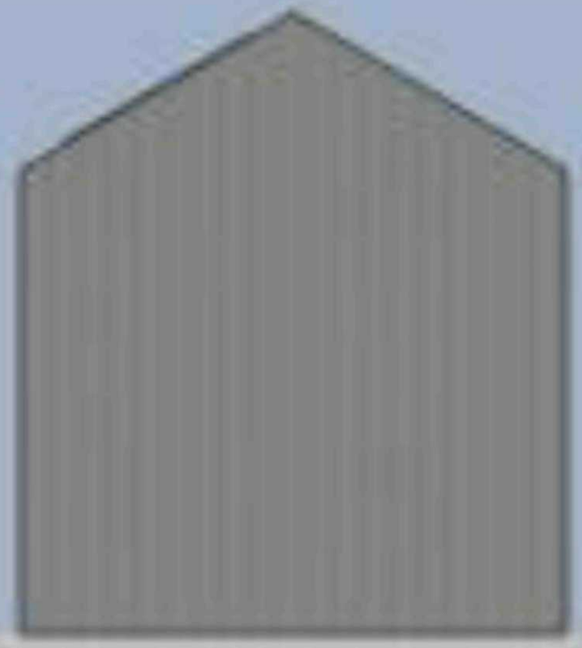

East Elevation 1:100

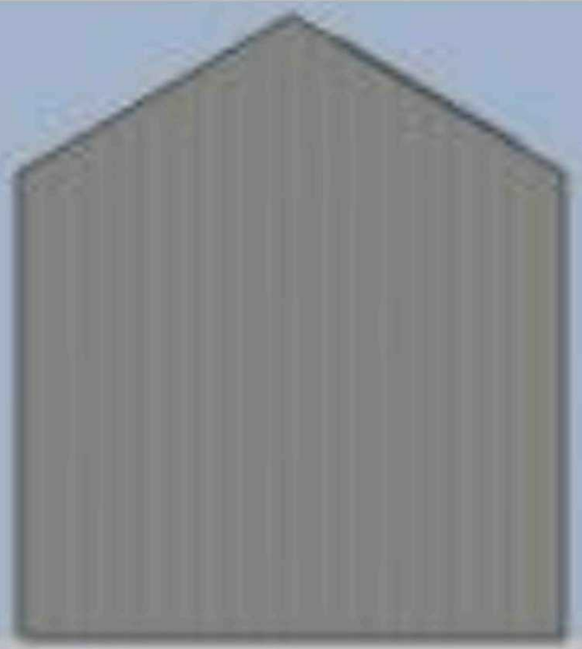

West Elevation 1:100

EVOENERGY

EvoEnergy,
Eldon Business Park,
Eldon Road,
Nottingham, NG9 6DZ

T: 08448 150200
F: 01512 111917

www.evoeneregy.co.uk
info@evoenergy.co.uk

Notes:

Scale 1:100 @ A3

Revisions:

Rev	Date	Comments	Dwn	Chkd

Dwn: EC **Chkd:** CW **Scale:** 1:100 **Date:** 05/04/11
Drg No: PV 24-00013 **Rev:** 1


Client: Mr William Ravell
Site Location: Woodside Farms
Woodgate Road
Moulton Chapel
Spalding
Lincolnshire
PE12 0XF

Title: PV 24-00013 Proposed Elevations

PV 24-00013 Proposed Elevations



North Elevation 1:200

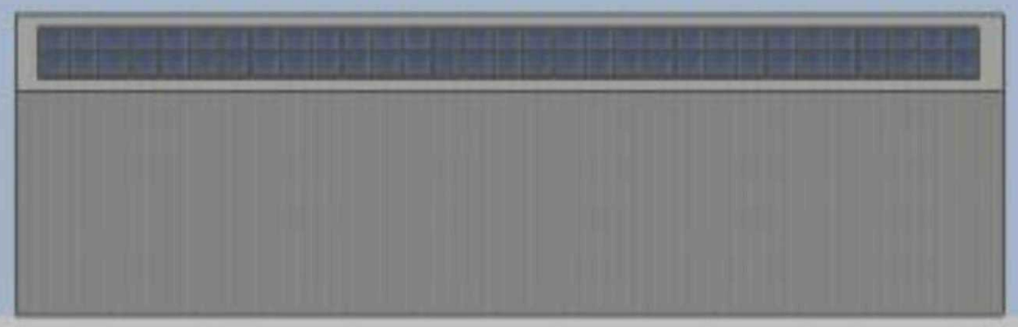

South Elevation 1:200

EVOENERGY

EvoEnergy,
Eldon Business Park,
Eldon Road,
Nottingham, NG9 6DZ

T: 08448 150200
F: 01512 111917

www.evoeneregy.co.uk
info@evoenergy.co.uk

Notes:

Scale 1:200 @ A3

The panels are 50mm in depth.

Revisions:


Rev	Date	Comments	Dwn	Chkd

Dwn: EC **Chkd:** CW **Scale:** 1:200 **Date:** 05/04/11
Drg No: PV 24-00013 **Rev:** 1

Client: Mr William Ravell
Site Location: Woodside Farms
Woodgate Road
Moulton Chapel
Spalding
Lincolnshire
PE12 0XF

Title: PV 24-00013 Proposed Elevations

PV 24-00013 Fixing Detail

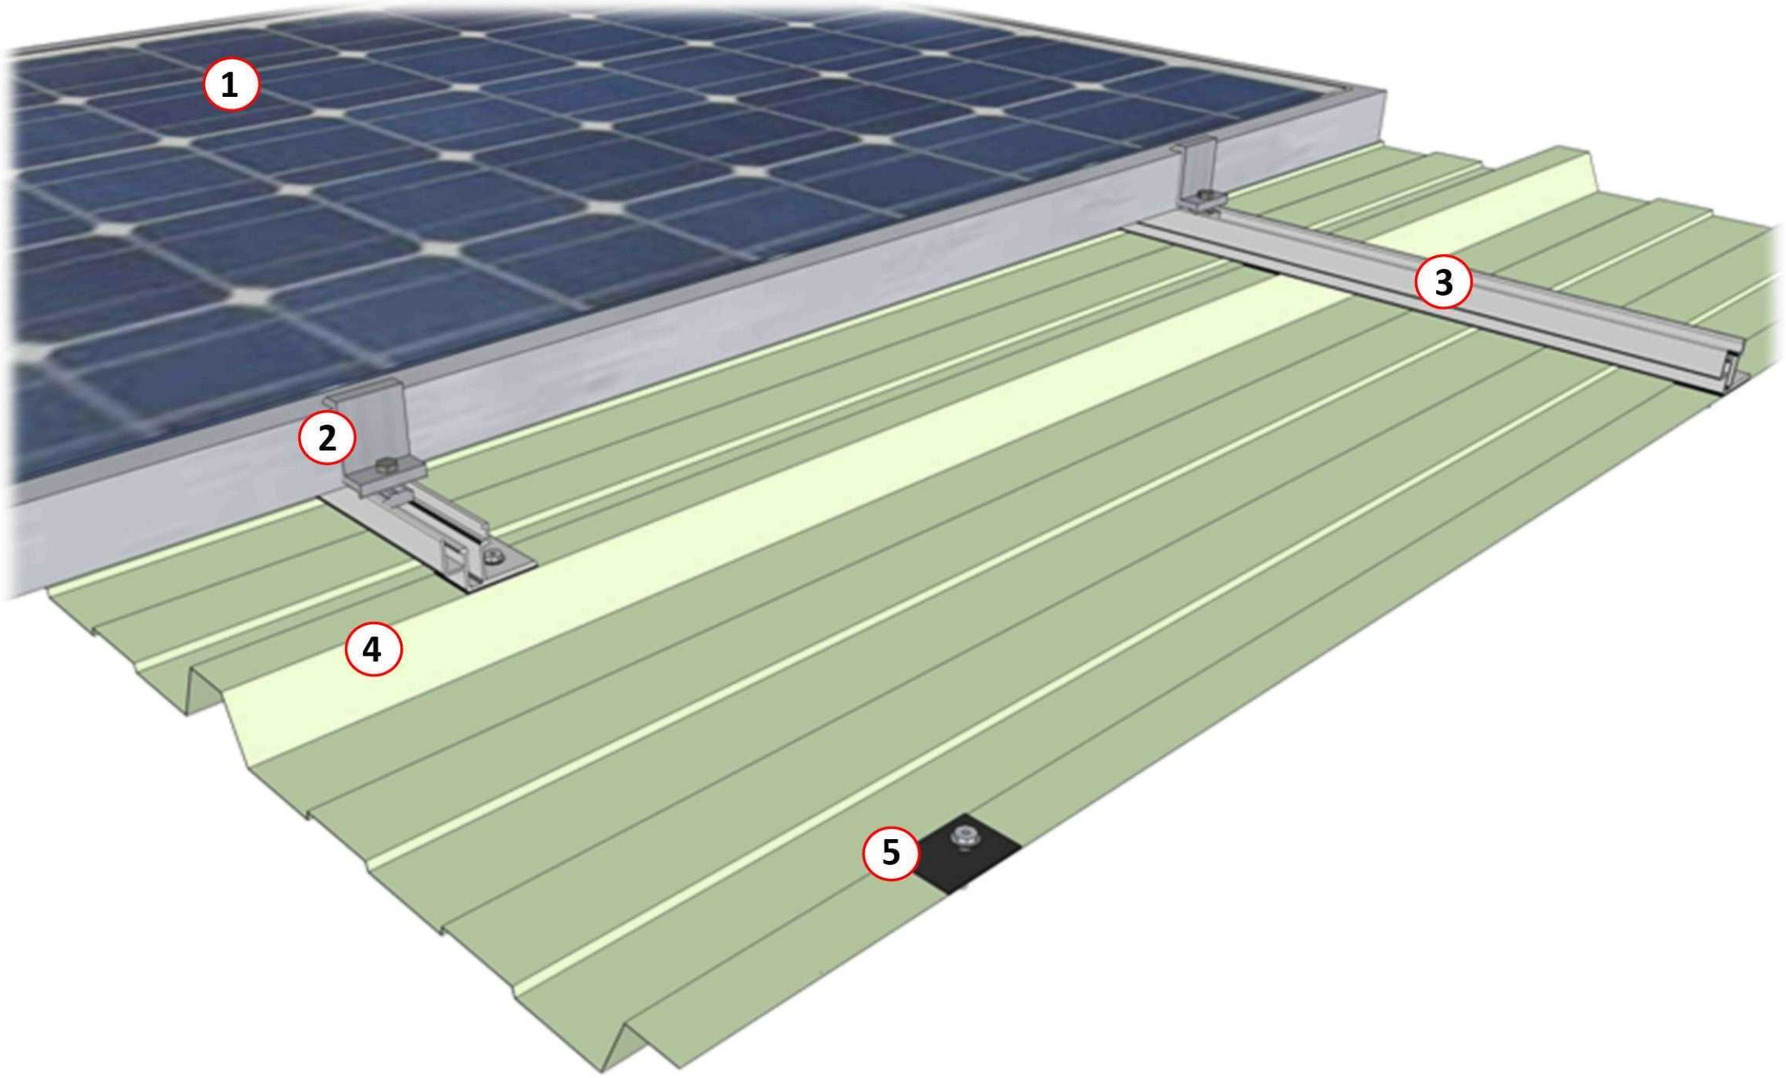

1. PV Module
2. End Bracket
3. Conergy Rail
4. Trapezoidal Sheet
5. EPDM Self adhesive rubber





EVOENERGY

Eldon Business Park,
Eldon Road,
Nottingham, NG9 6DZ

T: 08448 150200
F: 01512 111917

www.evoeneregy.co.uk
info@evoenergy.co.uk

Notes:

Revisions:

Rev	Date	Comments	Dwn	Chkd

Dwn: EC **Chkd:** CW **Scale:** NTS **Date:** 05/04/11
Drg No: PV 24-00013 **Rev:** 1

Client: Mr William Ravell
Site Location: Woodside Farms
Woodgate Road
Moulton Chapel
Spalding
Lincolnshire
PE12 0XF

Title: PV 24-00013 Fixing Detail

Rev. 1

Drg. No. 2400013-C44-0001



Solar PV Specialists

EVOENERGY

EvoEnergy,
Eldon Business Park,
Eldon Road,
Nottingham, NG9 6DZ

T: 08448 150200
F: 01512 111917

www.evoenergy.co.uk
info@evoenergy.co.uk

Notes:
1. DO NOT SCALE FROM THIS DRAWING. USE FIGURE DIMENSIONS ONLY.
2. RED LINE SHOWS THE SITE LOCATION OF WHERE THE SOLAR PV PANELS WILL GO.

Rev	By	Date	Details	Chkd
1	EC	APR 11	Planning Issue	EM

Drawing Status: PLANNING ISSUE

Scale (A3): 1:500

Drawn by: EC

Date: 08.04.11

Checked by: EM

Client: WILLIAM RAVELL

Project: WOODSIDE FARM BARN


Title: SITE PLAN

Drawing number: 2400013-C44-0001

Ordnance Survey®

WOODSIDE FARM BARN
24-00013-C45-0R01

OS Landplan®

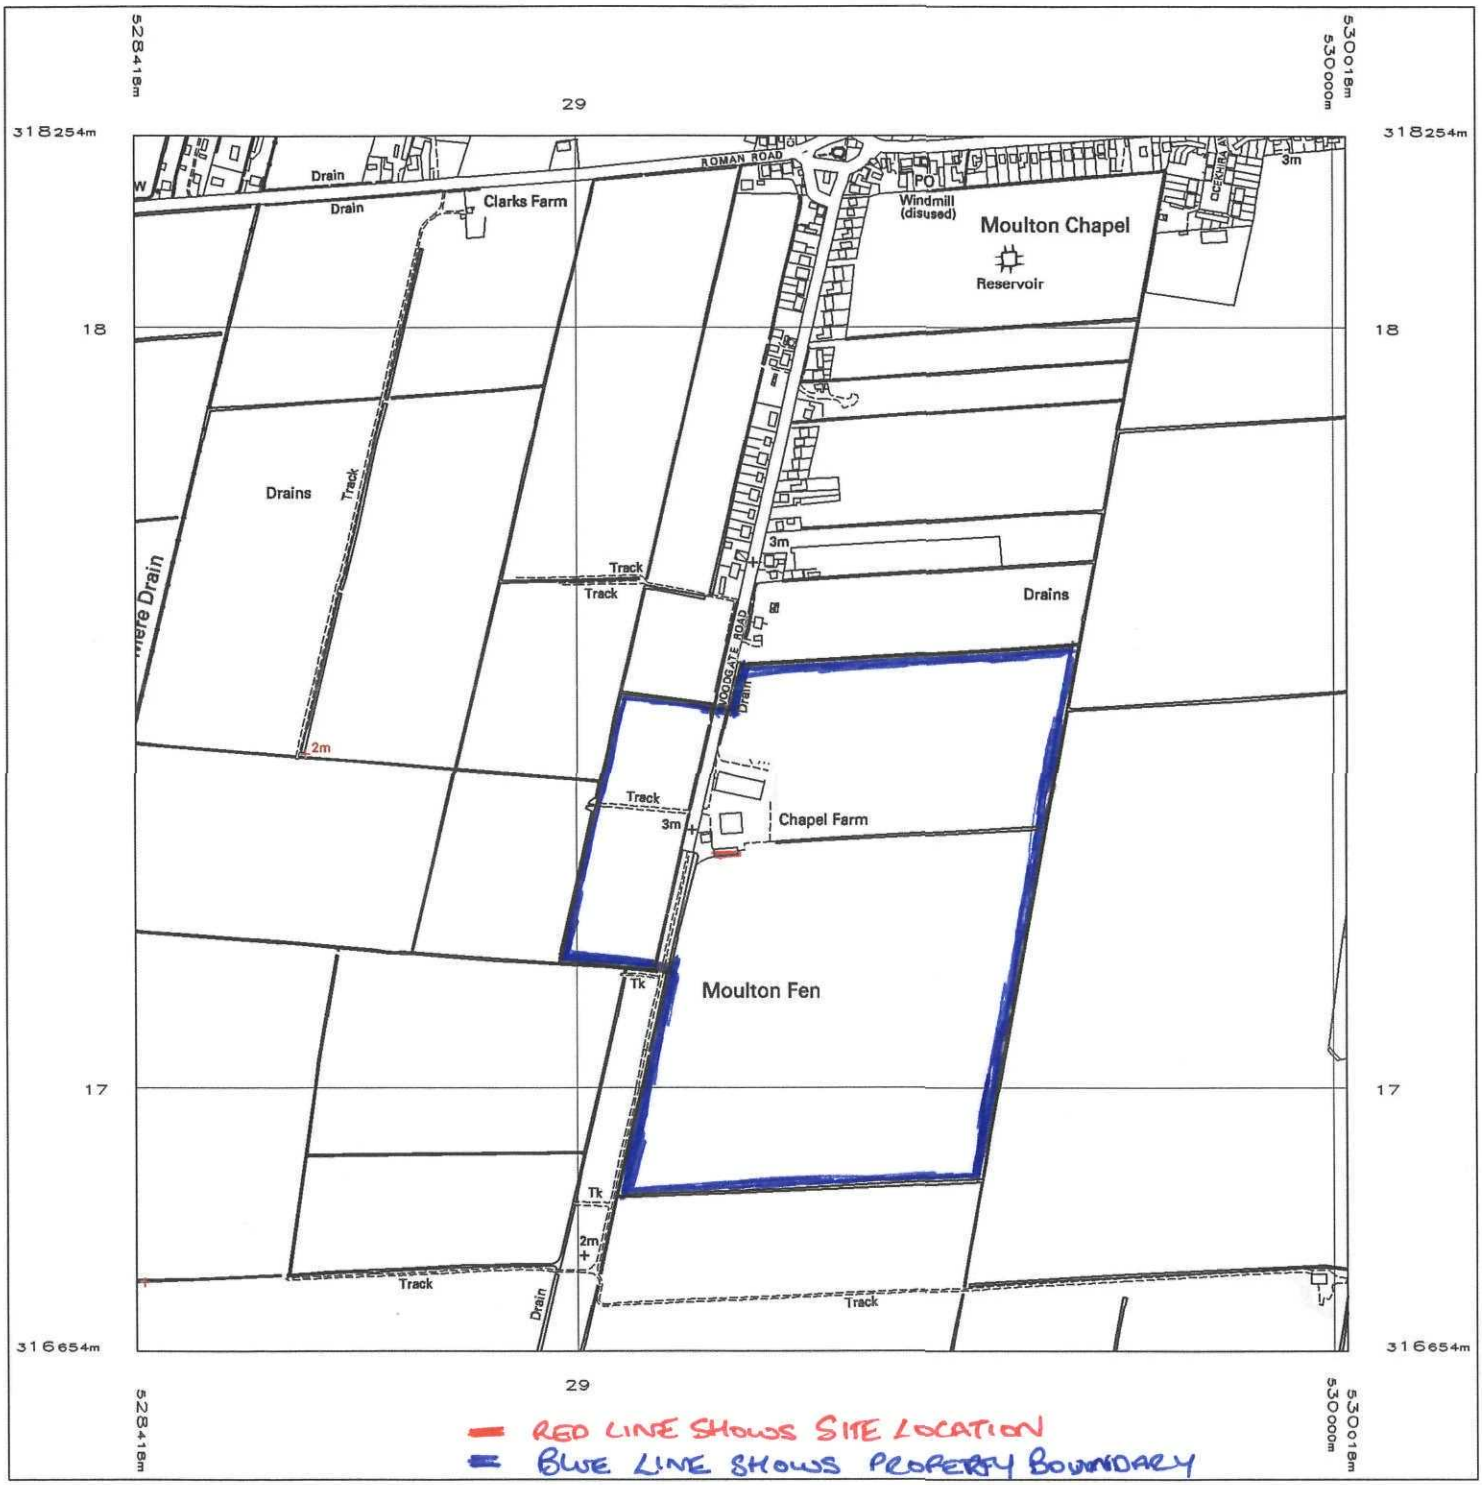

N

Plotted 08 Apr 2011 from Ordnance Survey digitally derived data.

Produced using significant survey information from Ordnance Survey large scales digital data, and incorporated into OS Landplan Nov 2009 - Mar 2011.

© Crown copyright 2011.

Reproduction in whole or in part is prohibited without the prior written permission of Ordnance Survey.

Administrative boundaries revised to Oct 2009 - Oct 2010.

Additional boundaries information:

Contours are at 10 metre intervals.

Heights are given in metres above Newlyn Datum. The representation of a road, track or path is no evidence of a right of way.

The alignment of tunnels is approximate.

An OS Landplan symbols leaflet is available on request from Ordnance Survey Mapping and Data Centres.

Ordnance Survey, the OS Symbol and OS Landplan are registered trade marks of Ordnance Survey, the national mapping agency of Great Britain.

Plot centre coordinates: 529218 317454
Supplied by: Latitude - Southampton
Plot serial number: 04322300

[AK] Scale 1:10000