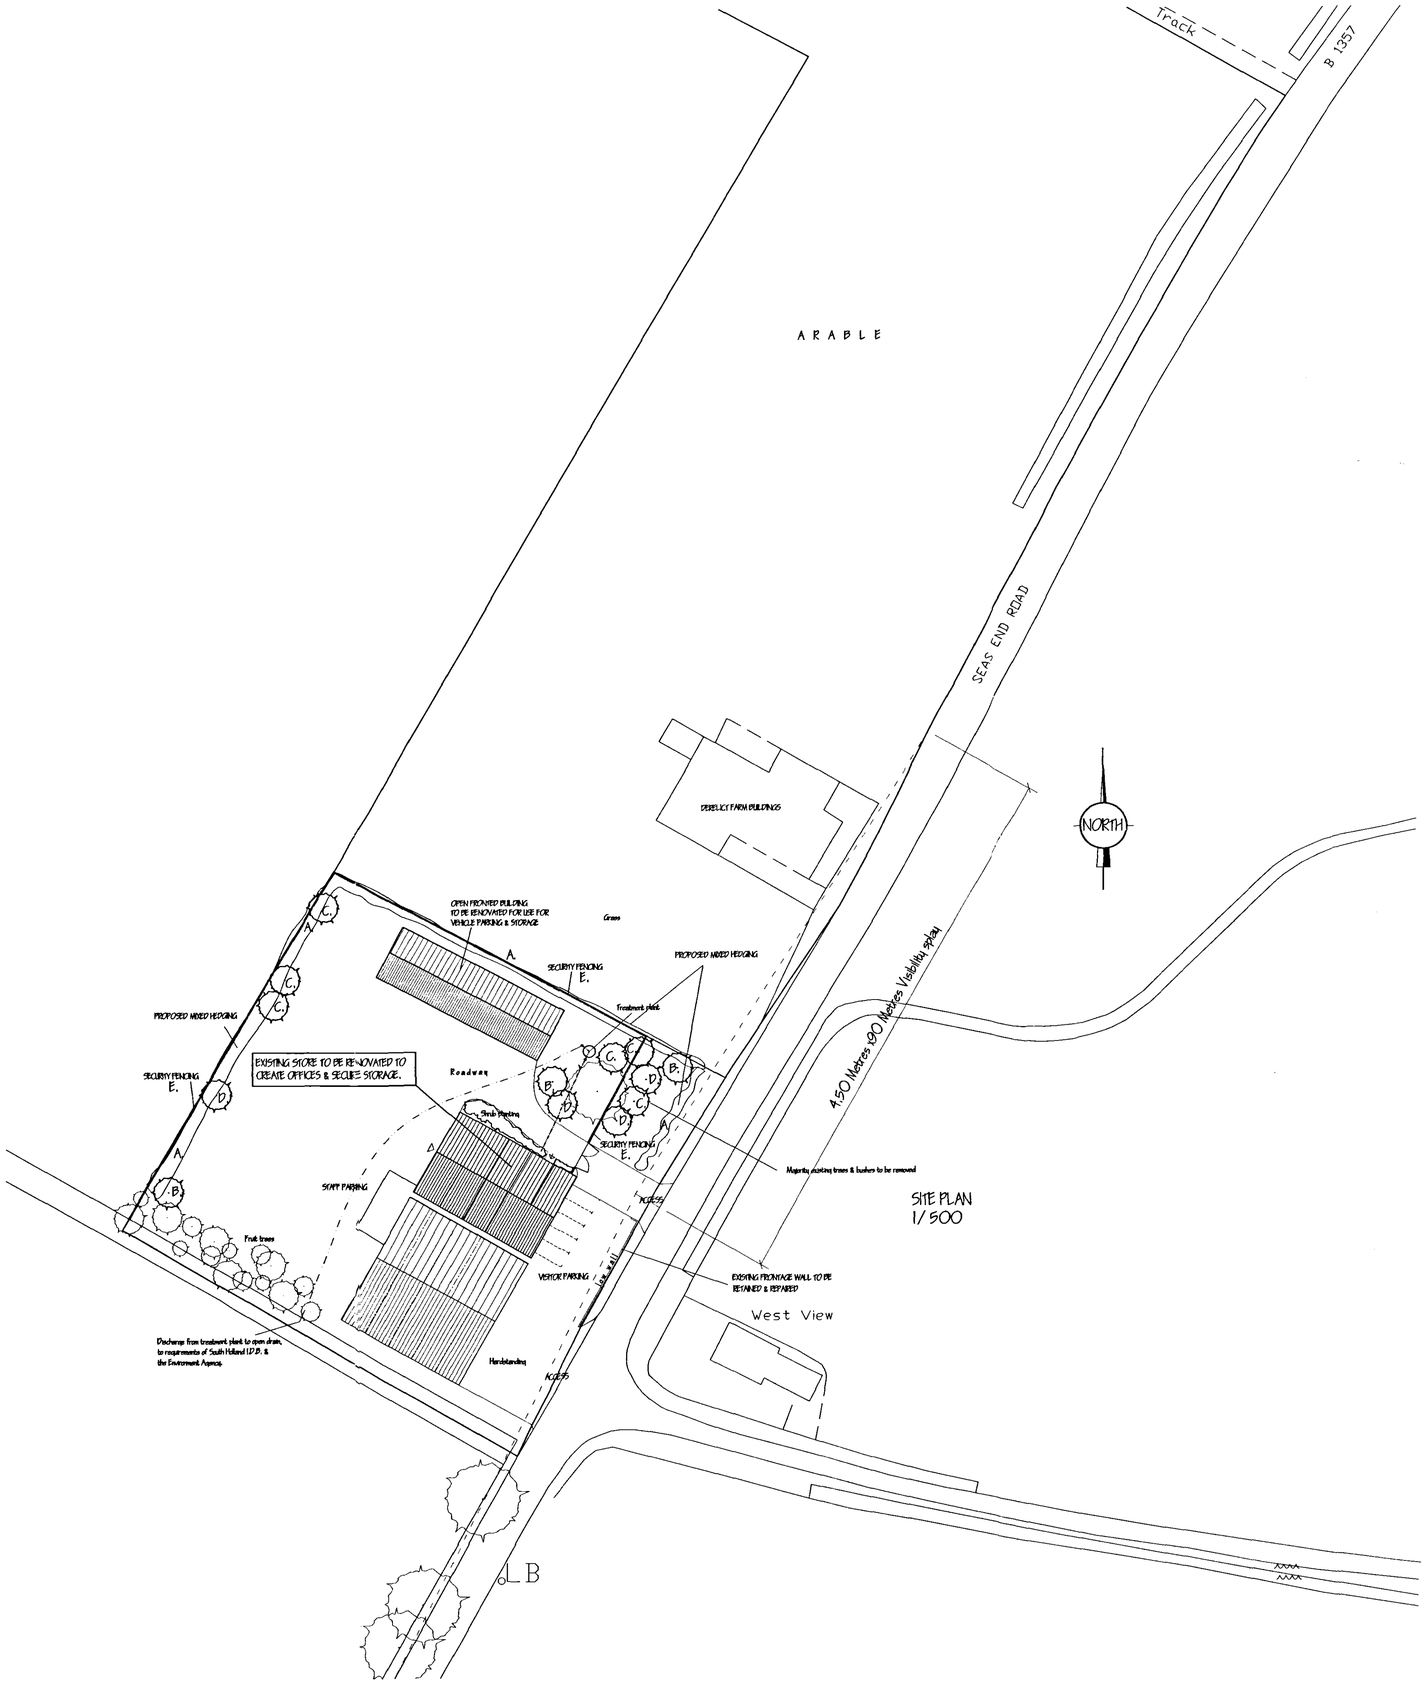


LANDSCAPING, TREE PLANTING & FENCING SCHEME.

A MIXED HEDGE
(a) Hawthorn (Crataegus Monogyna)
(b) Beech (Fagus Sylvatica)
(c) Blackthorn (Prunus Spinosa)
(d) Buckthorn (Rhamnos Cathartica)

B SILVER BIRCH (BETULA PENDULA) FEATHERED
C HAWTHORN (CRATAEGUS LAEVIGATA) FEATHERED
D WHITEBEAM (SORBUS ARIA) FEATHERED
E 2 METRE HIGH SECURITY FENCING

All planting to be in accordance with BS 4428:1989 and amendment No. 1 (1991)

All trees to be planted with minimum 0.6m plastic mulch mat and to be staked, tied and tubed.

1/3 to ½ bag of peat free tree and shrub planting compost to be incorporated into backfill for each tree hole.

FOUL WATER DISPOSAL TO ON-SITE PRIVATE PACKAGED TREATMENT PLANT

RAINWATER DISPOSAL TO BRICK RUBBLE SOAKAWAYS.

SHDC
Planning & Development
28 FEB 2008
Ref: S/268/08

DETERMINED PLAN

B.	FULL APPLICATION FOR EXTERNAL ALTERATIONS.	DEC '07.
A	CLIENTS AMENDMENTS	JUNE '07
ref:	revision	date

G. R. MERCHANT LTD.
I.ENG AMICE FIWO

ARCHITECTURAL, STRUCTURAL AND LAND DRAINAGE CONSULTANTS

4 Wrights Mews
12A Park Road, Holbeach,
Spalding, Lincs. PE12 7EE
Tel: 01406 490600
Fax: 01406 425744
E-Mail: gr.merchant@btconnect.com

Project
CHANGE OF USE TO BUILDERS YARD.
SEAS END ROAD. (B1357)
MOULTON LOOSEGATE.
SPALDING. LINC'S.

Client
SEAS END BUILDERS.

Drawing
LOCATION & SITE PLANS - PROPOSED.

Job Ref.	Drawing No.
1547-07.	03B.
Date	**Drawn**
FEB '07.	GRM.

Scales
AS INDICATED.

DO NOT SCALE FROM THIS DRAWING

This drawing is copyright and may not be altered, traced, photographed or used for any other purpose other than that for which it is issued. The Ground Contractor is to check all dimensions on site and report any discrepancies to the Architect. All dimensions shown on the drawing including boundaries are believed to be correct but are not guaranteed. All the work is to be carried out in accordance with any conditions which may be determined during works and/or imposed/required by the Architect so that design amendments may be considered. Bills of estimate are based on inspection of foundations to establish specific site conditions before foundation work is undertaken. This drawing is limited in the amount of information contained and does purport to contain a full specification of the works. It is solely for the purposes of obtaining Planning / Building Regulation approval. This drawing must not be used as a contract document alone. The works will not be supervised or inspected on site by G R Merchant or any representative thereof. It is the client or their appointed agents responsibility to control workmanship, substitution of materials, adherance to specifications, variations to contract etc.All materials to be new unless otherwise stated and all components and materials etc. to be used fixed and installed etc. in strict accordance with manufacturers instruction and relevant code of practice, materials shall conform to appropriate British standard specification or BBA certificate or European code equivalent. The Employer / Client shall ensure that the selected contractor is conversant with and adopts all measures necessary to achieve compliance with Health and Safety legislation for building sites and the Construction Design and Management Regulations. It should be noted that where applicable the Client/Contractor should be aware that a Planning Supervisor will be required. The works shall comprise of all that is shown on the drawing and details. Work that may not specifically be shown but may be reasonably internal an necessary to carry out the works shall be deemed to be included. It is the plot / land owners responsibility to be aware of the Party Wall etc. Act 1996, when building in close proximity to adjoining neighbore boundaries.