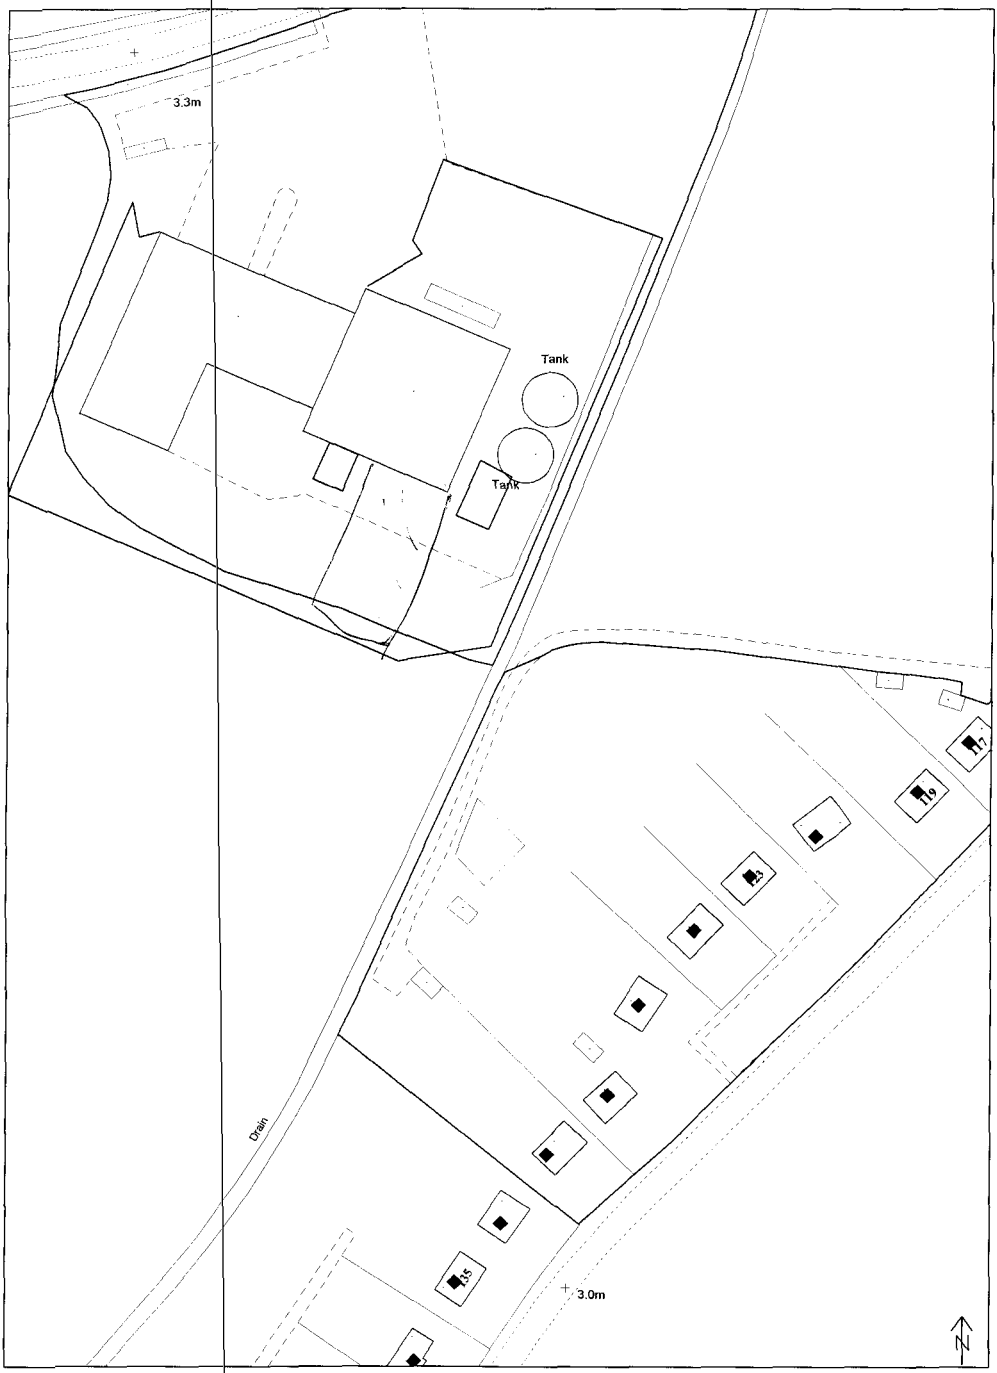



(c) Crown Copyright South Holland District Council LA 079413

2001 TF2923SE 1:1000

Scale 0 25 50 75 100 125 m

SABRE
Planning & Development
15 MAR 2002
Ref

AMENDED PLAN
Ref. A1

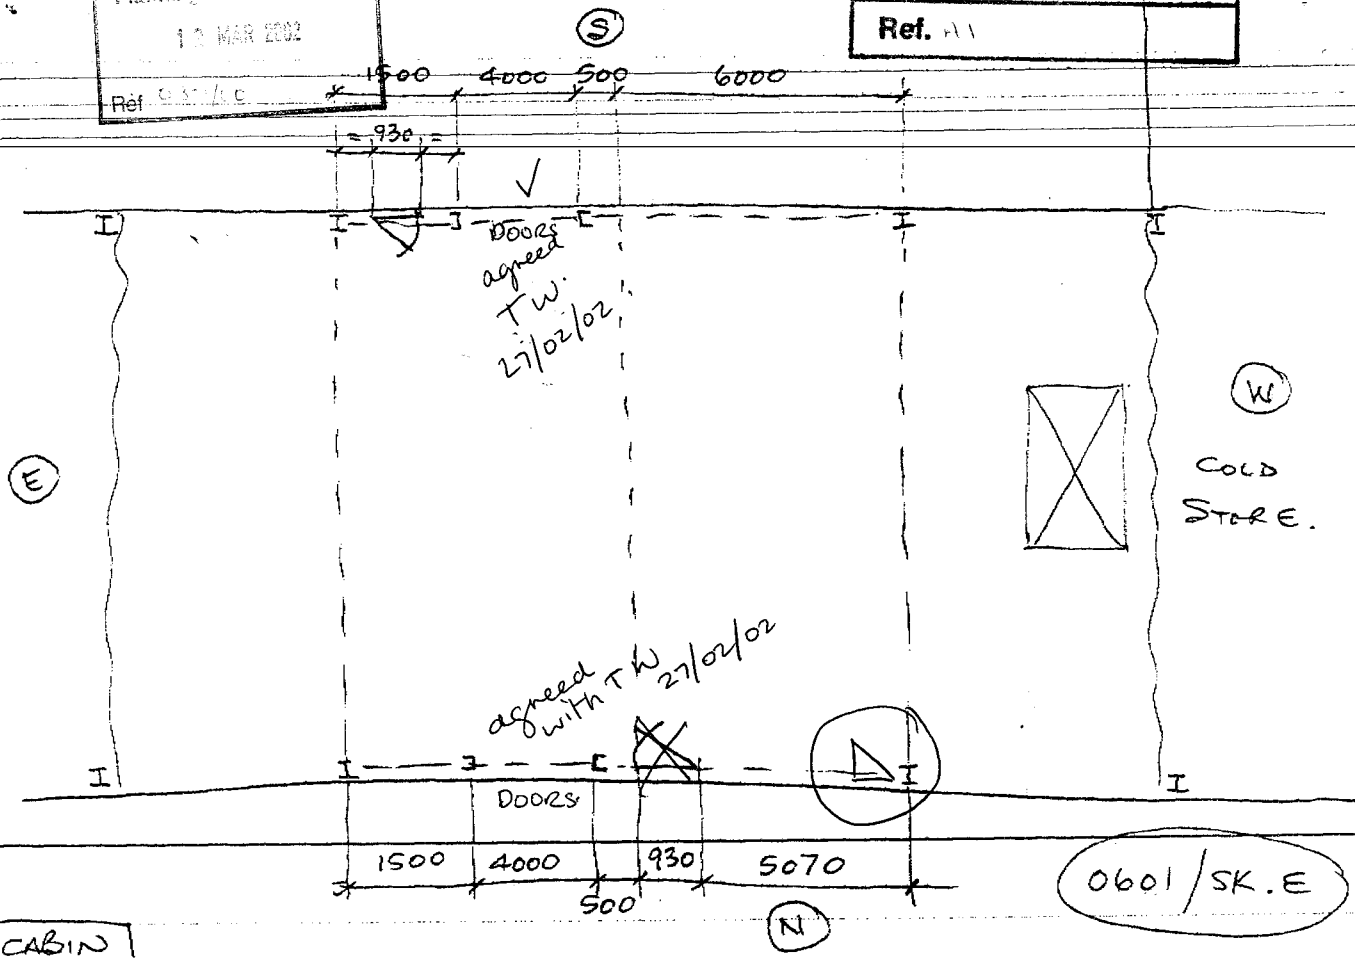


0601/SK.E

CABIN

FAX SENT BY : 01486 422855 J.A.STEPHENSON. A4-XH4 26/02/02 15:14 PG: 1

SHDC
Planning & Development
1 MAR 2002
Ref 03/01/00

AMENDED PLAN
Ref. 11

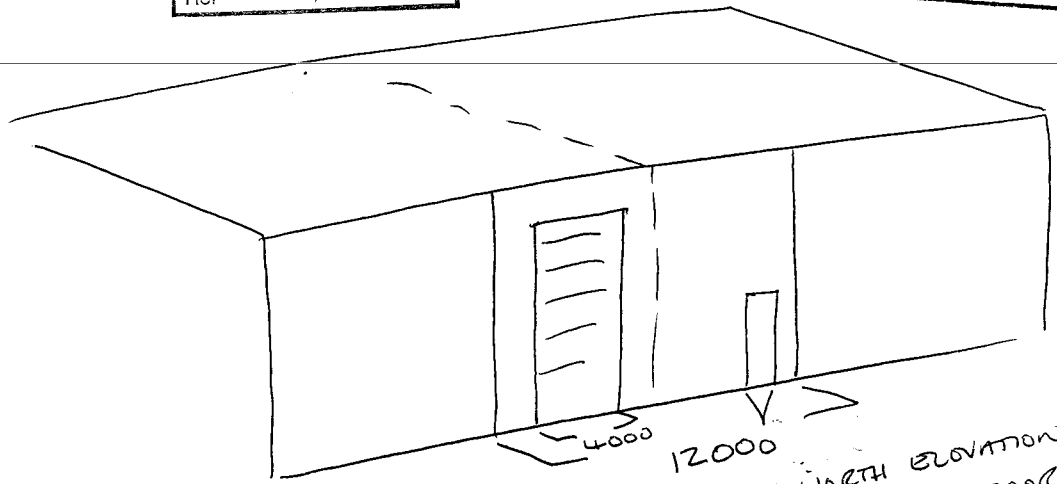

SHOWING NORTH ELEVATION
POSITION OF REVISED DOOR
AGREED WITH MR WAITE
IF CLEARED BY J L FARMS
(TO ACHIEVE THE REQUIRED
DOOR HEADROOM)

TITLE: – COOGATE FARM PROPOSED EXTENSION TO PRODUCTION BUILDING

Drawn by –
M PARNABY

Date –
20-12-99

Scale – 1:200

JOB No. –
5302

DRAWING No.
1302 AO 001

No.	Revision	Date

MTC

MTC LTD
100 Manor Farm road
Bennington SY1 3HX
01371 706 0271
email : mail@mtcdesign.co.uk

This print is the property of MTC and must not be made use of without the owners consent. ©

IF IN DOUBT ASK.

DETERMINED PLAN

VIEW A - A

VIEW B - B

WEST COOGATE

10m Unadopted Public Track

Quarry Track

GRASS BANK

GRASS BANK

GRASS BANK

LOADING DOCK

COLD STORE

PACKAGING STORE

OPEN G.P. BUILDING

PRODUCTION BUILDING

PORTABLE BUILDINGS

HARDSTANDING

CONCRETE HARDSTANDING

10m Unadopted Public Track

1.0m Footpath Public Track

PROPOSED EXTENSION

EXISTING S.W. DRAIN

EXISTING S.W. OULLEY

A

B

A

B

N

6.3m

4500

2873

5611

8000

6200


17600

S9.9s


S4.9s

S4.9s

S4.9s

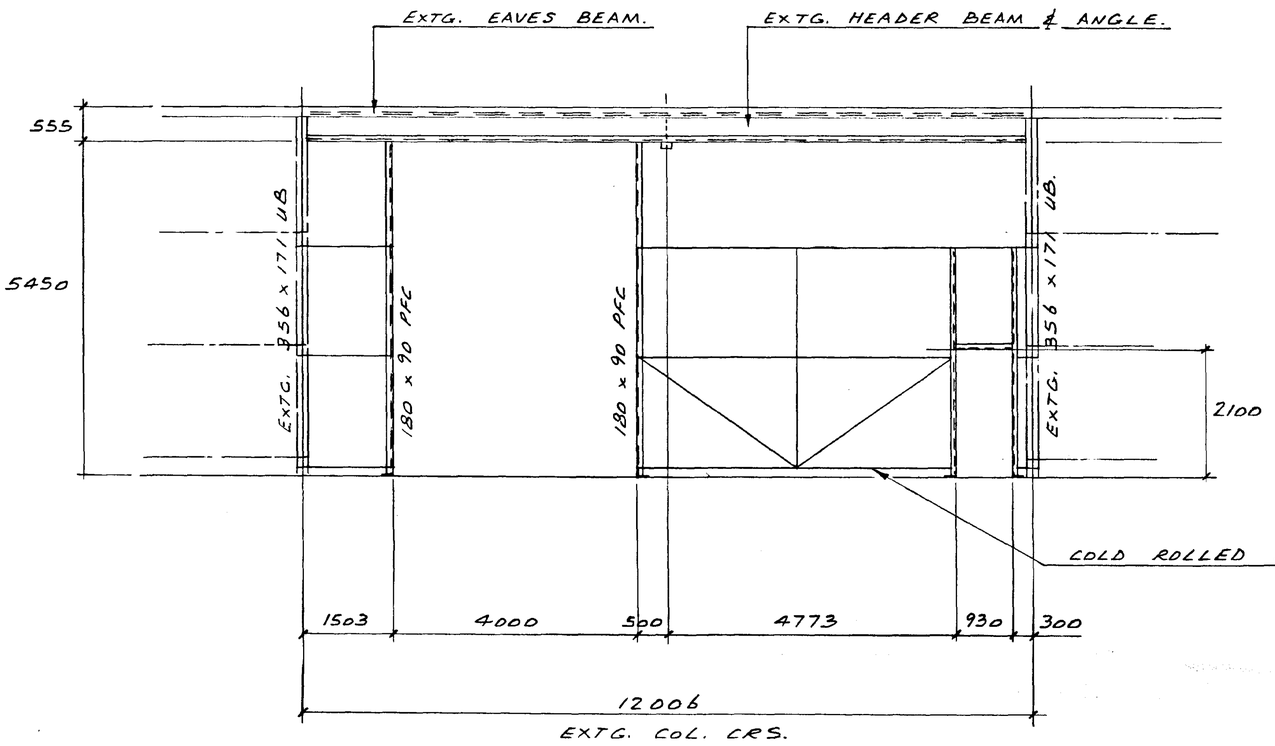


NORTH ELEVATION.

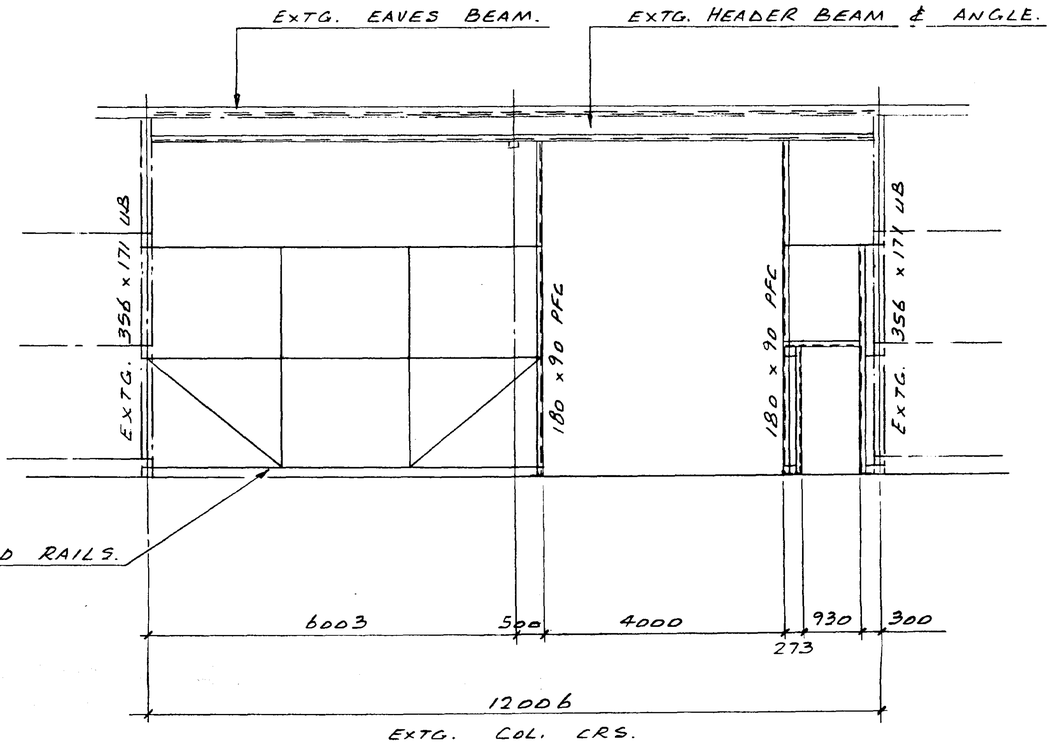

SOUTH ELEVATION.

NOTES:

1. NEW CLADDING HPS 200 (BROWN TO MATCH EXISTING PER.)
2. TIMBER MANHOLE DOOR WITH PANIC BAR TO OPEN OUTWARDS.
3. SECTIONAL OVERHEAD DOOR (GOOSEWING GREY) ELECTRICALLY OPERATED.

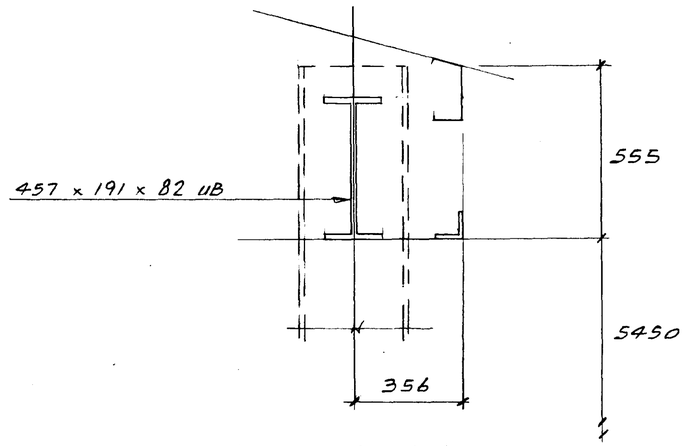

EAVES DETAIL.

AMENDED PLAN
Ref. A1

SHDC
Planning & Development
13 MAR 2002
Ref 0301/00

REV	REMARKS	DATE

ALL WELDS mm C.F.W. U.N.O.

PAINT: HOT DIP GALVANISED.

SOUTH LINCS CONSTRUCTION LTD
Bars Bridge
Bourne Road
West Pinchbeck
Spalding
Lincs. PE11 3NQ
Tel. 01775 640555
Fax. 01775 640679


CLIENT:
COBGATE FOODS LTD.
MOULTON

TITLE:
ELEVATIONS TO DOORWAYS IN EXISTING LOADING BAY.

DRAWN: JAS | CHECKED:

SCALE: 1:50 1:10 | DATE: FEB. 2002

DRAWING No. | REV

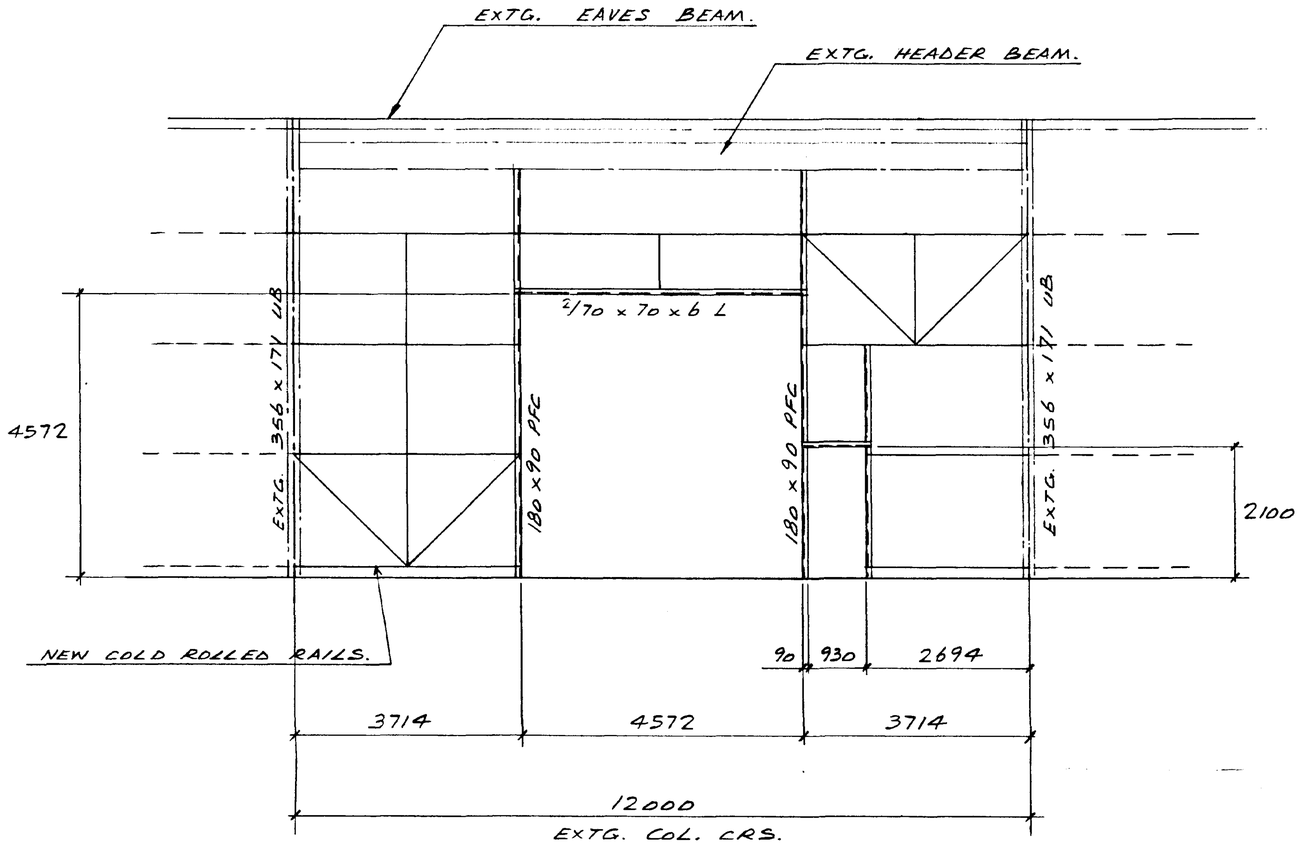

2 No. DOORWAYS TO BE FORMED AS DRAWN. (VIEWED FROM OUTSIDE.)
(1 No. TO EACH SIDE OF EXISTING LOADING BAY.)

NOTES :

1. NEW CLADDING P6R (BROWN) TO MATCH EXISTING.
2. TIMBER MANHOLE DOOR WITH PANIC BAR TO OPEN OUTWARDS.
3. ROLLER SHUTTER (BROWN P.C.) WITH MANUAL OPERATION.

SOUTH LINCS DC
HOUSING & PLANNING
13 MAR 2000
Ref: Q3301/00
DEVELOPMENT PLAN

REV	REMARKS	DATE

ALL WELDS mm C.F.W. U.N.O.	PAINT: HOT DIP GALVANISED.

SOUTH LINCS CONSTRUCTION LTD
Bars Bridge
Bourne Road
West Pinchbeck
Spalding
Lincs. PE11 3NQ
Tel. 01775 640555
Fax. 01775 640679

CLIENT:
COBGATE FOODS LTD.
MOULTON

TITLE:
ELEVATIONS TO DOORWAYS IN EXISTING LOADING BAY.

DRAWN: JAS	CHECKED:
SCALE: 1:50	DATE: DEC. 99
DRAWING No. 0528/1	REV.