
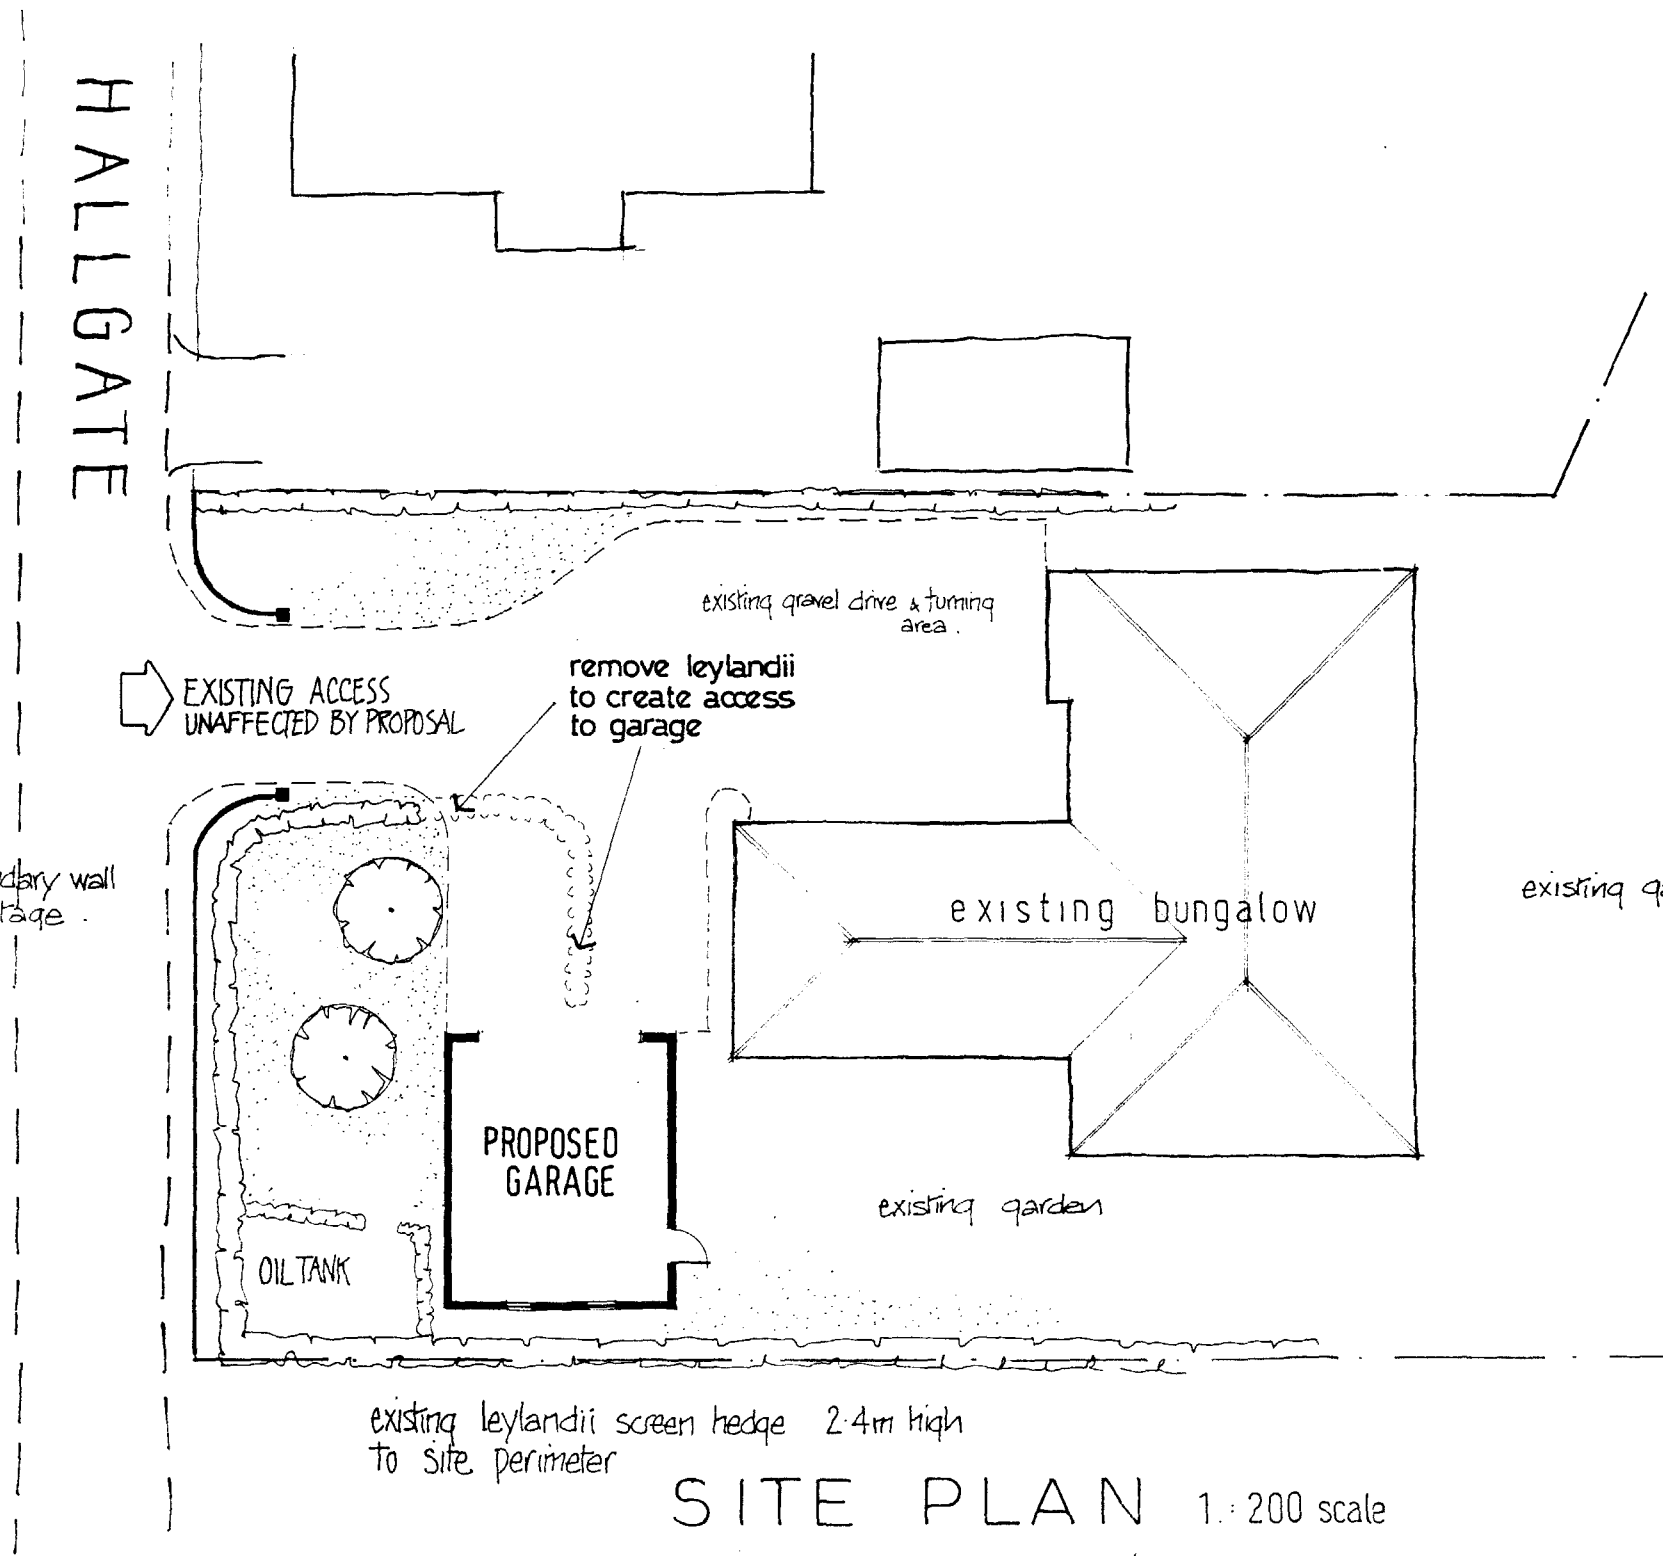


SITE PLAN 1:200 scale

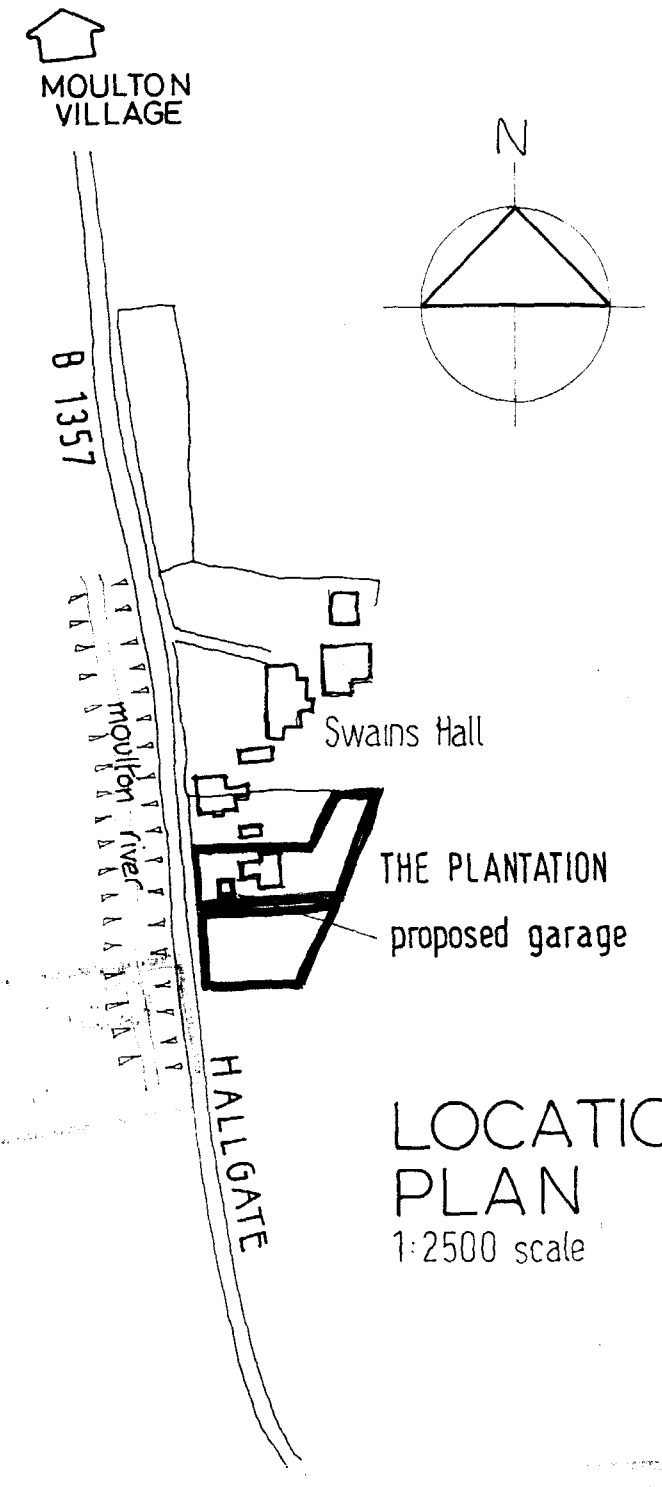

LOCATION PLAN
1:2500 scale

03328/97.

Moulton Design

Planning & Architecture

63 East Cob Gate, Moulton, Spalding, Lincolnshire. PE12 6QJ.
Tel 01406 370081 Principal: Alan J Finch.

PROPOSED DETACHED GARAGE
THE PLANTATION HALLGATE MOULTON
for Mr. & Mrs. A.D. PRICE

LOCATION PLAN scales as indicated drg. no. 970204/ 001
SITE PLAN march 1997