

Moulton Design

Planning & Architecture

63 East Cob Gate, Moulton, Spalding, Lincolnshire. PE12 6QJ.
Tel 01406 370081 Principal: Alan J Finch.

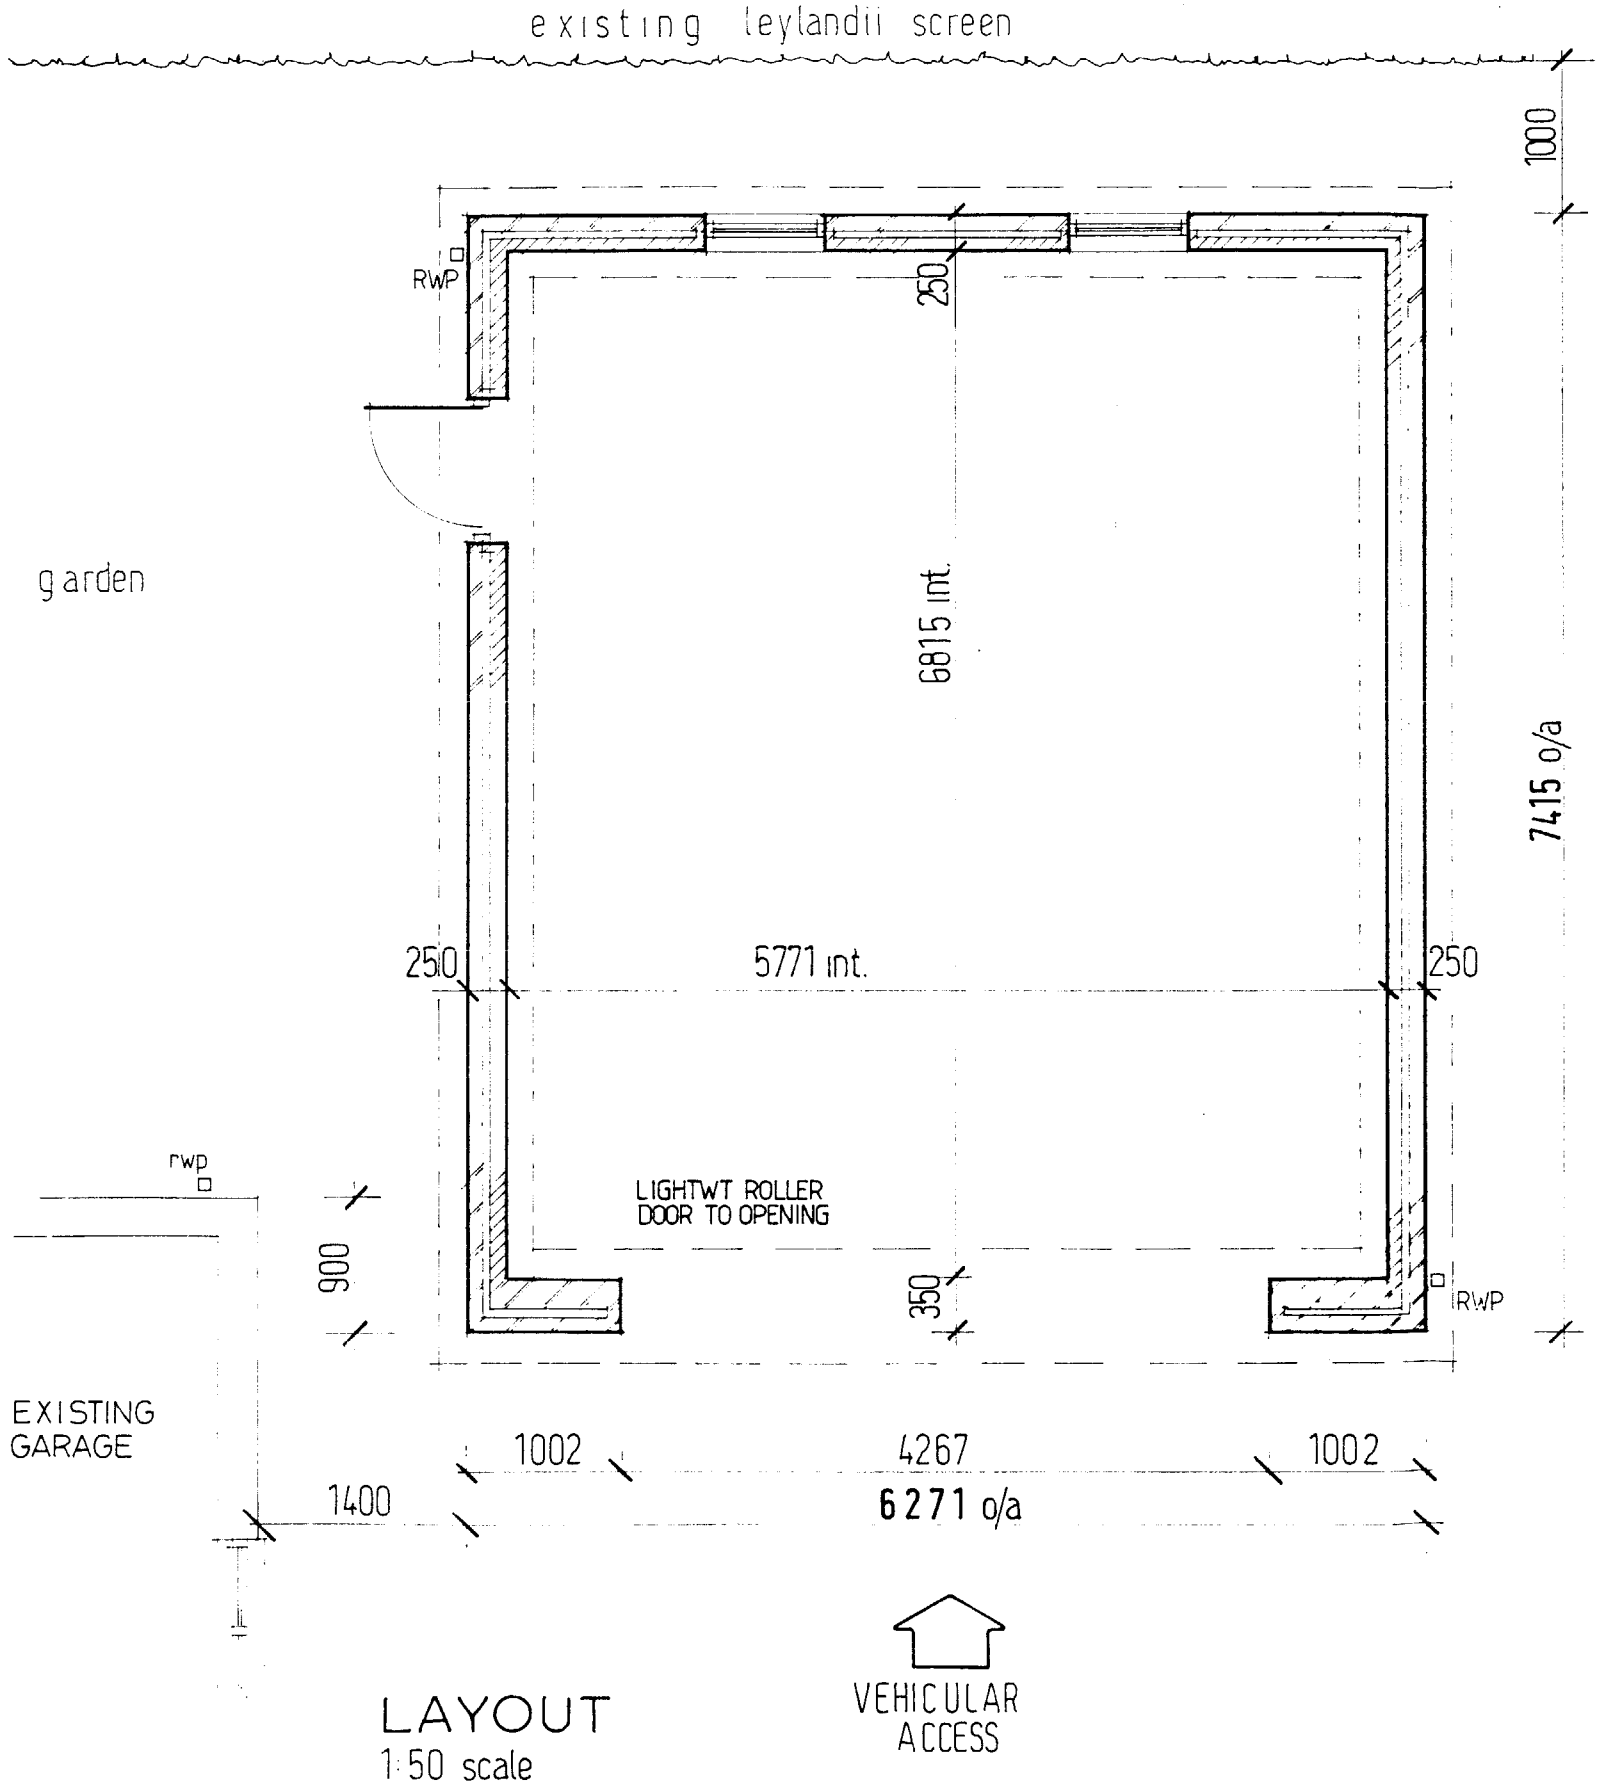

LAYOUT
1:50 scale

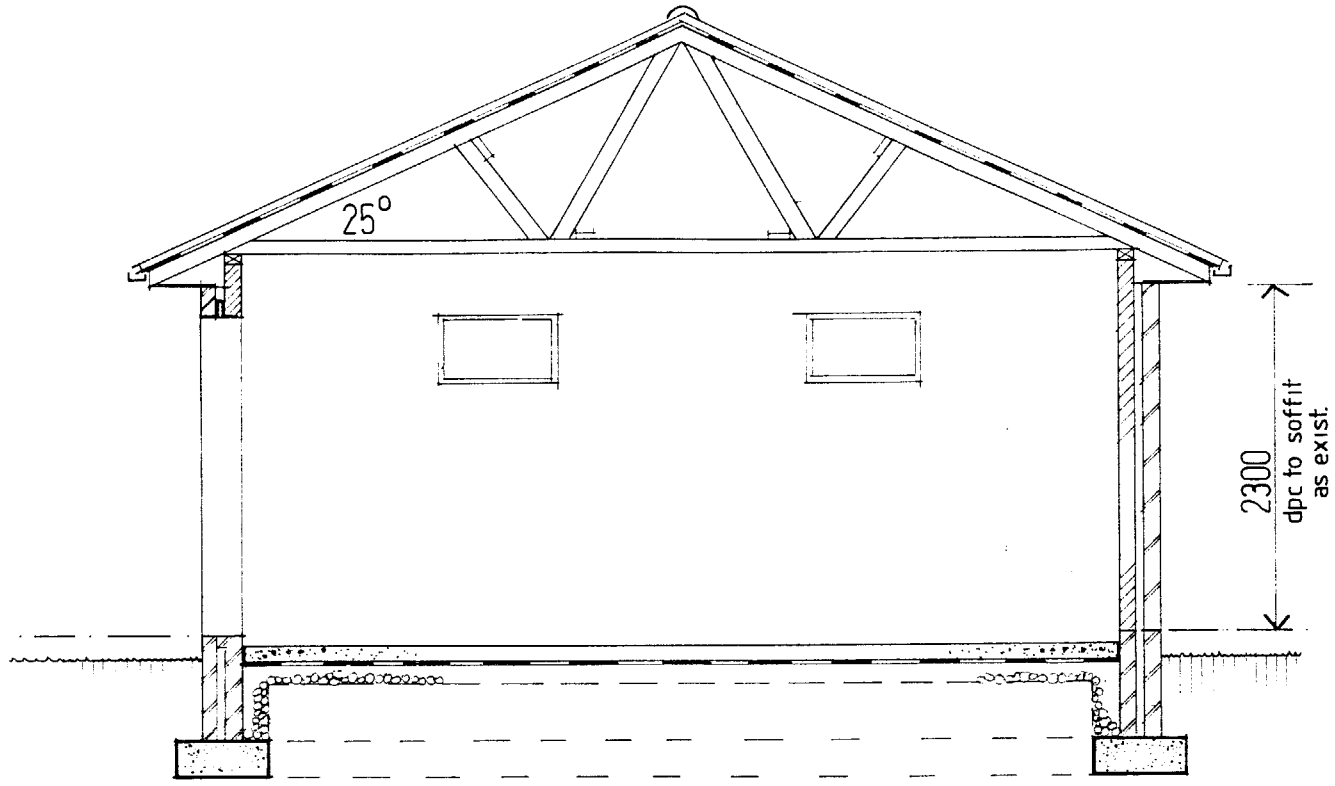

SECTION 1:50


0328/97

PROPOSED DETACHED GARAGE
THE PLANTATION HALLGATE MOULTON
for Mr. & Mrs. A.D. PRICE


FLOOR LAYOUT
SECTION

1 : 50 scale
march 1997


drg. no. 970204/002

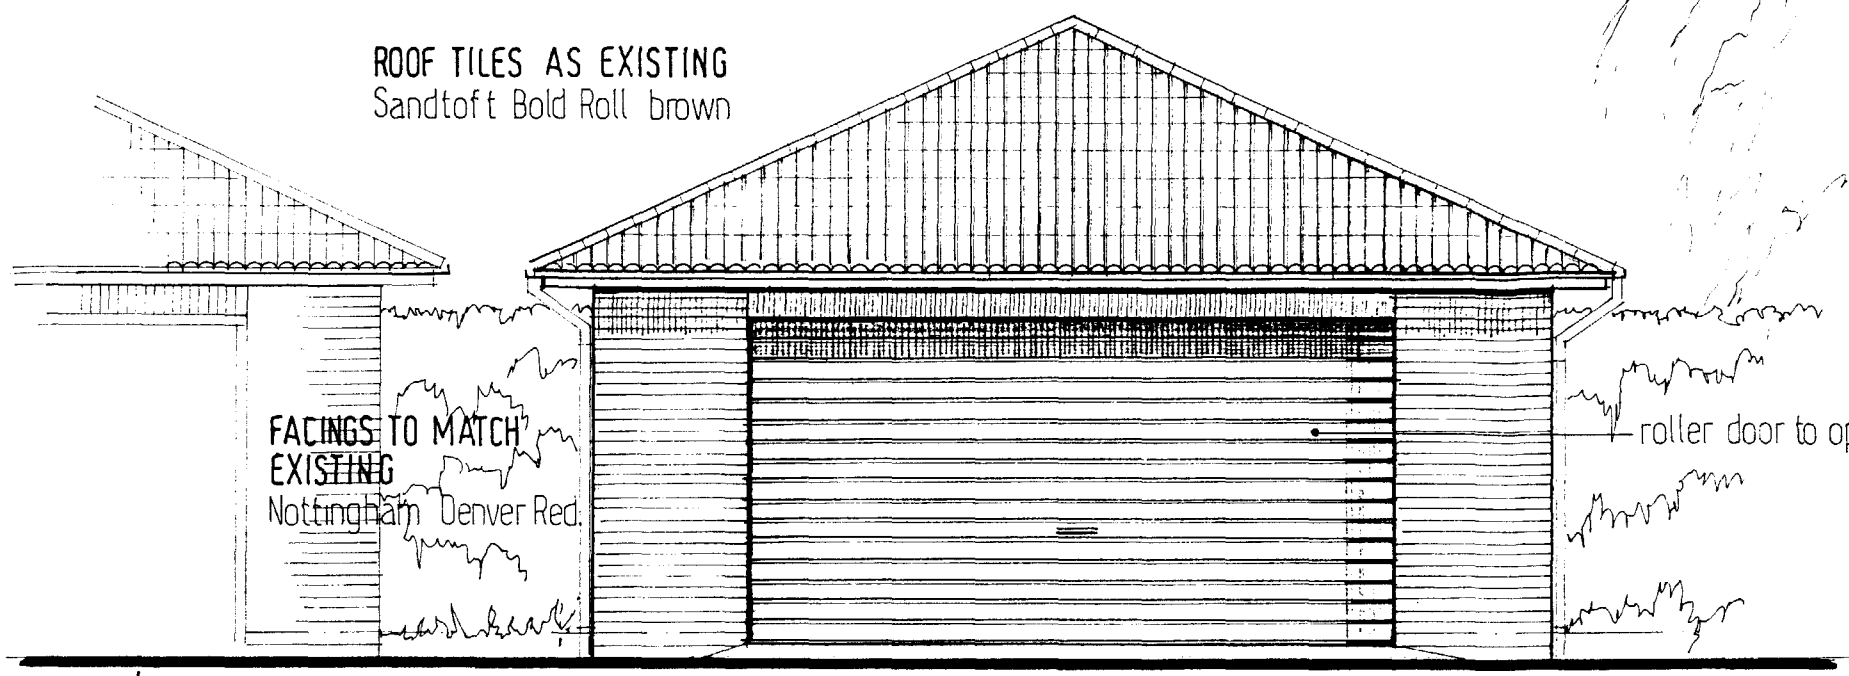

FRONT ELEVATION NORTH

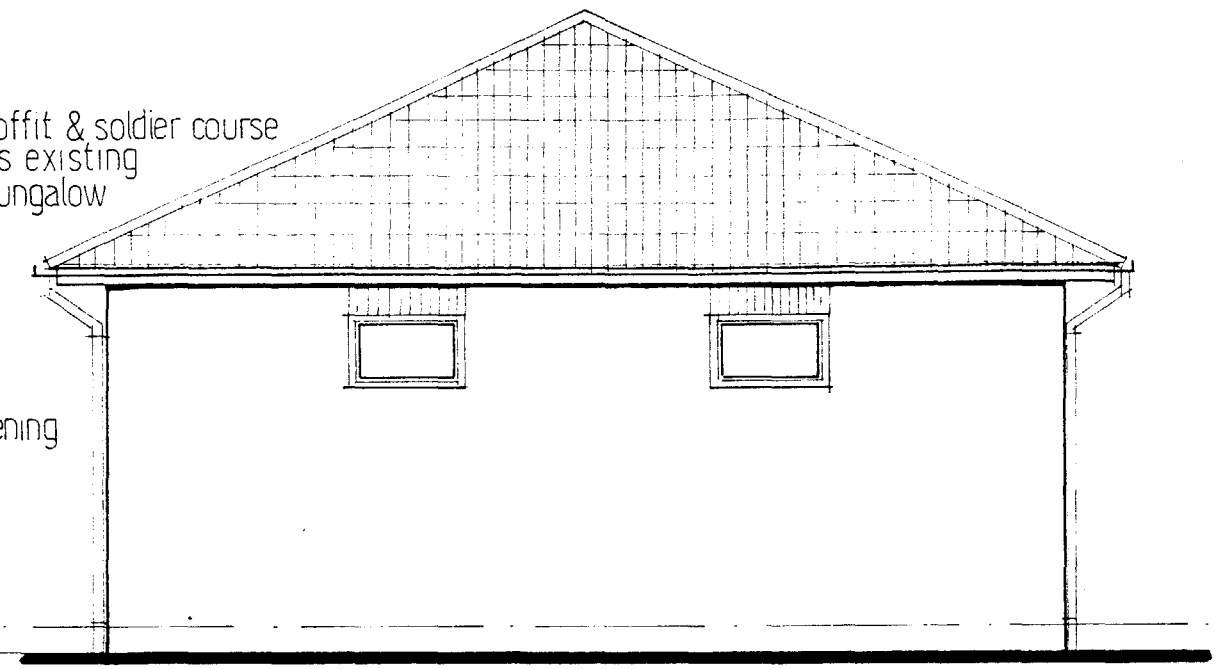

REAR ELEVATION SOUTH

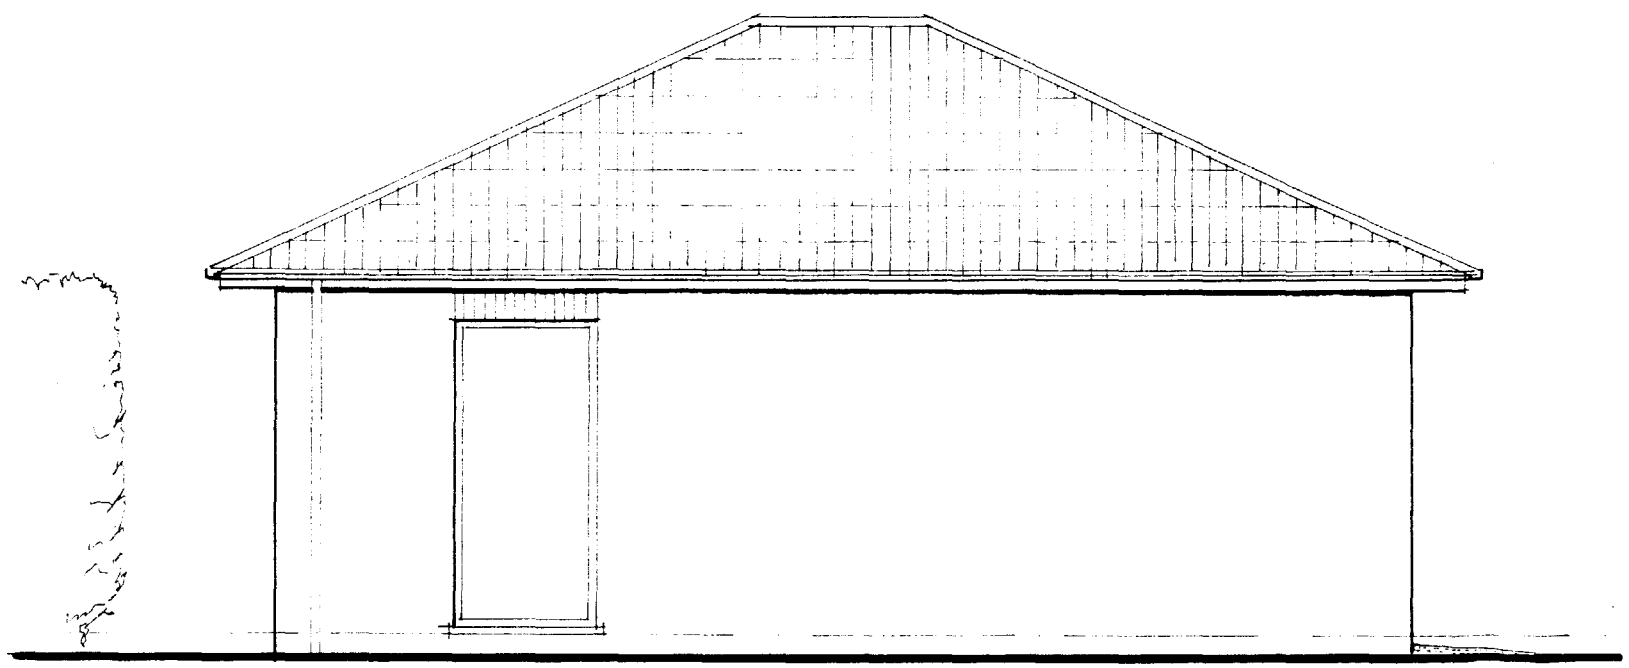

SIDE ELEVATION EAST SHOWN (WEST BLANK ELEV)

0328/97

PROPOSED DETACHED GARAGE
THE PLANTATION HALLGATE MOULTON
for Mr. & Mrs. A.D. PRICE

ELEVATIONS

1 : 50 scale

march 1997

drg. no. 970204/003

Moulton Design
Planning & Architecture

63 East Cob Gate, Moulton, Spalding, Lincolnshire. PE12 6QJ.
Tel 01406 370081 Principal: Alan J Finch.