


DO NOT SCALE THIS DRAWING. THE CONTRACTOR IS DEEMED TO HAVE CHECKED ALL DIMENSIONS ON SITE AND REPORT ANY DISCREPANCIES TO OGLESBY & LIMB LTD.
THE CONTENTS OF THIS DRAWING ARE COVERED BY COPYRIGHT AND REMAIN THE PROPERTY OF OGLESBY & LIMB LTD. WRITTEN APPROVAL MUST BE OBTAINED FROM OGLESBY & LIMB LTD PRIOR TO DUPLICATION OR REPRODUCTION OF THIS DRAWING OR ITS CONTENTS.
ANY DIMENSIONS NOT SHOWN ARE TO BE CHECKED AND AGREED WITH OGLESBY & LIMB LTD.

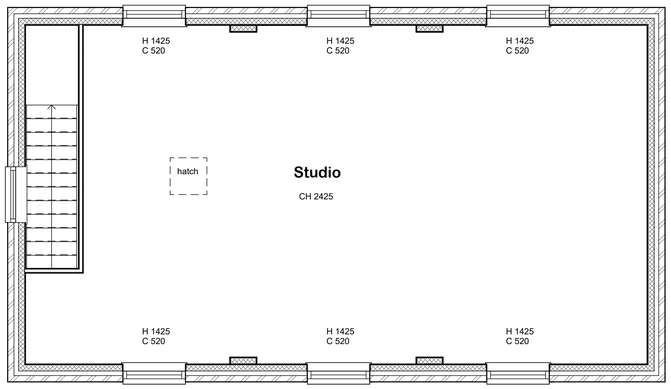

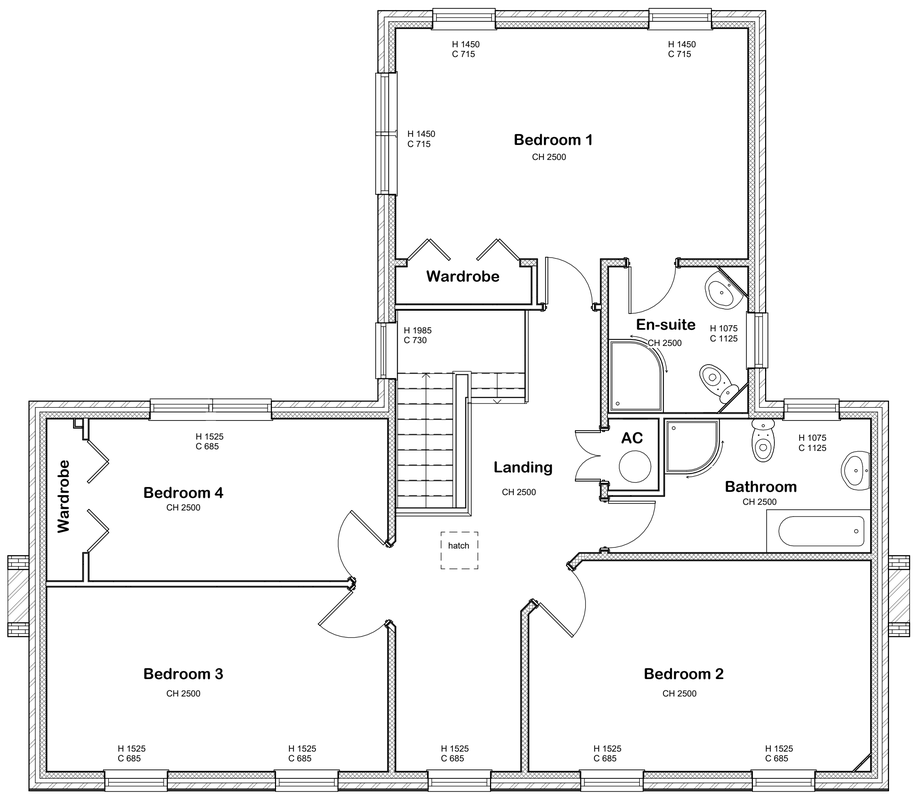

First Floor Plan

1 : 50

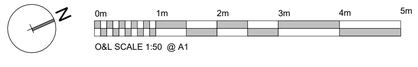

O&L SCALE 1:50 @ A1

P1	DATE	Planning application	AP
Ref.	Date	Description	Initial

Oglesby & Limb Ltd
Chartered Architect & Architectural Technologist
Suite 1, Market Chambers
12 Market Place, Spalding, Lincs
PE11 1SL
Tel: 01775 761196
e-mail: design@o-l-ltd.co.uk

Client:
Mr Holt Myers

Project:
Glebe House Church Lane
Moulton

Drawing Title:
First Floor Plan as Existing

PLANNING APPLICATION ISSUE

Date:	Scale:
Sep 2024	as shown @ A1
Drawn by: AP	Checked by: AJO

Drawing Number:	Rev:
A1740 - 04	P1