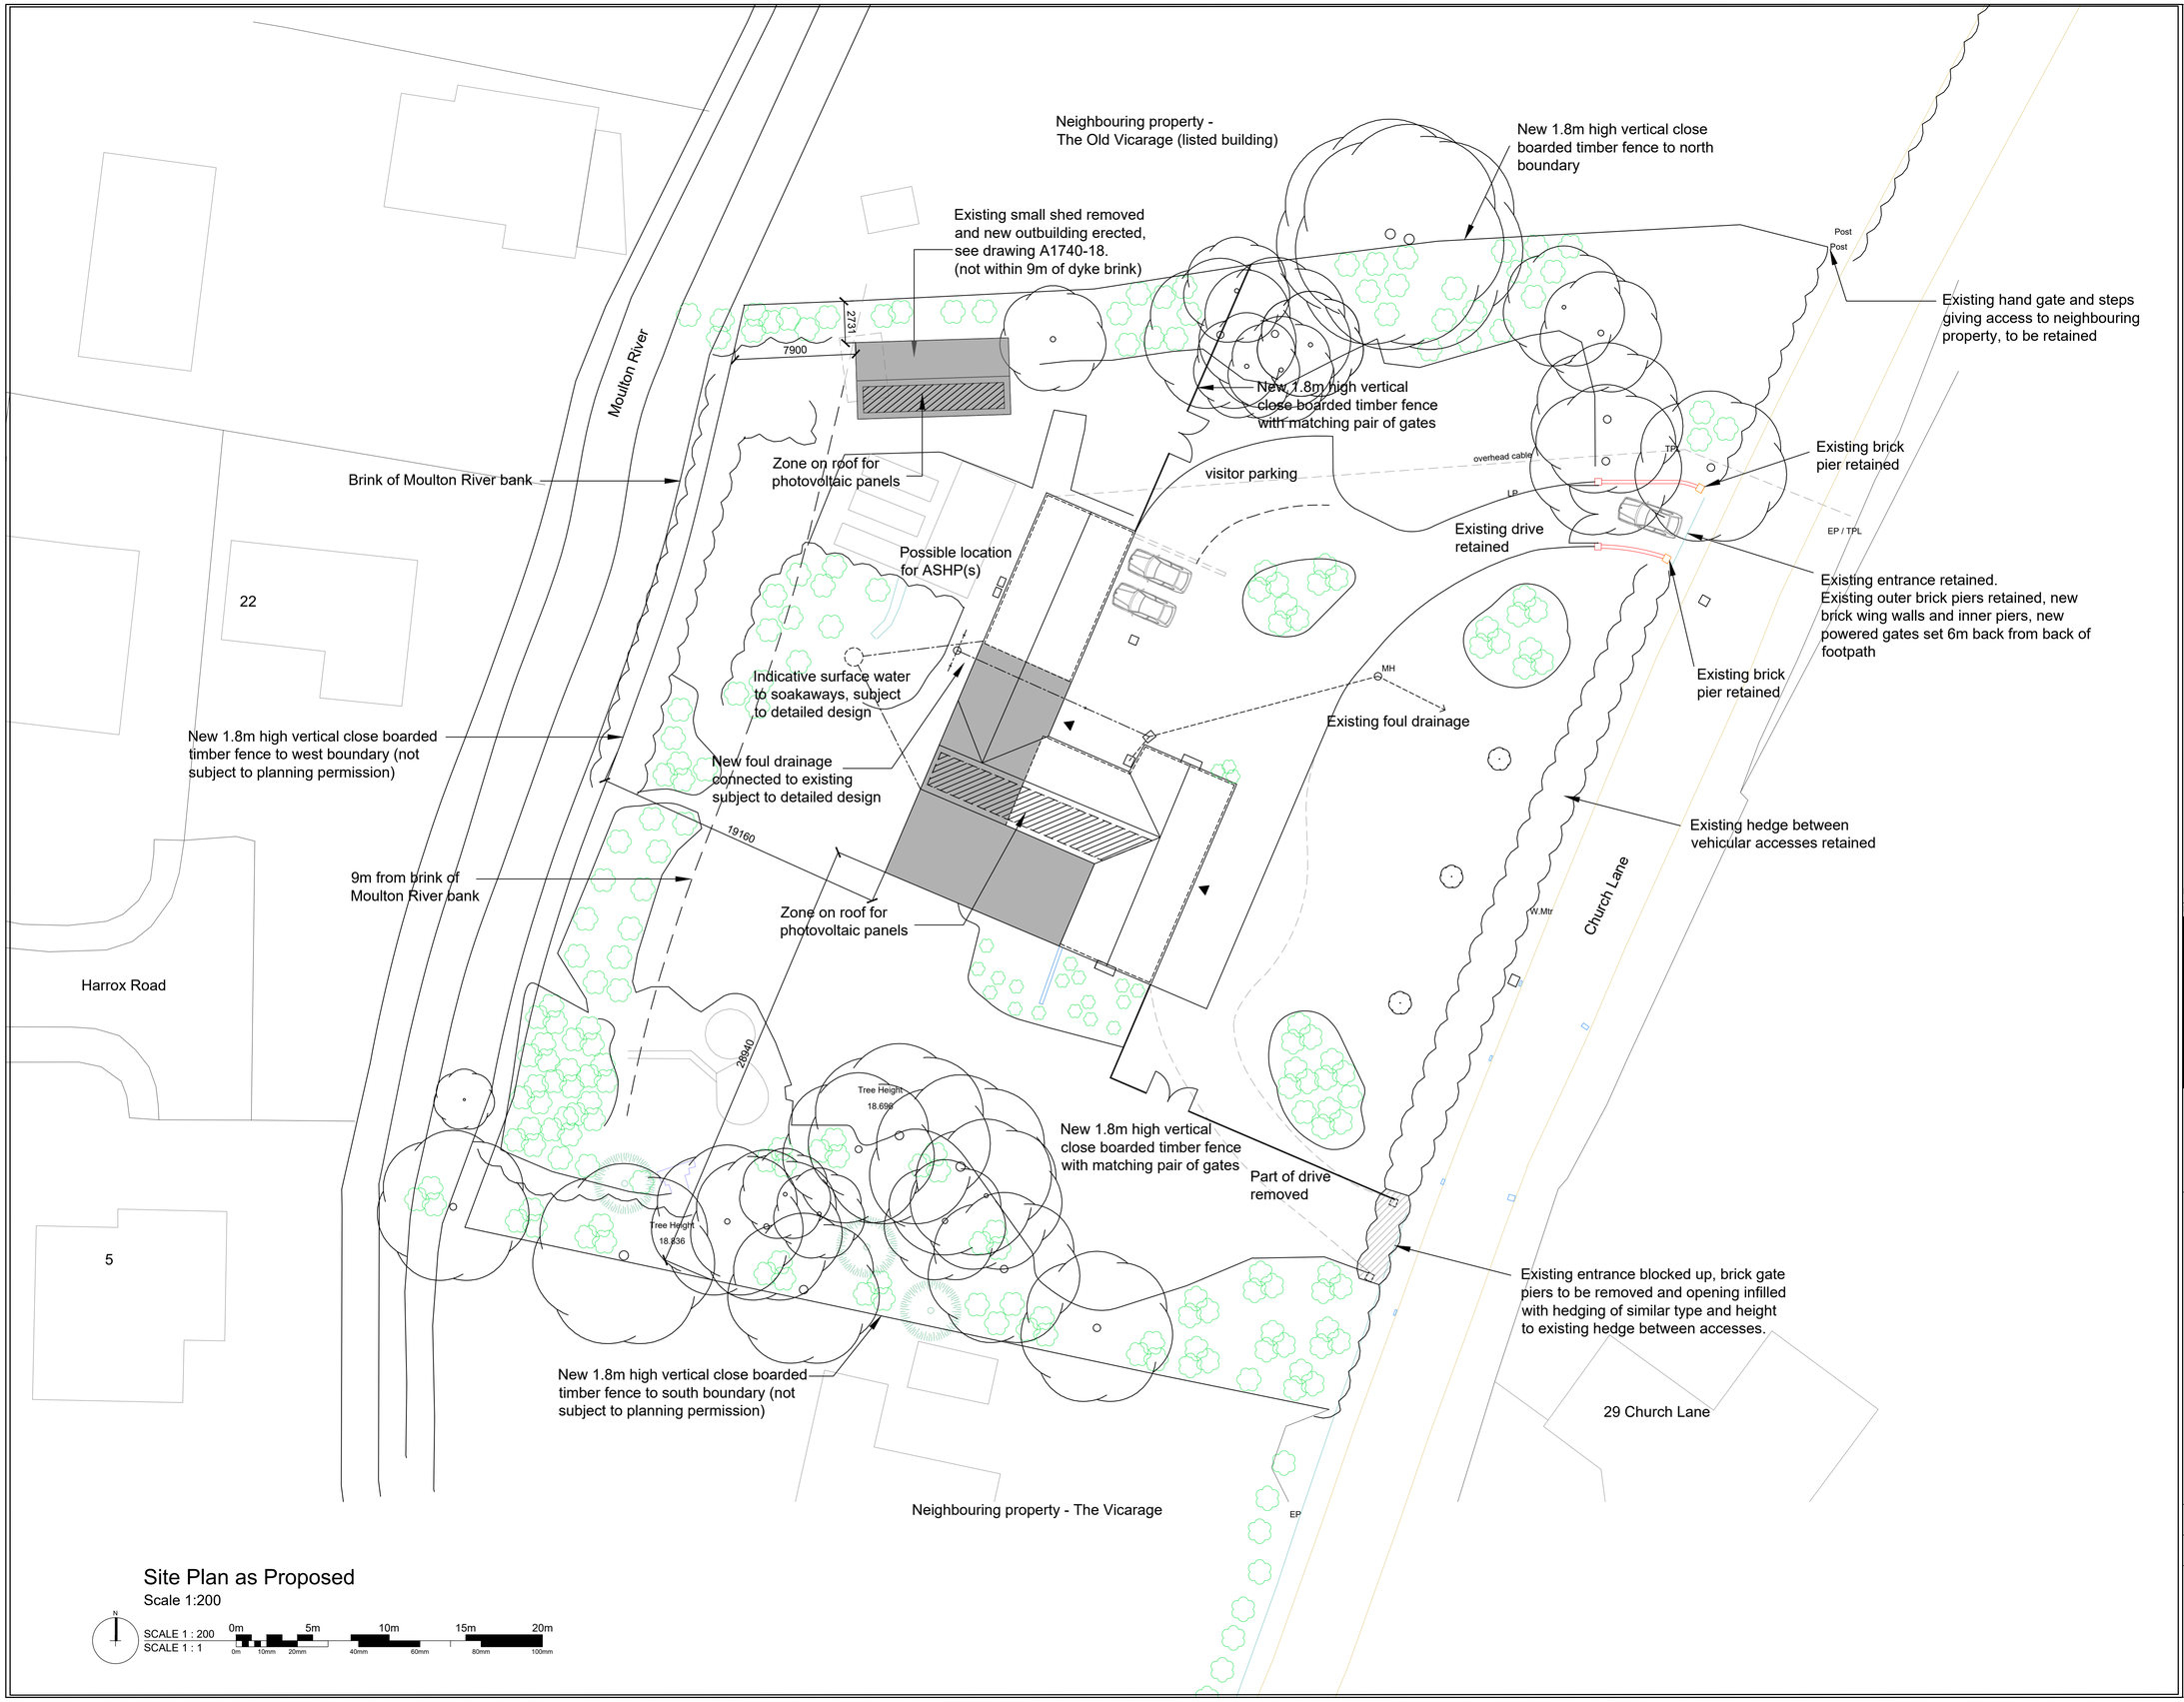


Site Plan as Proposed

Scale 1:200

N

SCALE 1 : 200
SCALE 1 : 1

0m 5m 10m 15m 20m
0m 10mm 20mm 40mm 60mm 80mm 100mm

DO NOT SCALE THIS DRAWING. THE CONTRACTOR IS DEEMED TO HAVE CHECKED ALL DIMENSIONS ON SITE AND REPORT ANY DISCREPANCIES TO OGLESBY & LIMB LTD.
THE CONTENTS OF THIS DRAWING ARE COVERED BY COPYRIGHT AND REMAIN THE PROPERTY OF OGLESBY & LIMB LTD. WRITTEN APPROVAL MUST BE OBTAINED FROM OGLESBY & LIMB LTD PRIOR TO DUPLICATION OR REPRODUCTION OF THIS DRAWING OR ITS CONTENTS.
ANY DIMENSIONS NOT SHOWN ARE TO BE CHECKED AND AGREED WITH OGLESBY & LIMB LTD.

This drawing must be read in conjunction with the following drawings:
A1740-11 Rev P1 - Ground floor
A1740-12 Rev P1 - First floor
A1740-14 Rev P1 - Elevations
A1740-15 Rev P1 - 3D views
A1740-17 Rev P1 - 3D Views
A1740-18 Rev P1 - Outbuilding

Ref	Date	Description	Initial
P1	datte	Planning application	AP

Oglesby & Limb Ltd
Chartered Architect
Suite 1 Market Chambers
12 Market Place, Spalding, Lincs
PE11 1SL
Tel: 01775 761196
e-mail: design@o-l-ltd.co.uk

Client:
Mr Holt Myers

Project:
Proposed alteration and extension Glebe House Church Lane Moulton, Spalding, PE12 6NP

Drawing Title:
Site plan as proposed

PLANNING APPLICATION ISSUE

Date:	Scale:
Nov 2024	as shown @ A1
Drawn by: AP	Checked by: AJO

Drawing Number:	Rev:
A1740-10	P1