
DO NOT SCALE THIS DRAWING. THE CONTRACTOR IS DEEMED TO HAVE CHECKED ALL DIMENSIONS ON SITE AND REPORT ANY DISCREPANCIES TO OGLESBY & LIMB LTD.
THE CONTENTS OF THIS DRAWING ARE COVERED BY COPYRIGHT AND REMAIN THE PROPERTY OF OGLESSBY & LIMB LTD. WRITTEN APPROVAL MUST BE OBTAINED FROM OGLESSBY & LIMB LTD PRIOR TO DUPLICATION OR REPRODUCTION OF THIS DRAWING OR ITS CONTENTS.
ANY DIMENSIONS NOT SHOWN ARE TO BE CHECKED AND AGREED WITH OGLESSBY & LIMB LTD.

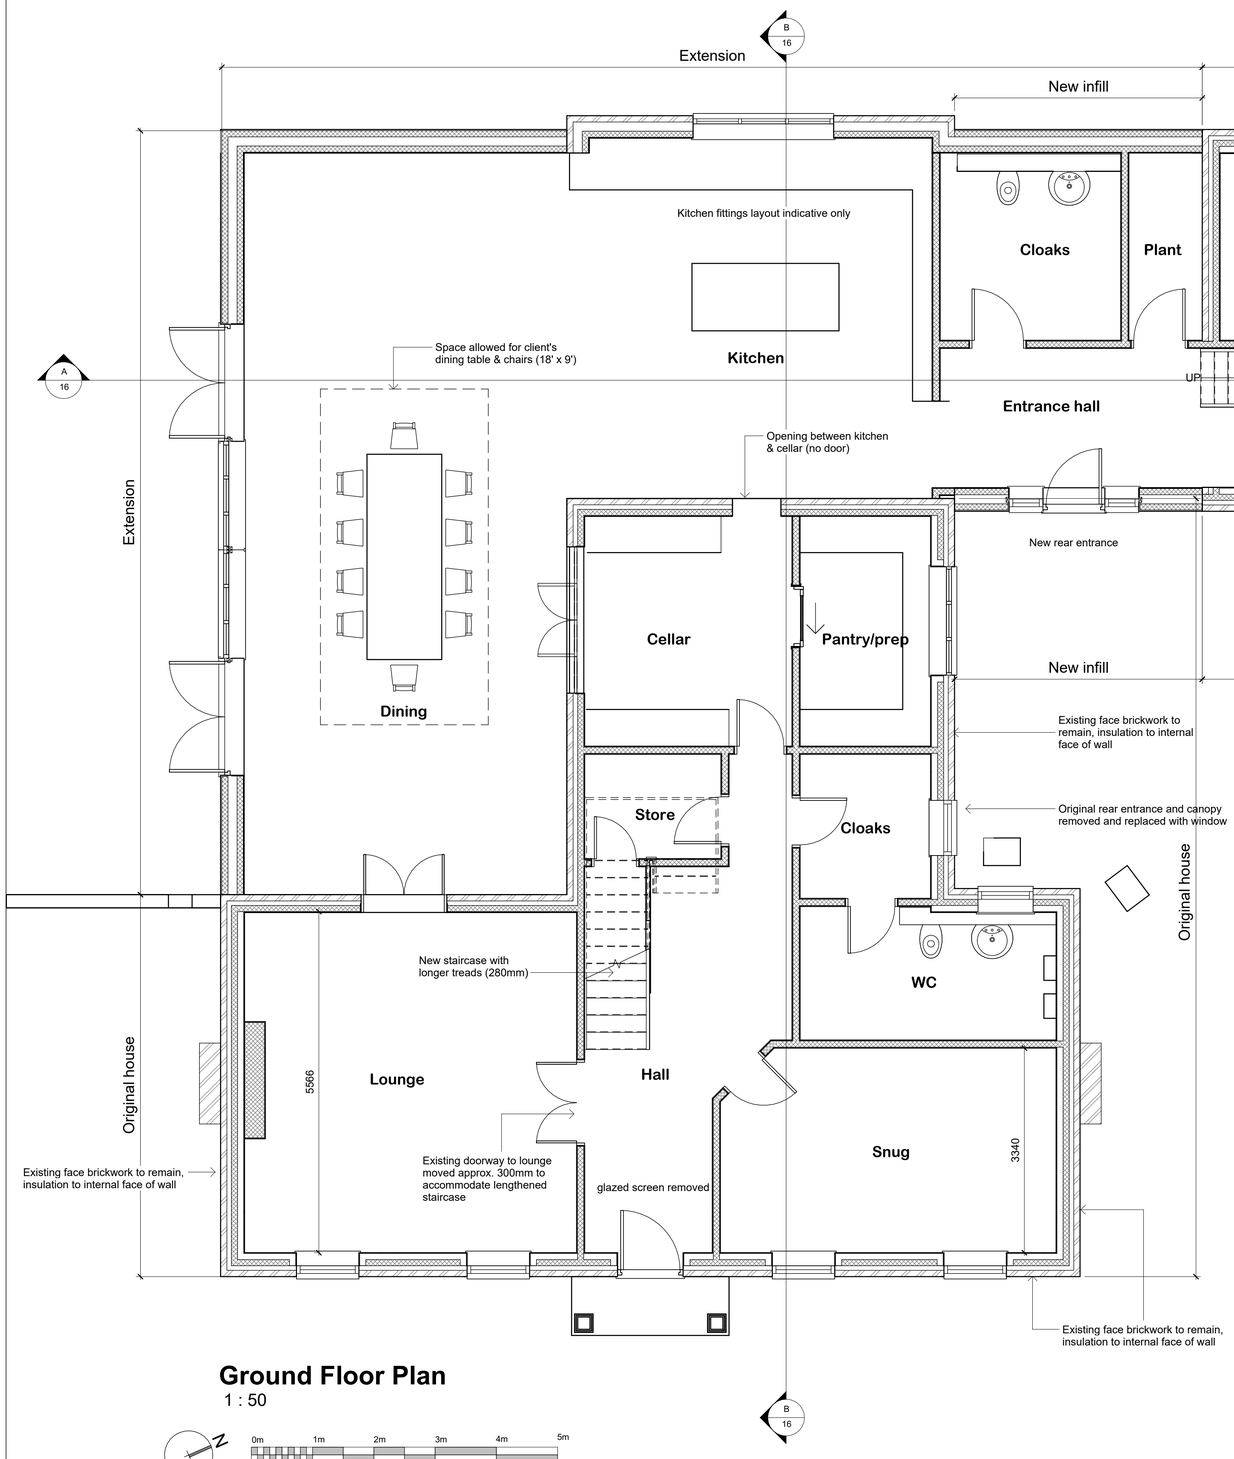

Ground Floor Plan
1 : 50

P1	28.12.25	Planning application	AP
Ref.	Date	Description	Initial

Oglesby & Limb Ltd
Chartered Architect & Architectural Technologist
Suite 1, Market Chambers
12 Market Place, Spalding, Lincs
PE11 1SL
Tel: 01775 761196
e-mail: design@o-l-ltd.co.uk

Client:
Mr Holt Myers

Project:
Proposed alteration and extension
Glebe House Church Lane
Moulton, Spalding, PE12 6NP

Drawing Title:
Ground Floor Plan as Proposed

PLANNING APPLICATION ISSUE

Date:	Scale:
Feb 2025	as shown @ A1
Drawn by: AP	Checked by: AJO

Drawing Number:	Rev:
A1740 - 11	P1