


DO NOT SCALE THIS DRAWING. THE CONTRACTOR IS DEEMED TO HAVE CHECKED ALL DIMENSIONS ON SITE AND REPORT ANY DISCREPANCIES TO OGLESBY & LIMB LTD.
THE CONTENTS OF THIS DRAWING ARE COVERED BY COPYRIGHT AND REMAIN THE PROPERTY OF OGLESBY & LIMB LTD. WRITTEN APPROVAL MUST BE OBTAINED FROM OGLESBY & LIMB LTD PRIOR TO DUPLICATION OR REPRODUCTION OF THIS DRAWING OR ITS CONTENTS.
ANY DIMENSIONS NOT SHOWN ARE TO BE CHECKED AND AGREED WITH OGLESBY & LIMB LTD.

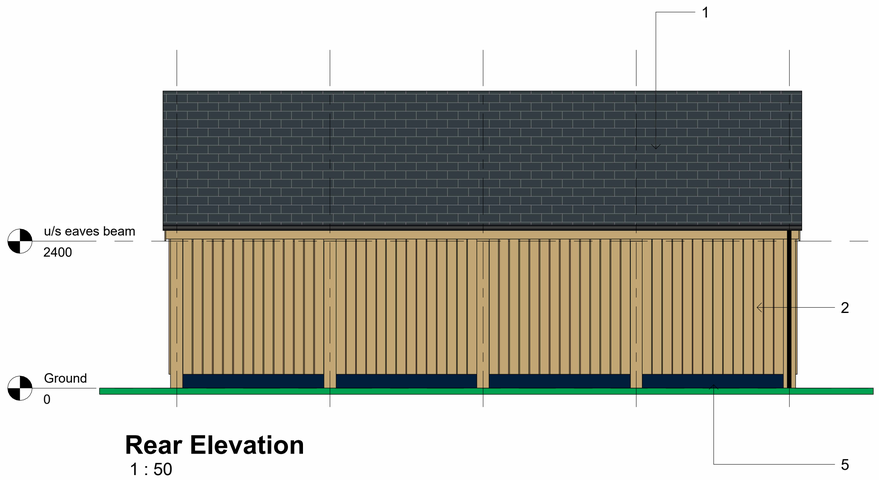


Rear Elevation
1 : 50

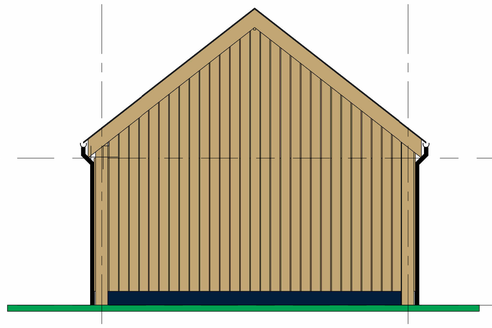

Side Elevation 1
1 : 50

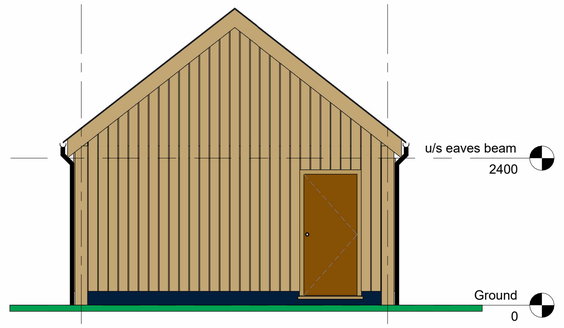


Side Elevation 2
1 : 50

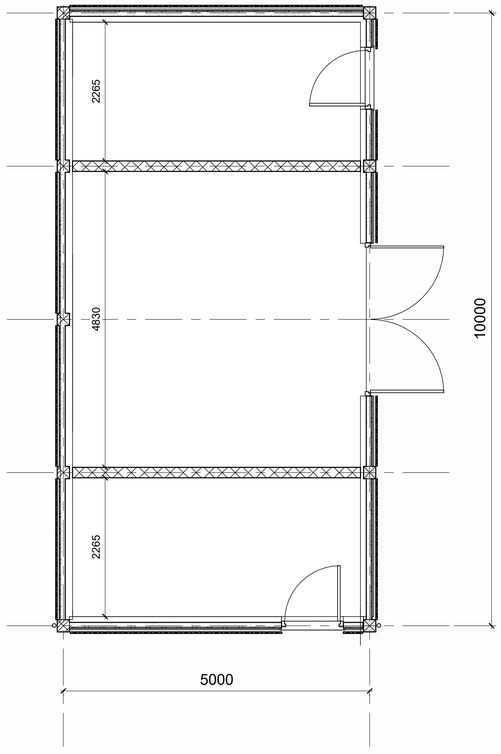


Floor plan
1 : 50


1. Natural slate roof to match main house
2. Vertical timber cladding, species & colour TBC
3. Timber doors
4. Zone for photovoltic panels, exact area TBC
5. Brick plinth

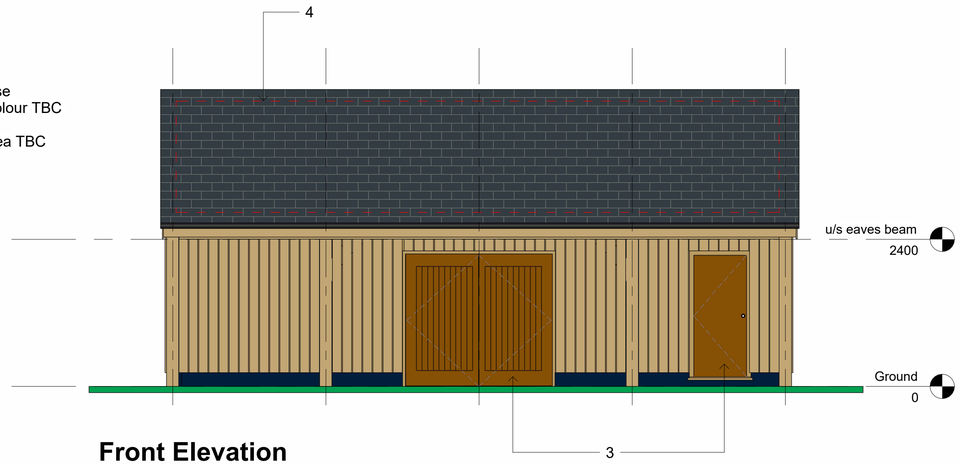

Front Elevation
1 : 50

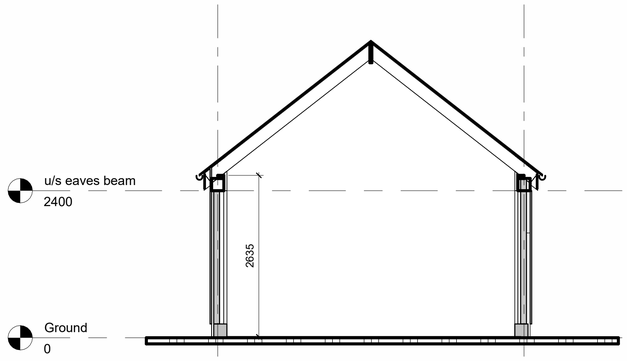

Typical Section
1 : 50

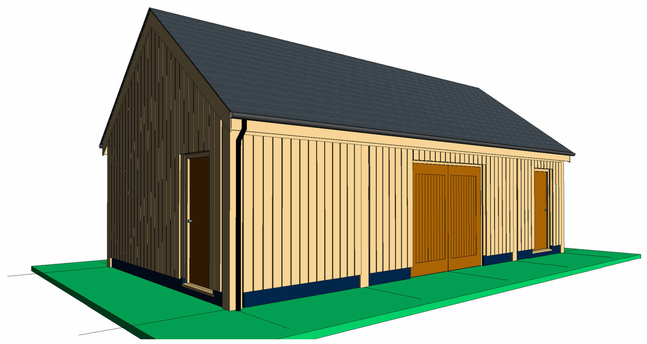

0m 1m 2m 3m 4m 5m
O&L SCALE 1:50 @ A1

P1	DATE	Planning application	AP
Ref.	Date	Description	Initial

Oglesby & Limb Ltd
Chartered Architect
Suite 1, Market Chambers
12 Market Place, Spalding, Lincs
PE11 1SL
Tel: 01775 761196
e-mail: design@o-l-ltd.co.uk

Client:
Mr Holt Myers

Project:
Proposed alterations and extension, Glebe House, Church Lane, Moulton, Spalding, PE12 6NP

Drawing Title:
Timber framed outbuilding 10m x 5m - 3 bay

PLANNING APPLICATION ISSUE

Date:	Scale:
Issue Date	as shown @ A1
Drawn by: AP	Checked by: AJO

Drawing Number:	Rev:
A1740 - 18	P1