

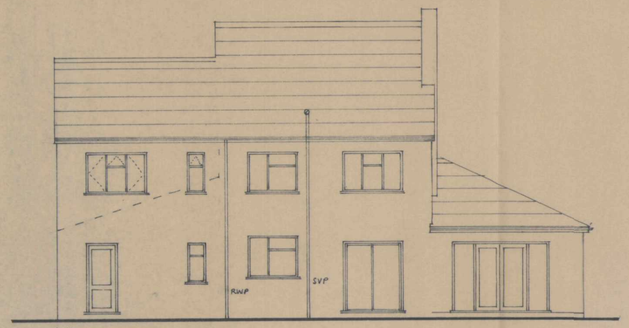


West

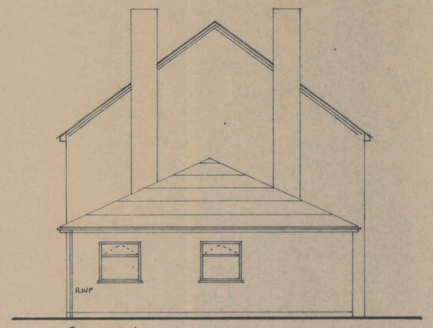

South

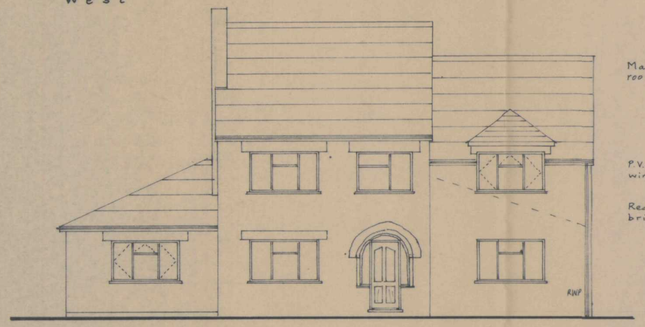


East


Marley Stonewold roof tiles to match.

P.V.C. double glazed windows and doors


Red rustic facing bricks to match.

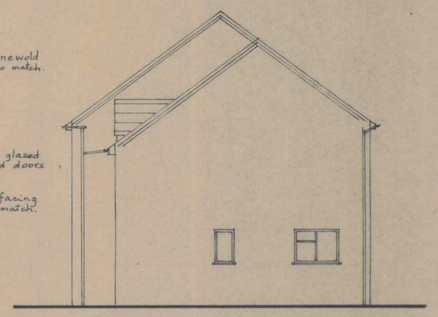


North

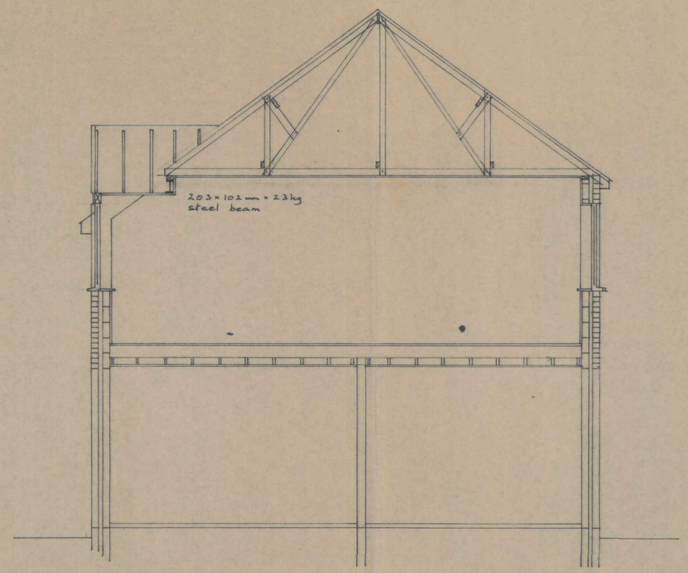


Cross Section

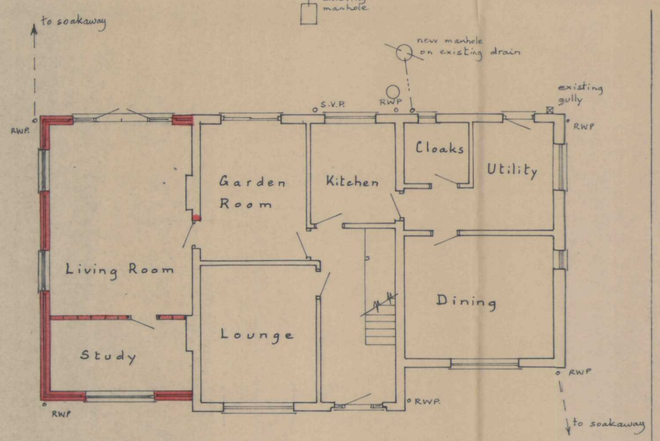


Ground Floor

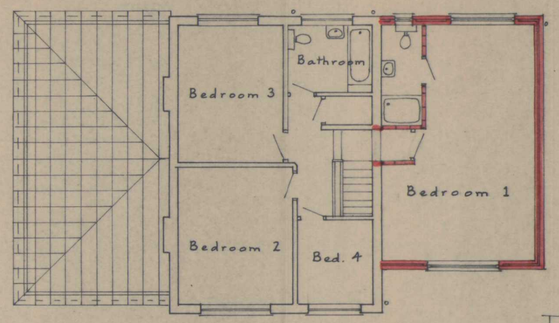


First Floor

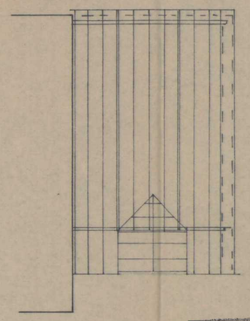

Roof

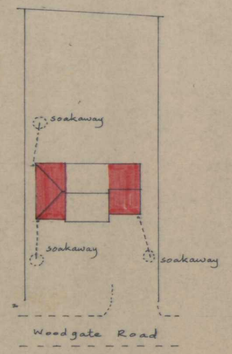

Site Plan 1:500

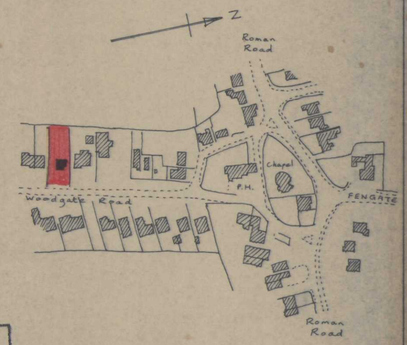

Location

Scale 1:2500

O.S. Map TF 2918

SHDC
Planning & Development
18 MAR 2004
Ref 03604

DETERMINED PLAN

Mr. and Mrs. N.A. Greenacre
21, Woodgate Road,
MOULTON CHAPEL

Extension and Extension to House

Written dimensions to be used in preference to scaled, and all measurements to be verified by checking on site.	Scale 1:100 & 1:50
Local Authority Ref. Planning	Drawing No.: 240309
Building Regulations	Date March 2004

A. ROFFE
BUILDING DESIGN & PLANS
1, Green Lane,
SPALDING, Lincs. PE11 2YB
Tel: 01775-723 680 ©