

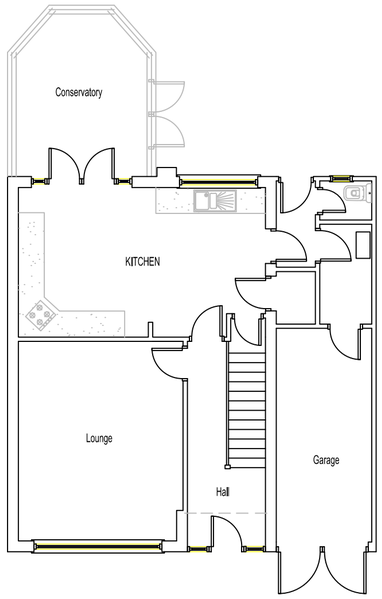


EXISTING FIRST FLOOR
1:100

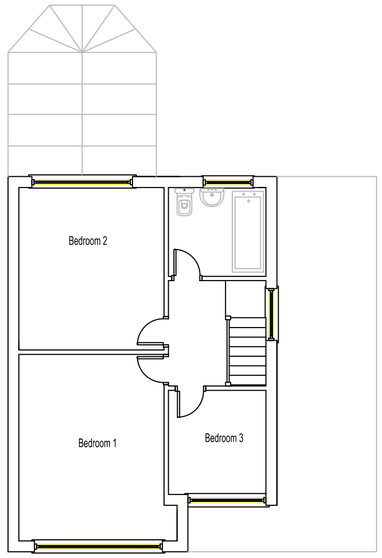

EXISTING GROUND FLOOR
1:100

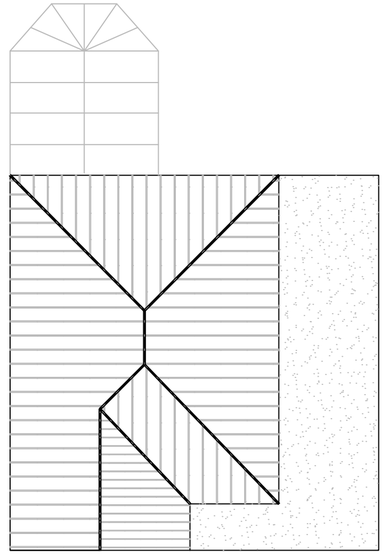


EXISTING ROOF PLAN
1:100




EXISTING FRONT ELEVATION
1:100




EXISTING REAR ELEVATION
1:100

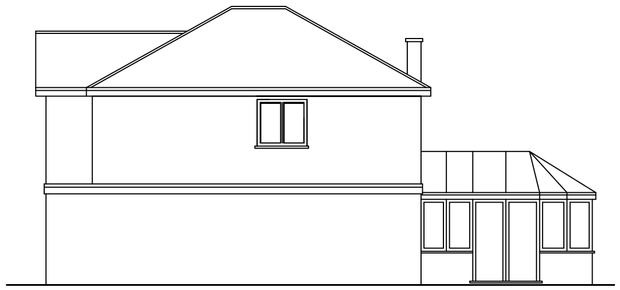

EXISTING SIDE ELEVATION
1:100

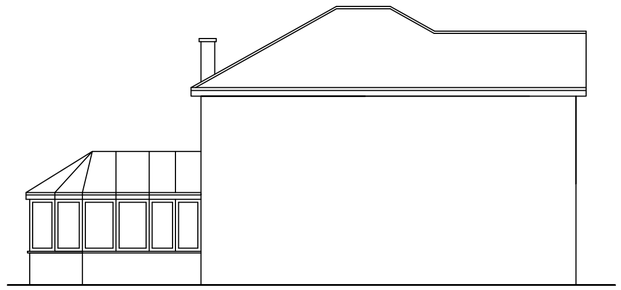

EXISTING SIDE ELEVATION
1:100

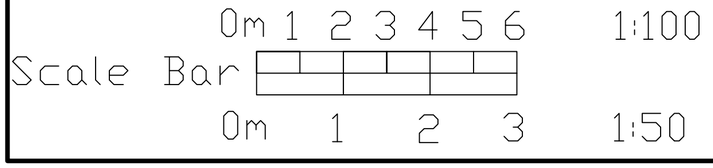

M.A.P.design
Architectural Services
Email: tonymap1@yahoo.co.uk
Tel: 07711537799

Project: Two storey side extensions

Address: Rosewell, Hallgate, Moulton PE12 6QG

Drawn: TP	**Scale: 1:100**
Revision:	**Existing Layouts 001** Paper size A2