

PROPOSED FRONT ELEVATION
1:50




PROPOSED REAR ELEVATION
1:100



PROPOSED SIDE ELEVATION
1:100



PROPOSED SIDE ELEVATION
1:100

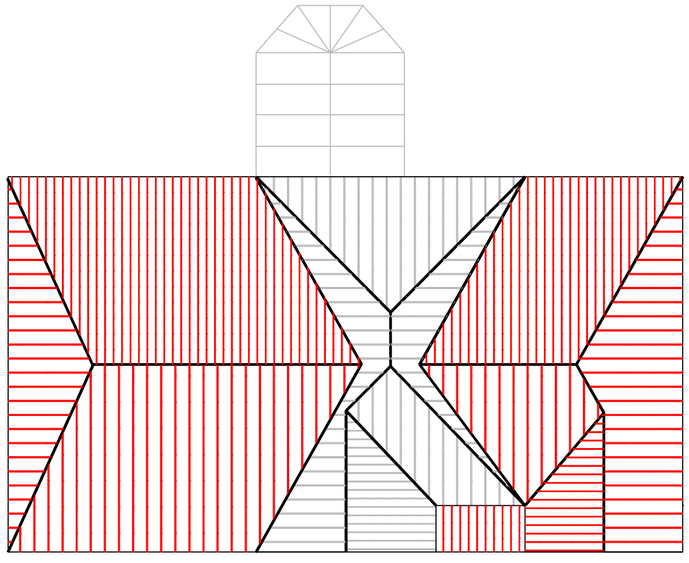

PROPOSED ROOF PLAN
1:50

Scale Bar

0m 1 2 3 4 5 6 1:100

0m 1 2 3 1:50

M.A.P.design
Architectural Services
Email: tonymap1@yahoo.co.uk
Tel: 07711537799

Project: Two storey side extensions

Address: Rosewell, Hallgate, Moulton PE12 6QG

Drawn: TP	**Scale: 1:100 1:50** Paper size A2
Revision:	**Proposed Elevations 004**