


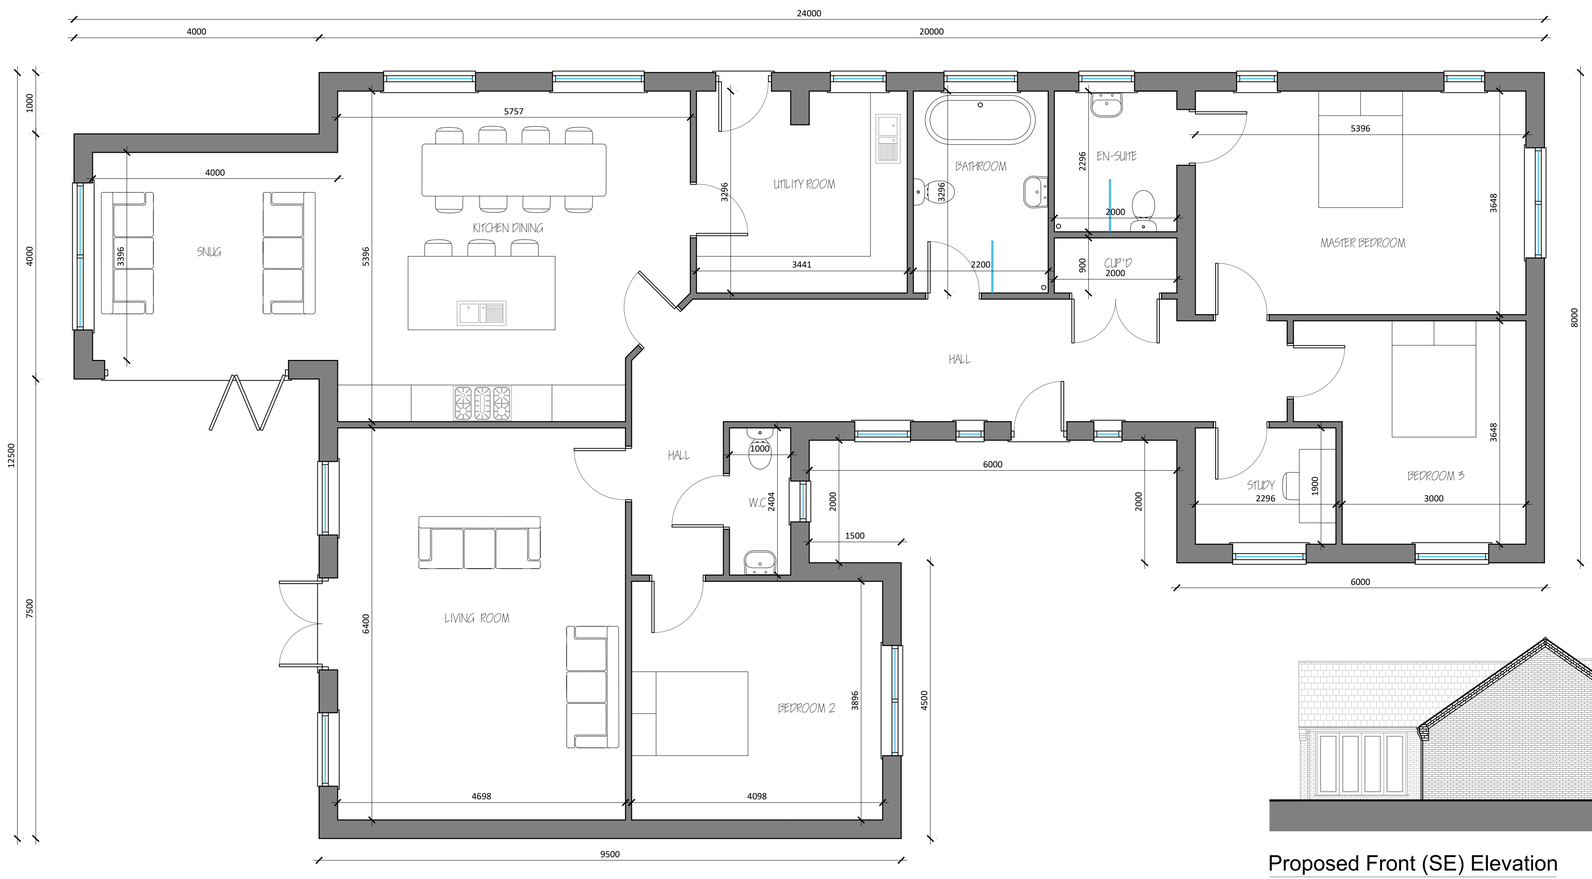


Proposed Ground Floor Plan
Scale 1:50

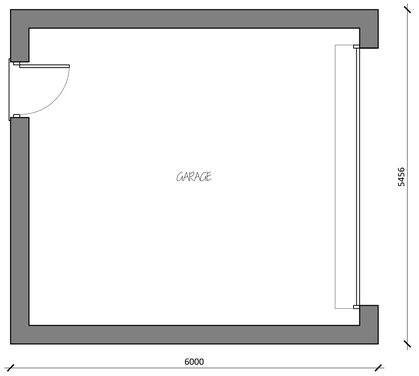


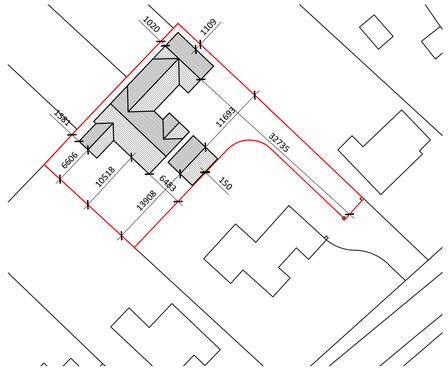

Proposed Block Plan
Scale 1:500

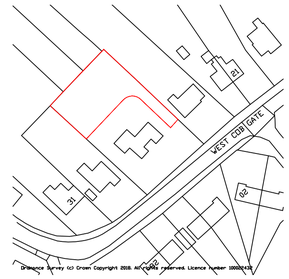

Site Location Plan
Scale 1:1250

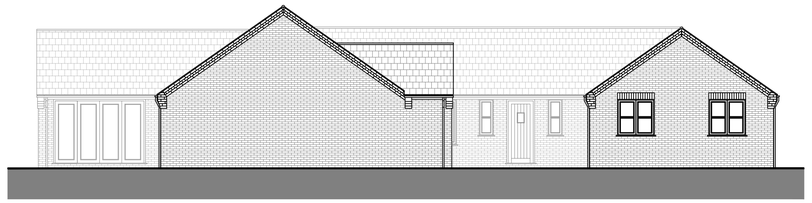


Proposed Front (SE) Elevation
Scale 1:100



Proposed Side (NE) Elevation
Scale 1:100



Proposed Side (SW) Elevation
Scale 1:100

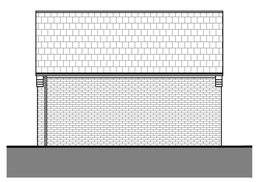

Proposed Garage (NW & SE) Elevation
Scale 1:100



Proposed Rear (NW) Elevation
Scale 1:100

REV:	DESCRIPTION:	DATE:

PROJECT:
PROPOSED NEW DWELLING

DRAWING:
PROPOSED FLOOR PLAN
PROPOSED ELEVATIONS
SITE LOCATION PLAN
PROPOSED BLOCK PLAN

DESCRIPTION:
PROPOSED NEW DWELLING ON LAND TO REAR OF 25a & 27 WEST COB GATE, MOULTON, SPALDING, LINCOLNSHIRE, PE12 6QN

DATE: 29/03/18 | APPROVED: JC

JC Architectural Consultant

Do Not Scale From This Drawing

SIZE: A1 | CLIENT: Mr A. Greenacre

SCALE: as indicated | DRAWING BY: JC | SHEET: 0130/18/01