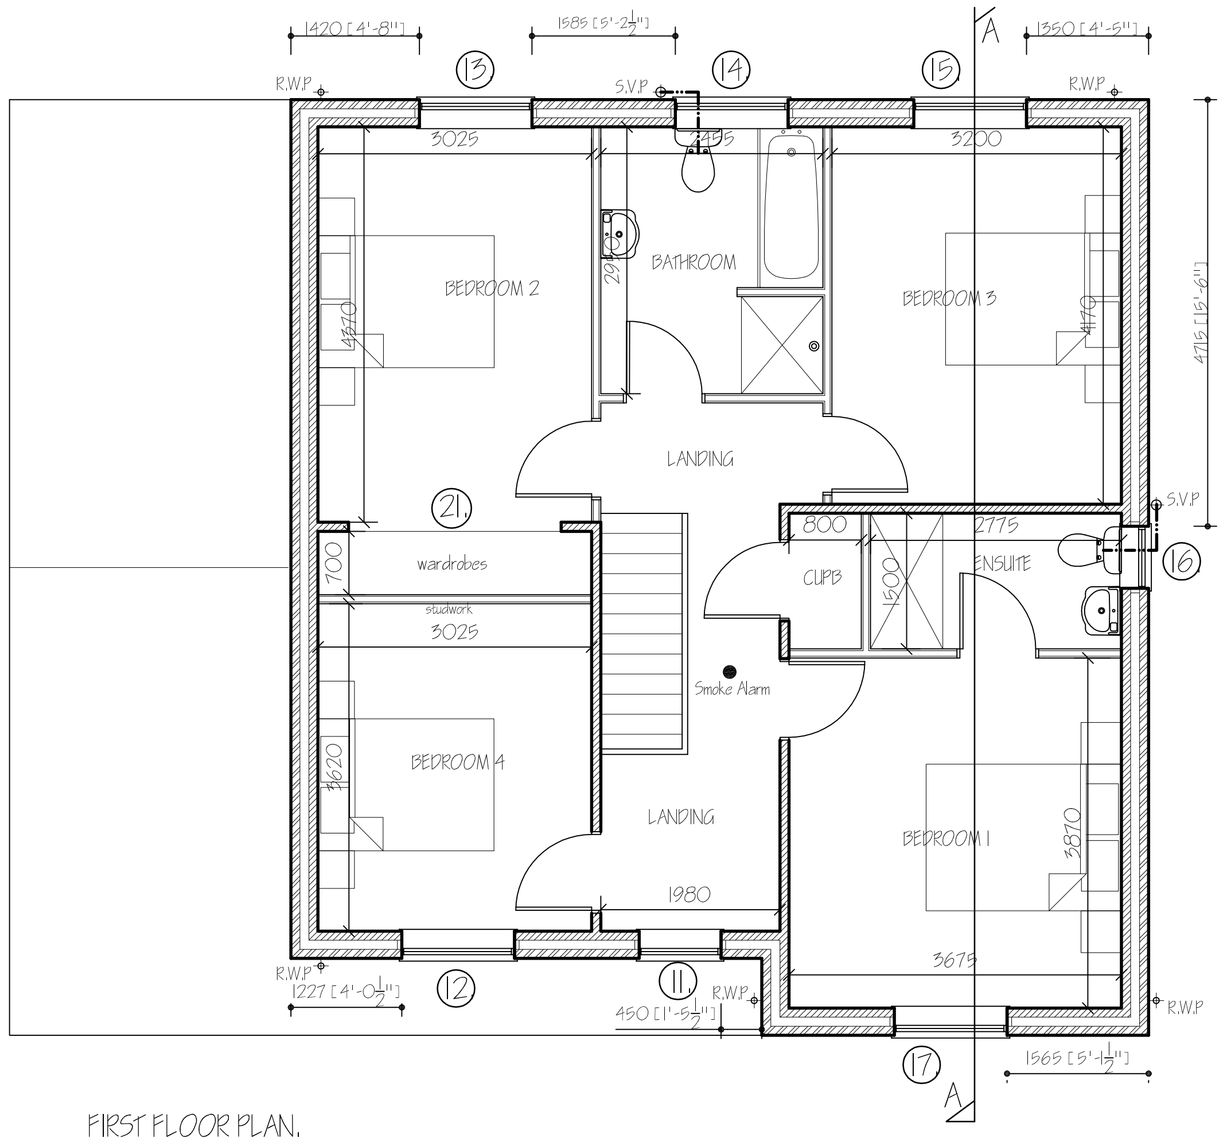

FIRST FLOOR PLAN.

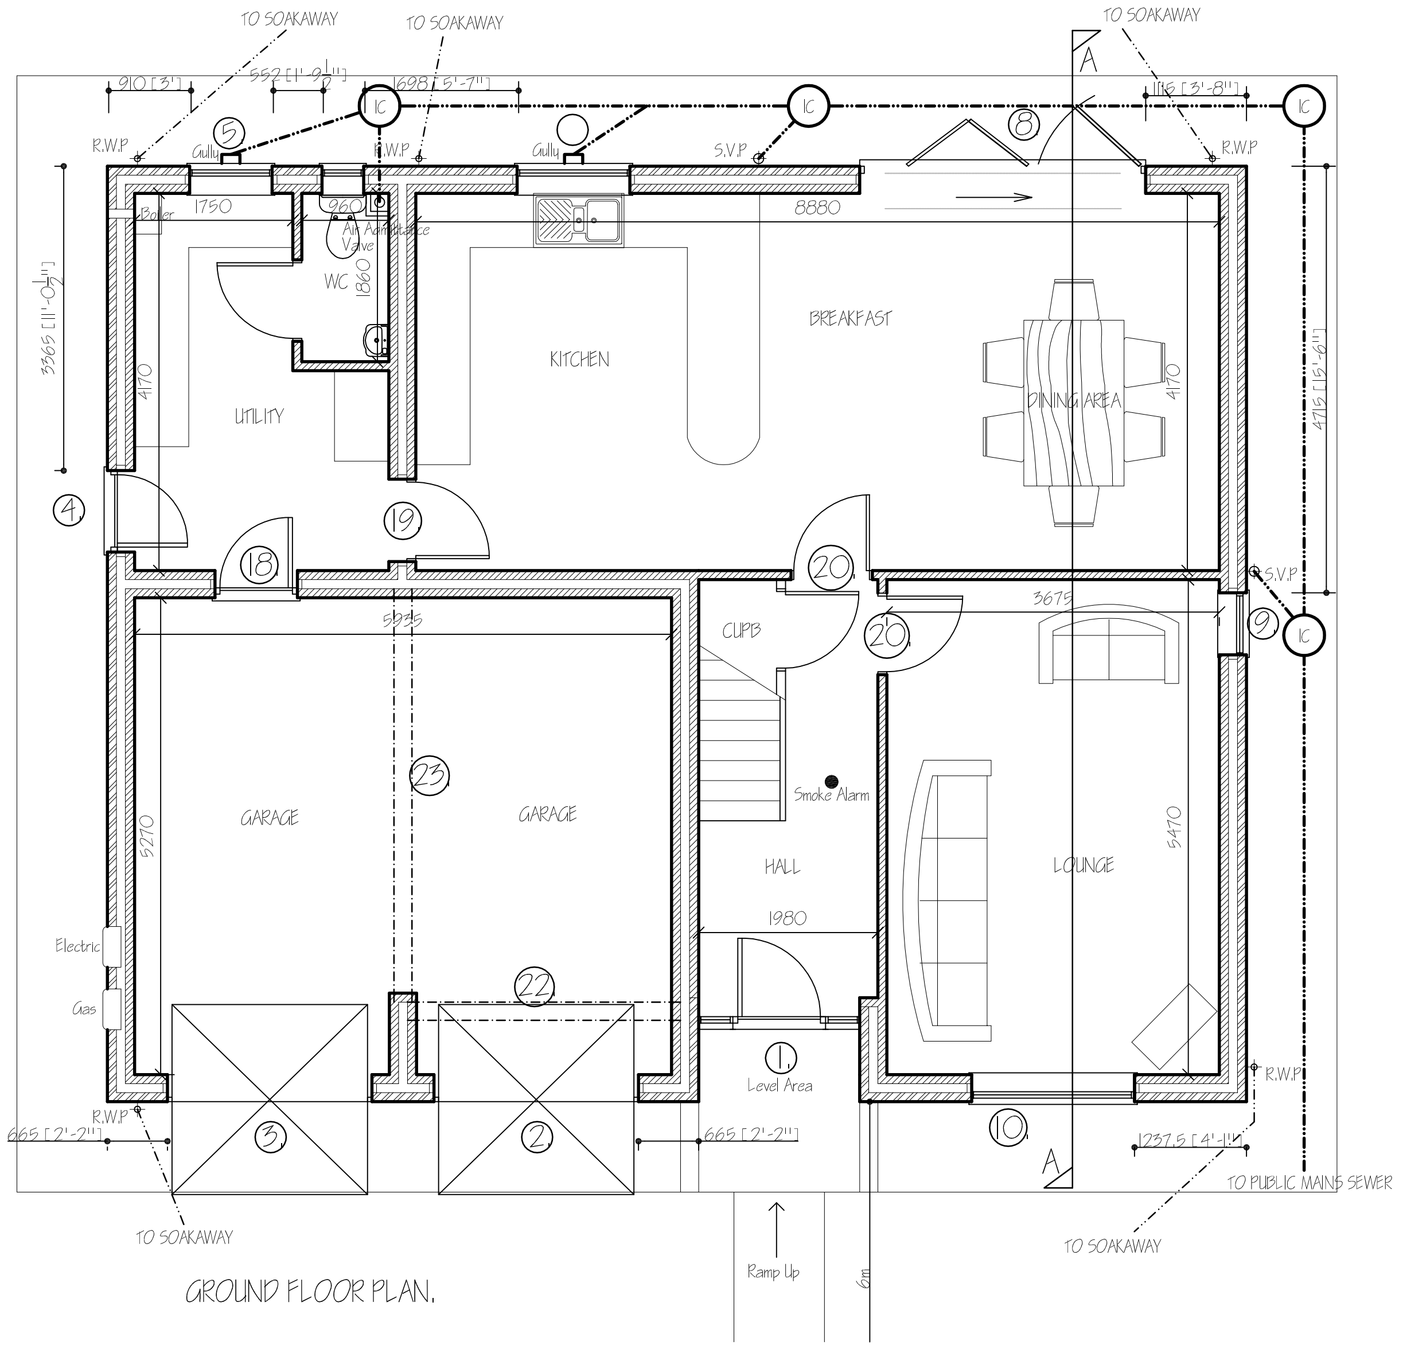

GROUND FLOOR PLAN.

SIDE ELEVATION

FRONT ELEVATION

EXTERNAL MATERIALS;
WALLS; ALL ABOUT BRICKS - HARRINGTON BLEND
ROOF; LA ESCANDELLA PLANUM TILE - GREY
WINDOWS & DOORS ; UPVC CREAM
RAINWATER GOODS; BLACK UPVC

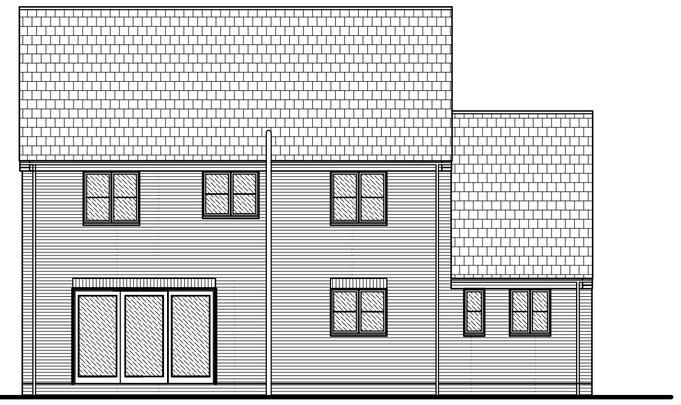

REAR ELEVATION

SIDE ELEVATION

Concrete Block Association Details:-

Detail Reference	Description
E1 HI TERM +	Steel lintel
E3 CBA-314	Window Sill
E4 CBA-315	Window Jamb
E5 CBA-301	Ground Floor (normal)
E6 CBA-303	Intermediate Timber Floor
E10 CBA-308	Eaves (insulation at ceiling level)
E12 CBA-310	Gable (insulation at ceiling level)
E16 CBA-316	Corner (normal)
E17 CBA-317	Corner (inverted)
CBA-E20-1A9	Exposed Floor (normal)
CBA-E21-1A2	Exposed Floor (inverted)

New Opening schedule: -

Ref	Opening Description	Opening Size	Lintel Type	Lintel Length	Secure Door & Window
1	Entrance Door 2 No. UPVC Screens	1022.5w x 2100h 378w x 2100h	Keystone HT/HD 100	2100mm	Yes
2	Steel Garage Door	2260w x 2250h	Keystone HD/HD 100	2700mm	
3	Steel Garage Door	2260w x 2250h	Keystone HD/HD 100	2700mm	
4	UPVC Door	910w x 2100h	Keystone HT/S100	1350mm	Yes
5	UPVC Window	910w x 1050h	Keystone HT/S100	1350mm	Yes
6	UPVC Window	460w x 1050h	Keystone HT/S100	900mm	Yes
7	UPVC Window	1245w x 1050h	Keystone HT/S100	1650mm	Yes
8	Bi-fold Doors	3160w x 2100h	Keystone HT/HD 100	3600mm	Yes
9	UPVC Window	685w x 1350h	Keystone HT/S100	1050mm	Yes
10	UPVC Window	1810w x 1350h	Keystone HT/HD 100	2250mm	Yes
11	UPVC Window	910w x 1200h	Keystone HT/HD 100	1350mm	Yes
12	UPVC Window (Egress Window)	1245w x 1200h	Keystone HT/HD 100	1650mm	Yes
13	UPVC Window (Egress Window)	1245w x 1200h	Keystone HT/HD 100	1650mm	
14	UPVC Window	1245w x 1050h	Keystone HT/HD 100	1650mm	
15	UPVC Window (Egress Window)	1245w x 1200h	Keystone HT/HD 100	1650mm	
16	UPVC Window	685w x 1050h	Keystone HT/S100	1050mm	
17	UPVC Window (Egress Window)	1810w x 1200h	Keystone HT/HD 100	2250mm	
18	Internal Door Opening (30 Minute) Smoke and Fire seals - self closer 100mm step down into the garage	910w x 2100h	Keystone HT/S100	1350mm	Yes
19	Internal Door Opening	910w x 2100h	Keystone HD/BOX100	1350mm	
20	Internal Door Opening	910w x 2100h	Keystone HD/BOX100	1350mm	
21	Internal Opening	2350w x 2100h	Keystone HD/BOX100	2650mm	
22	Cavity Wall Support	2817.5w x 2100h	2 No. 152 x 89 x 16 LIB	3017.5mm	
23	Cavity Wall Support	4970w x 2100h	2 No. 203 x 133 x 30 LIB	4570mm	

Domestic Ventilation Design Assessment for compliance with requirement FI (1) of the Building Regulations 2010: -

Ref	Opening Description	Room Description	Minimum Ventilator Required	Ventilator Positions	Ventilators Per Position	Background Ventilation (mm2)	Total Required Ventilation (mm2)
5	Window	Utility	2500	1	2	2500	5000
6	Window	WC	2500	1	1	2500	2500
7	Window	Kitchen	2500	1	2	5000	10000
8	Bi-Fold Doors	Dining Area	5000	1	3	5000	15000
9	Window	Lounge	5000	1	1	2500	2500
10	Window	Lounge	5000	1	3	5000	15000
11	Window	Landing		1	2	2500	5000
12	Window	Bedroom 4	5000	1	2	5000	10000
13	Window	Bedroom 2	5000	1	2	5000	10000
14	Window	Bathroom	2500	1	2	5000	10000
15	Window	Bedroom 3	5000	1	2	5000	10000
16	Window	Bedroom 1	5000	1	1	2500	2500
17	Window	Bedroom 1	5000	1	2	5000	10000
						Total Ventilator EA provided to meet whole house dwelling background Ventilation Compliance	107,500

ref:	revision	date
C	CONDITION COMPLIANCE APPLICATION	MAY '2020.
B	CLIENTS AMENDMENTS - OPENING 21.	APR '2020.
A	BUILDING REGULATIONS APPLICATION	APR '2020.

G. R. MERCHANT LTD.
I.ENG AMICE FIWO

ARCHITECTURAL, STRUCTURAL AND LAND DRAINAGE CONSULTANTS

4 Wrights Mews
12A Park Road, Holbeach,
Spalding, Lincs. PE12 7EE
Tel: 01406 490800
Fax: 01406 425744
E-Mail: gr.merchant@btconnect.com

Project
RESIDENTIAL DEVELOPMENT,
LAND REAR OF 29 RIVER LANE,
MOULTON,
SPALDING LINCS. PE12 6NX.

Client
R K WILSON BUILDERS LTD.

Drawing
PLOT 2.
FLOOR PLANS & ELEVATIONS

Job Ref. 3405-18.
Drawing No. 04C
Date OCTOBER 2018.
Drawn SLD.
Scales 1/ 50. 1/ 100 (unless otherwise stated)

DO NOT SCALE FROM THIS DRAWING

This drawing is copyright and may not be altered, traced, photographed or used for any other purpose other than that for which it is issued, The General Contractor is to check all dimensions on site and report any discrepancies to the Architect, All details shown on this drawing including foundations are based upon typical site conditions related to the area, No responsibility can be accepted for abnormal conditions which may be discovered during construction unless reported to the Architect so that design amendments may be considered, Site soil surveys are recommended in respect of foundations to establish specific site conditions before foundation work is undertaken, This drawing is limited in the amount of information contained and does not purport to contain a full specification of the works, It is solely for the purpose of obtaining Planning / Building Regulation approval, This drawing must not be used as a contract document alone, The works will not be supervised or inspected on site by G R Merchant or any representative thereof, It is the client or their appointed agents responsibility to procure workmanship, supervision of materials, adherence to specification, variations to contract and contract terms, Unless otherwise noted all materials shall be used, fixed, installed, applied, fitted and installed etc, in strict accordance with manufacturers instruction and relevant code of practice, Materials shall conform to appropriate British standard specification or BBA certificate or European code equivalent, The Employer / Client shall ensure that the selected contractor is conversant with and adopts all measures necessary to achieve compliance with Health and Safety legislation for Building sites and Work places, The Employer / Client is advised that should the works need to comply with the Construction Design and Management Regulations an Independent Planning Supervisor will be required, The works shall comprise of all that is shown on the drawing and details, Work that may not specifically be shown but may be reasonably inferred as necessary to carry out the works shall be deemed to be included, It is the site / land owners responsibility to be aware of the Party Wall etc, Act 1996; when building in close proximity to adjoining neighbors boundaries,