

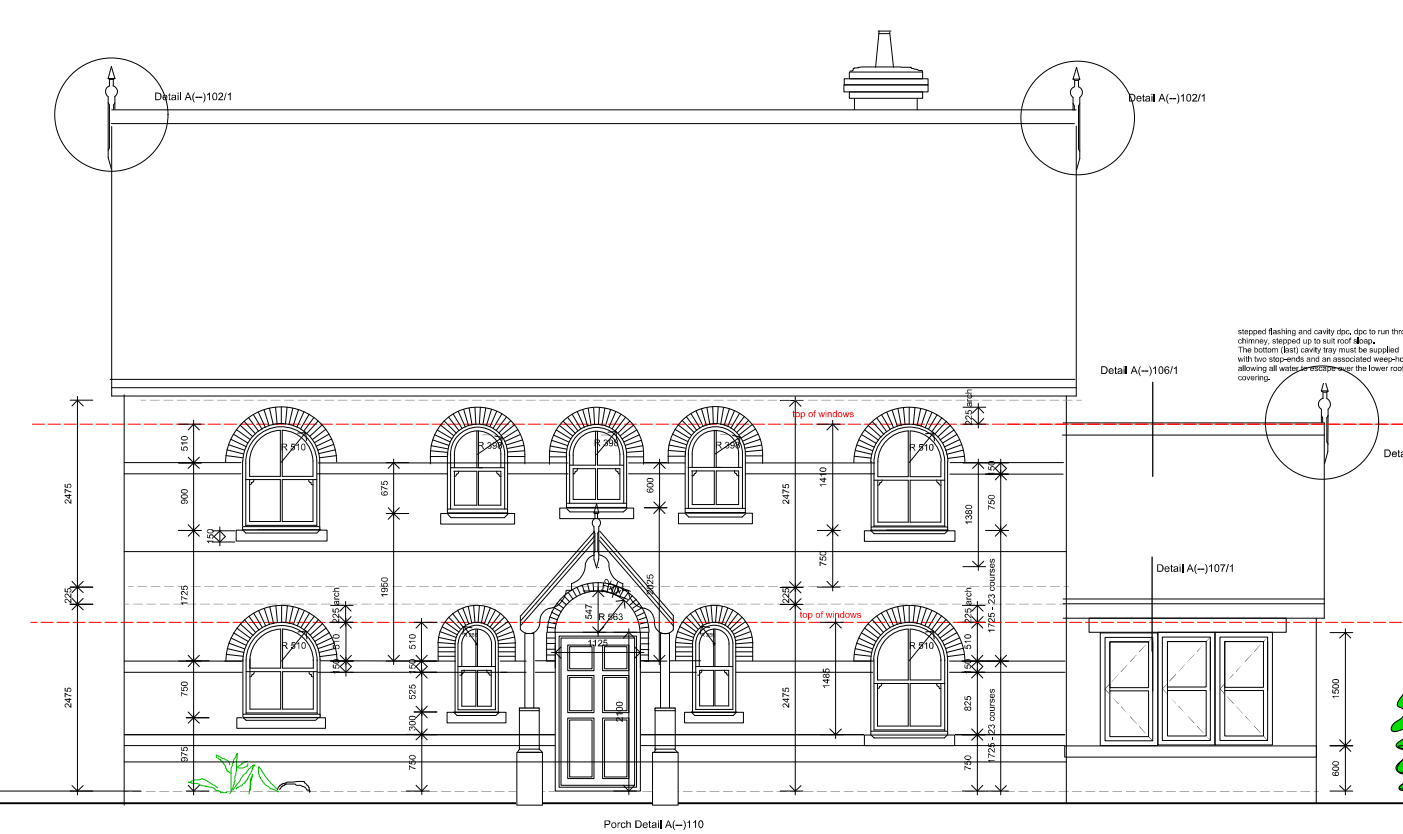



WEST ELEVATION

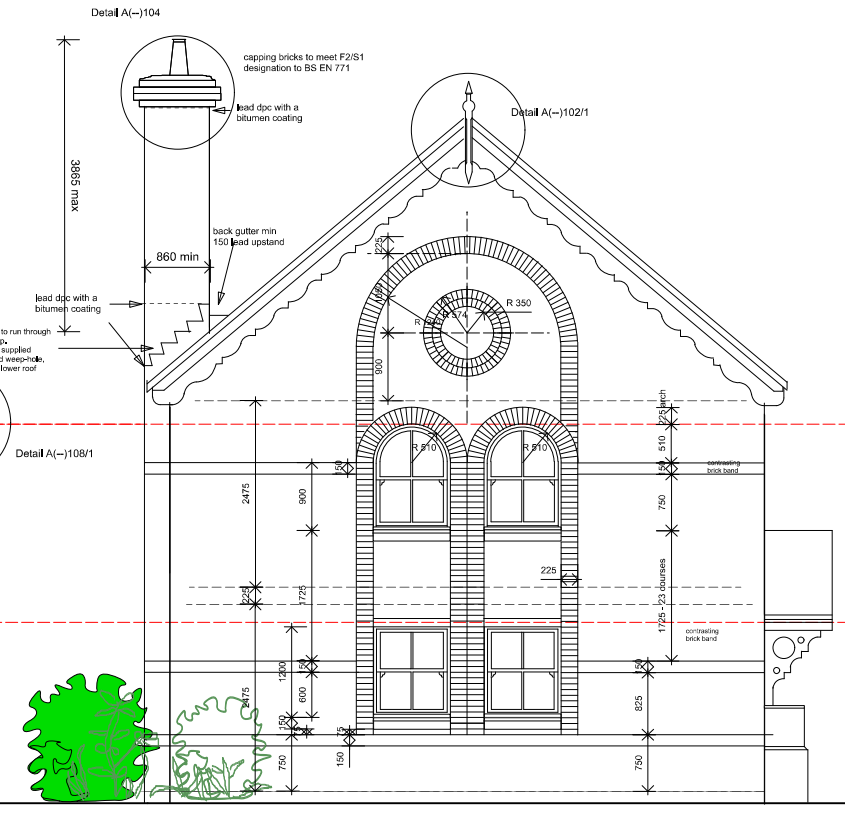


NORTH ELEVATION

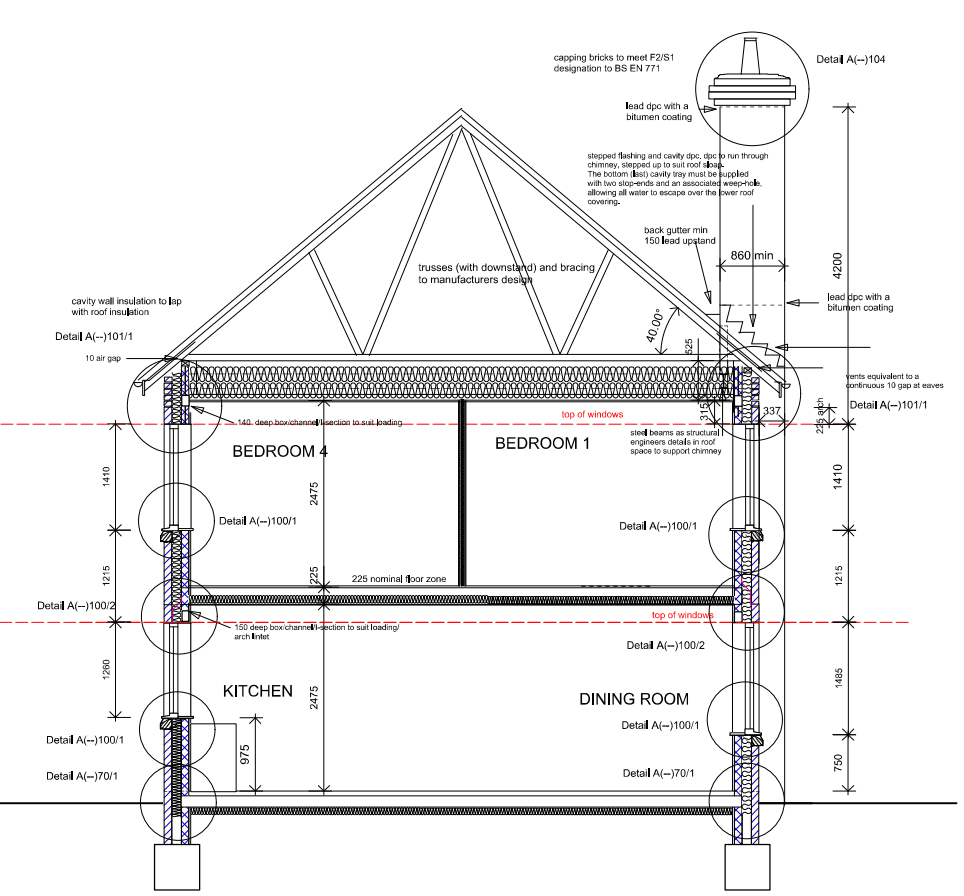

A-A HOUSE CROSS SECTON

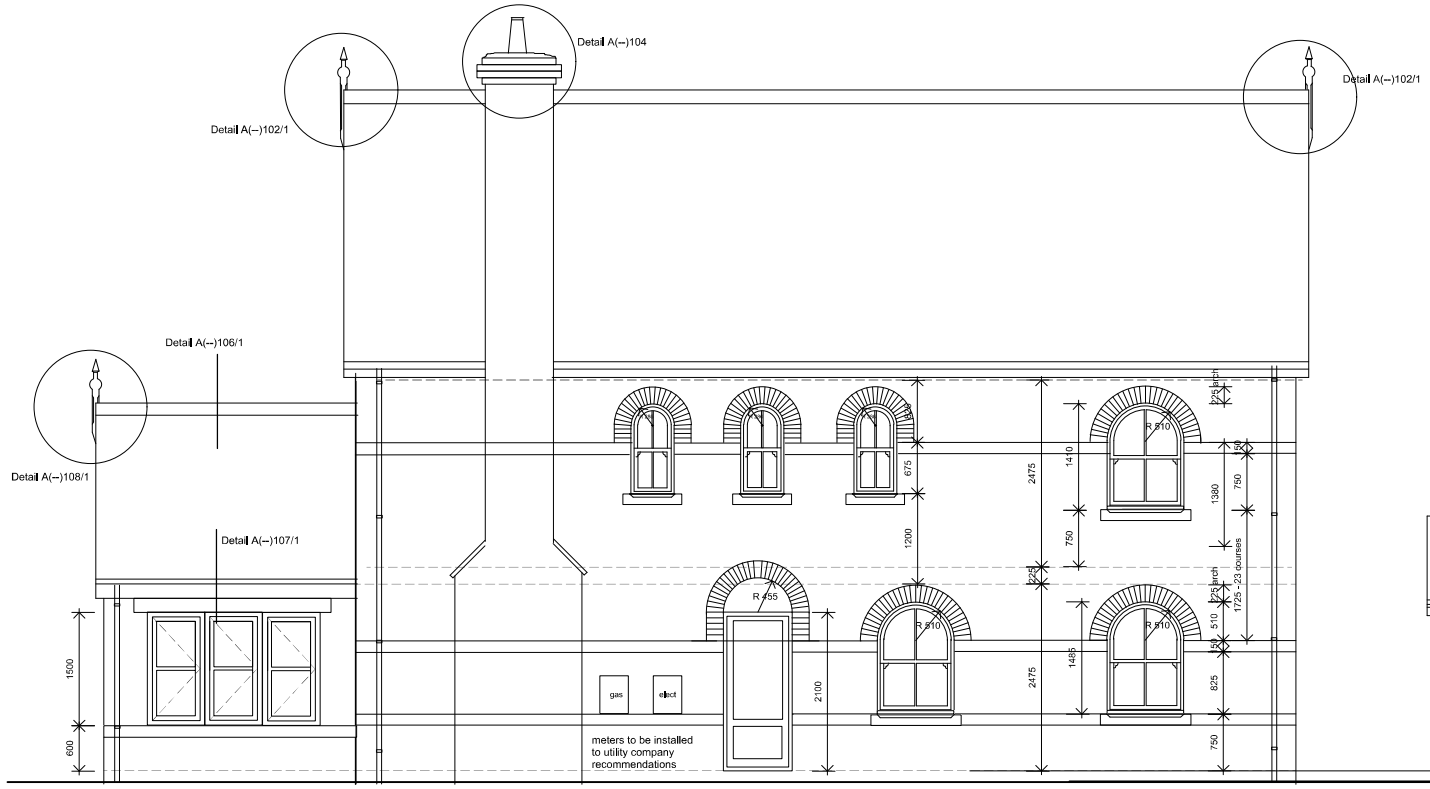

EAST ELEVATION

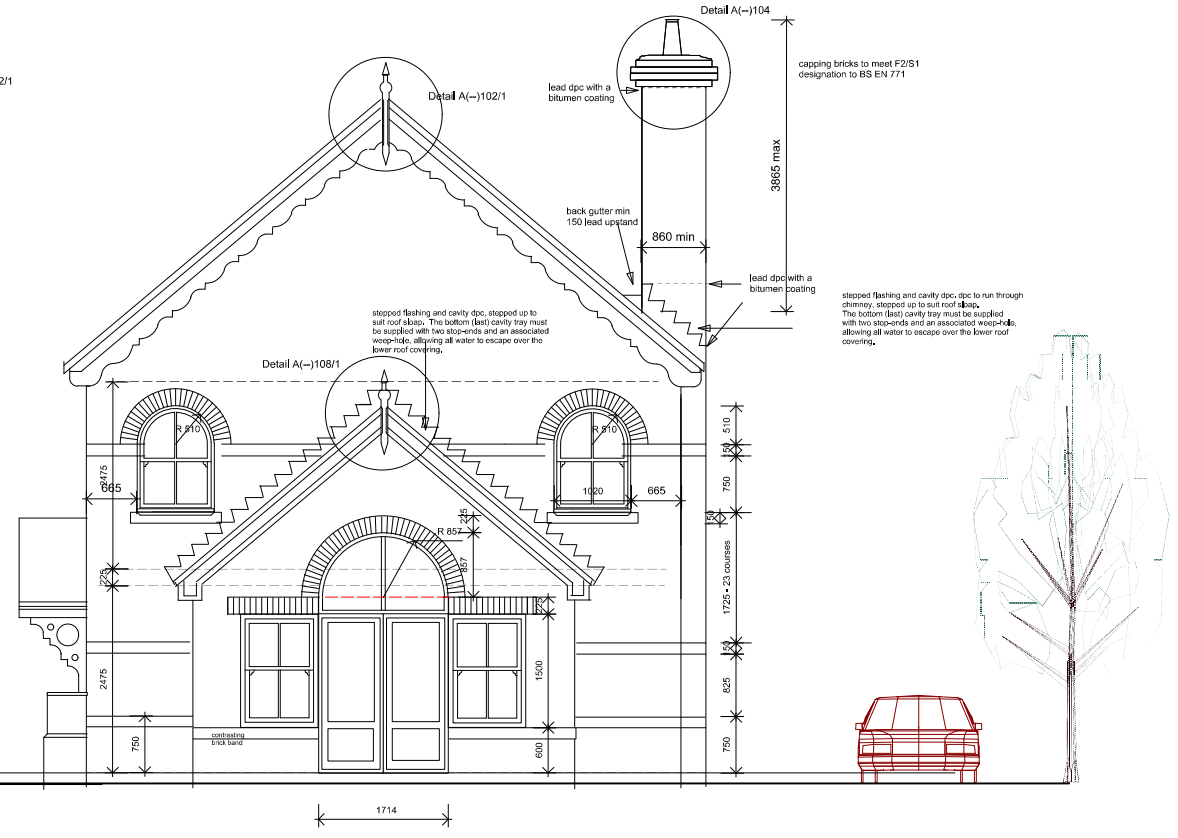

SOUTH ELEVATION

section through day room?

Revisions:
A -

Project: CHAPEL WALK MOULTON CHAPEL			B M Design Consultancy
Title: THE OLD CHAPEL PLOT 57 ELEVATIONS AND SECTIONOOR PLAN			Chartered Architects
			29A Church Street Northborough Peterborough PE6 9BN
			Telephone 01733 252823
			© Copyright
Scale: 1:50	Date: June 20	Job No: 4531	
Category: L	UCES Element: (--)	Sequential No: 112	Revisions: