




FRONT ELEVATION

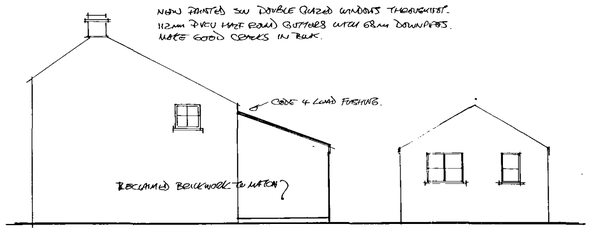


SOUTH ELEVATION

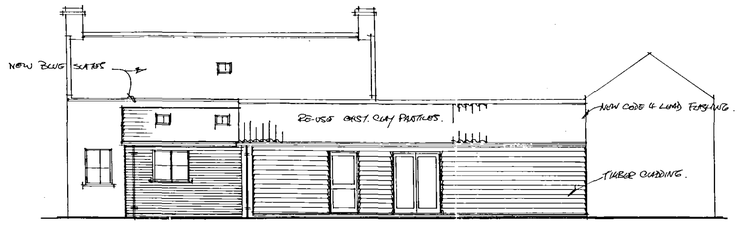


REAR ELEVATION

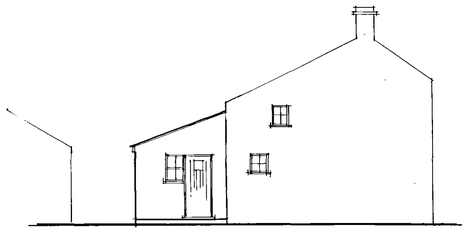


NORTH ELEVATION

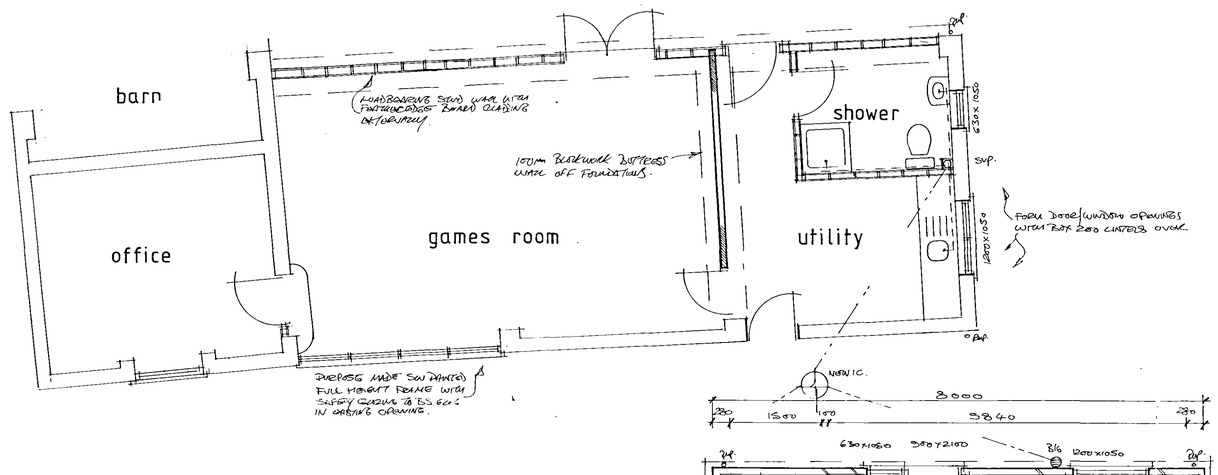

GROUND FLOOR PLAN

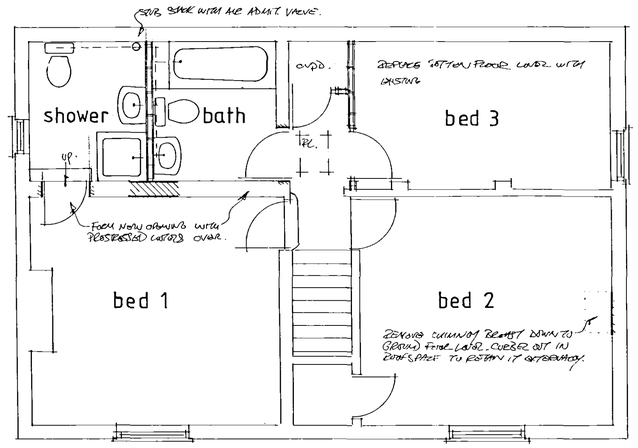

FIRST FLOOR PLAN

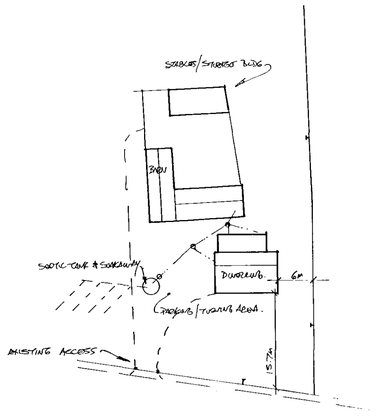

1:500 BLOCK PLAN



NOTES:

All dimensions must be checked on site and not scaled from this drawing.

A	21-2-06	LIVE OMITTED. EXT. SLOPE ADDED. CORNER FENCE UNACCEPTED INC. ELEVS.
	Date	Revisions

© Copyright

Robert Barwell
Architectural Design
P.O. Box 67
Bourne Lincs
PE10 9XY
Tel No: 01778 571 868

Client
P. NOBLE & P. CLARB.

Job Title
ALTERATIONS AND EXTENSION AT CHESTNUT FARM, SEABEND ROAD, MOULTON.

Drawing Title
PROPOSED PLANS AND ELEVATIONS.

Scale 1:50, 1:100

Date FEBRUARY '06 | Drawn by

Drg. No. 06/0532/2 | Rev. A

0386/06

A PRODUCT OF THE UNO RANGE - ARCHITECT CAT. No. 7311

594 x 841mm A1