




FRONT ELEVATION

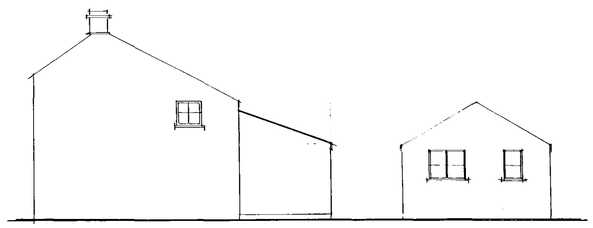


SOUTH ELEVATION

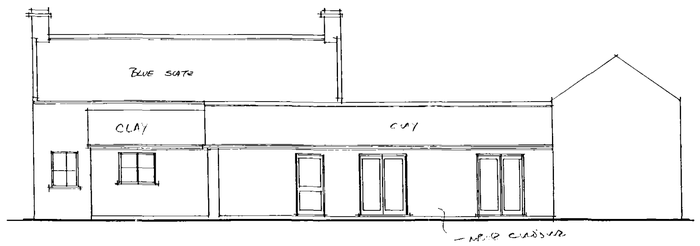


REAR ELEVATION

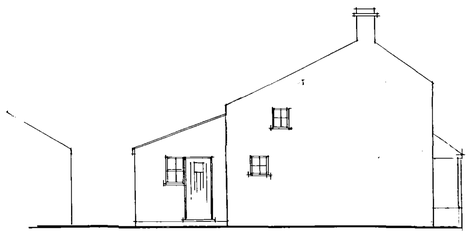


NORTH ELEVATION

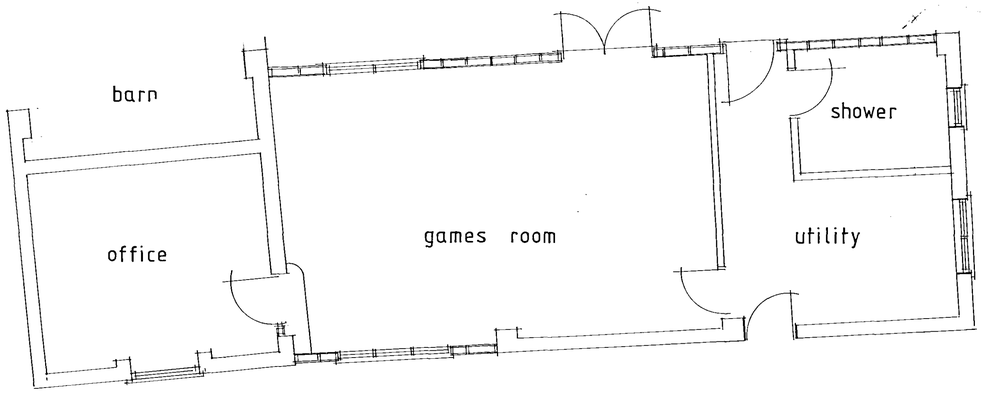

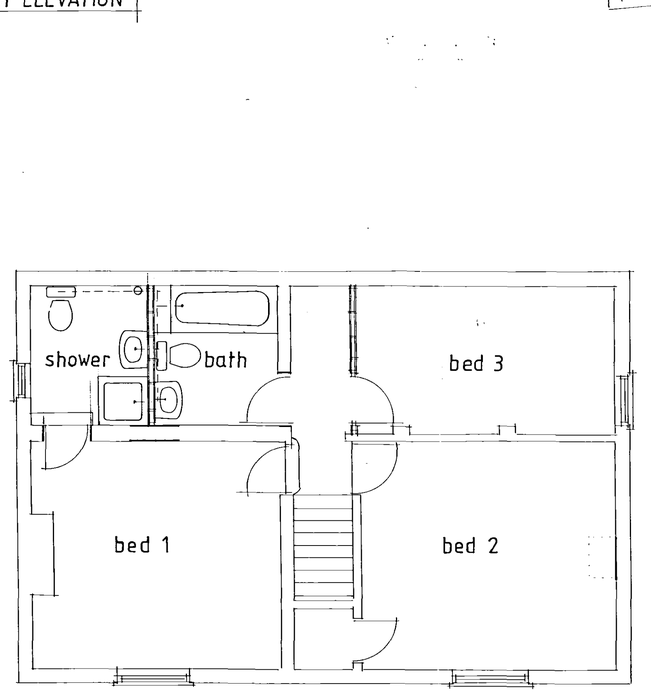

FIRST FLOOR PLAN

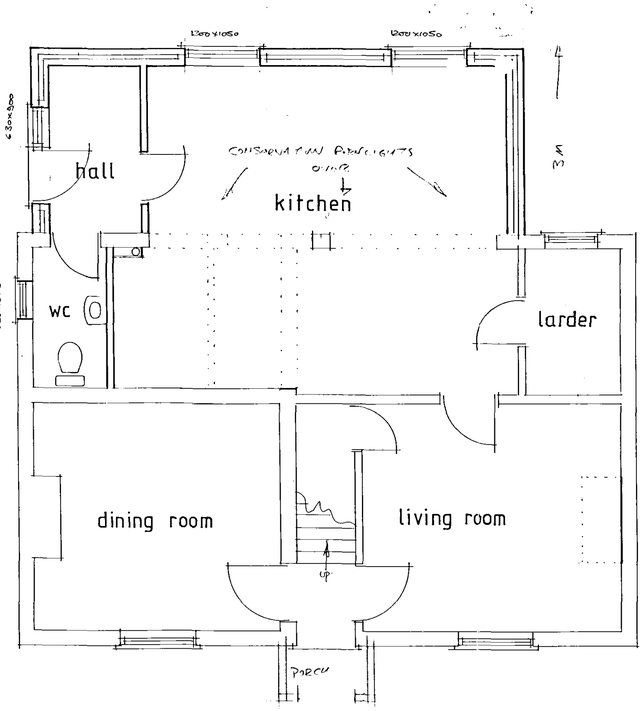

GROUND FLOOR PLAN

NOTES:

All dimensions must be checked on site and not scaled from this drawing.

A	21-2-06	LIVE OMITTED. EN-SUITE ADDED. GABLE ROOF LIGHT ALTERED INC. CLAYS
	Date	Revisions

© Copyright

Robert Barwell
Architectural Design
P.O. Box 67
Bourne Lincs
PE10 9XY
Tel No: 01778 571 868

Client
P. NOBLE & P. CLARK.

Job Title
ALTERATIONS AND EXTENSION AT
CHESTNUT FARM,
SEABEND ROAD,
MOULTON.

Drawing Title
PROPOSED PLANS AND ELEVATIONS.

Scale 1:50, 1:100

Date FEBRUARY '06 Drawn by

Drg. No. 06/0532/2

Rev. A

A PRODUCT OF THE LINO RANGE - ARCHITECT CAT. No. 7311

A1