


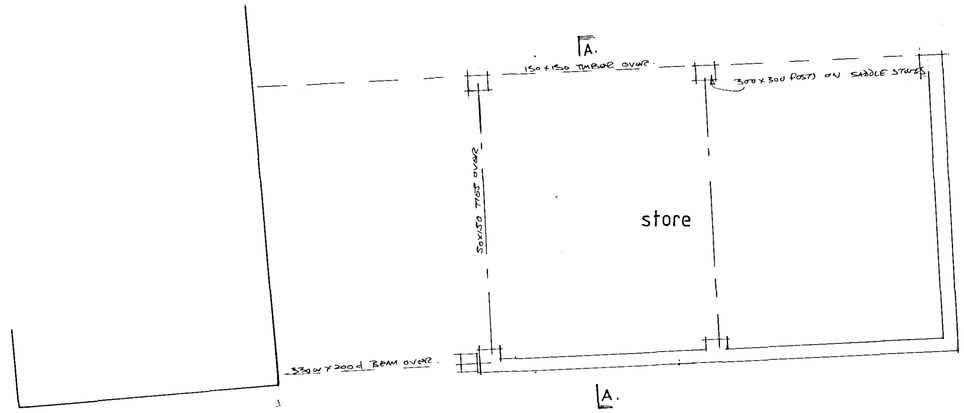


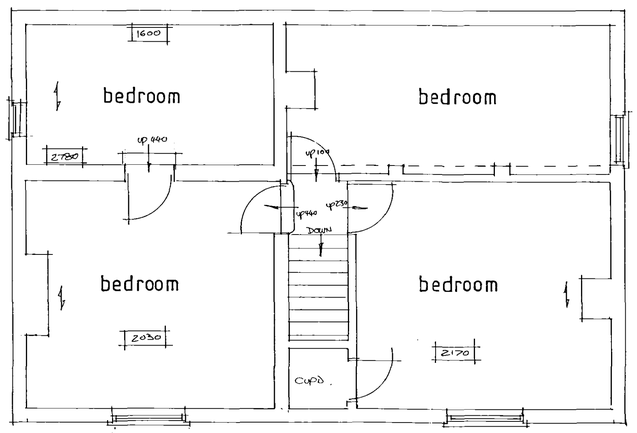

FIRST FLOOR PLAN

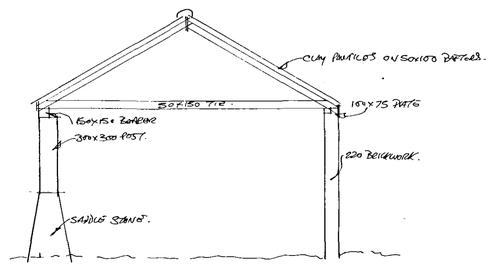

SECTION AA

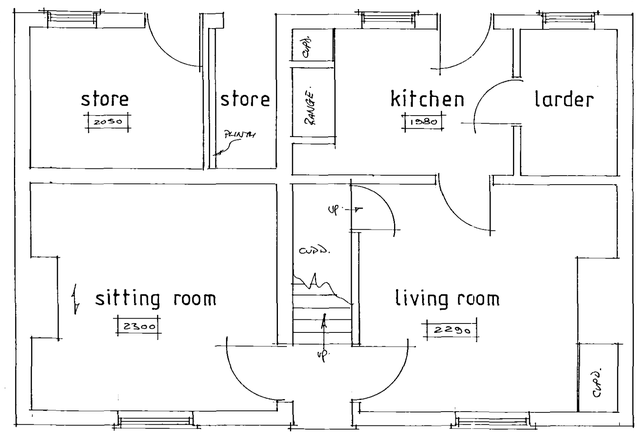

GROUND FLOOR PLAN

16 MAR 2006
0386/06

DETERMINED PLAN

NOTES:

All dimensions must be checked on site and not scaled from this drawing.

A		
	Date	Revisions

© Copyright

Robert Barwell
Architectural Design
P.O. Box 67
Bourne Lincs
PE10 9XY
Tel No: 01778 571 868

Client
P. NOBLE & P. CLARE.

Job Title
ALTERATIONS AND EXTENSION AT
CHESTNUT FARM,
SEASEND ROAD.
MOULTON.

Drawing Title
SURVEY DRAWING.

Scale 1:50

Date FEBRUARY '06 | Drawn by

Drg. No. 06/0532/1 | Rev.

A PRODUCT OF THE UNO RANGE - ARCHITECT CAT. No. 7311

A1