




FRONT ELEVATION

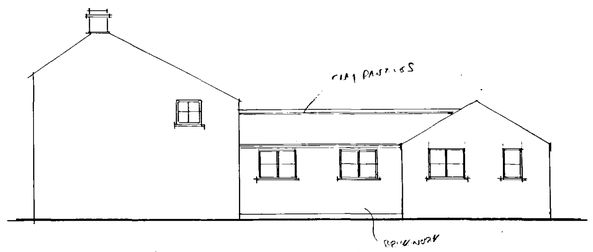


SOUTH ELEVATION

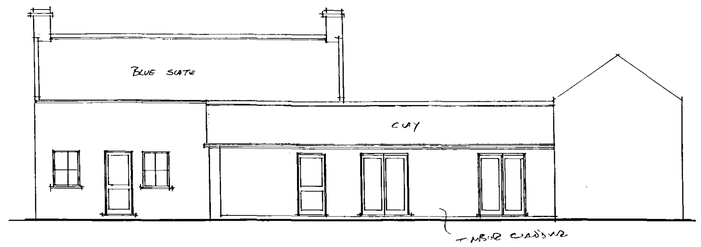

REAR ELEVATION

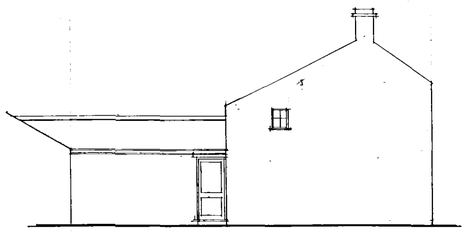

NORTH ELEVATION

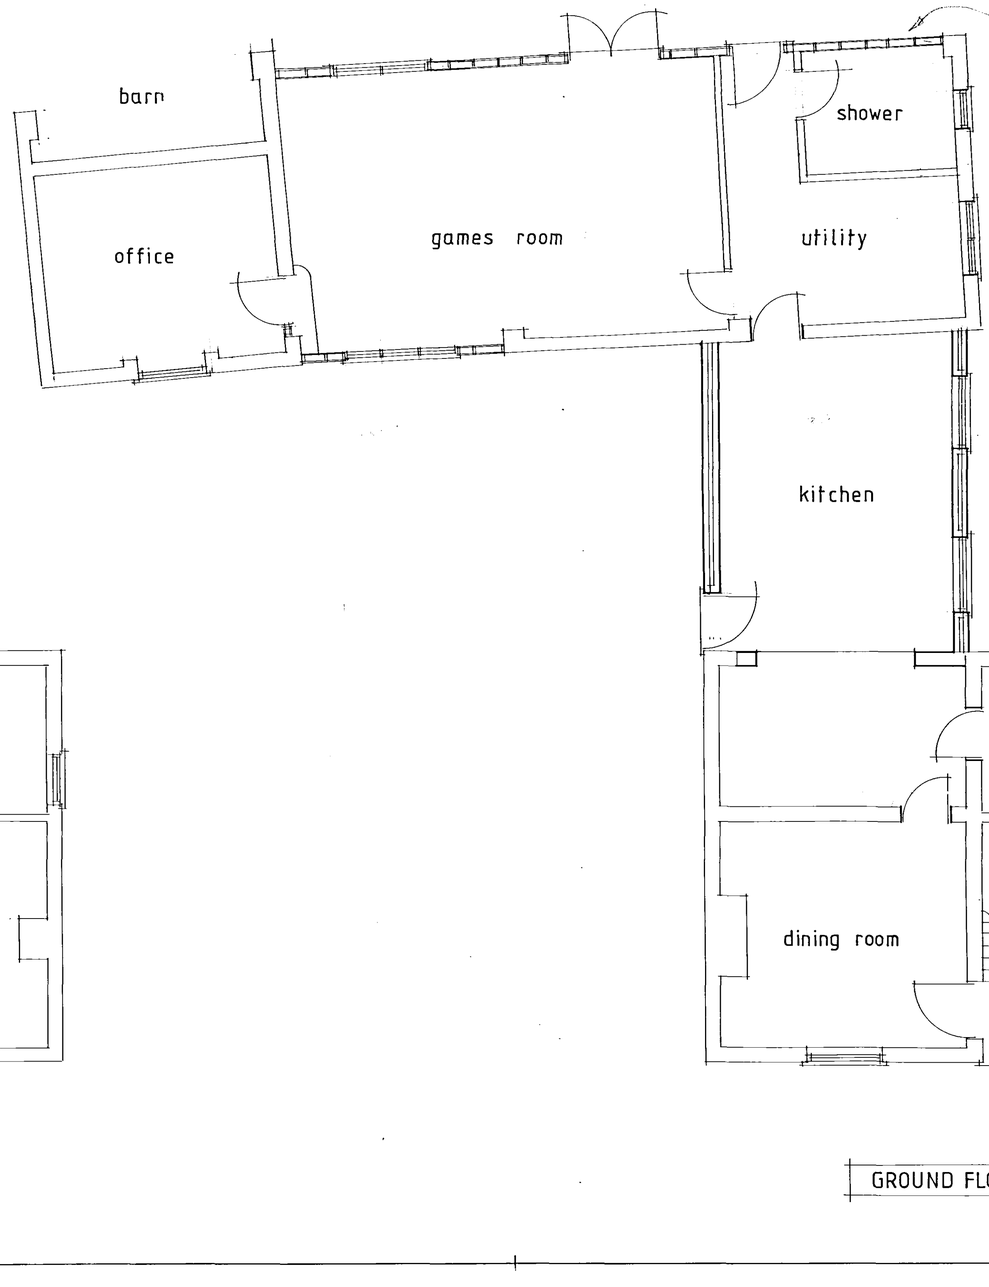

FIRST FLOOR PLAN

GROUND FLOOR PLAN

NOTES:

All dimensions must be checked on site and not scaled from this drawing.

A		
	Date	Revisions

© Copyright

Robert Barwell
Architectural Design
P.O. Box 67
Bourne Lincs
PE10 9XY
Tel No: 01778 571 868

Client: P. NOBLE & P. CLARB.

Job Title: ALTERATIONS AND EXTENSION AT CHESTNUT FARM, SEAS END ROAD, MOULTON.

Drawing Title: PROPOSED PLANS AND ELEVATIONS.

Scale: 1:50, 1:100

Date: FEBRUARY '06 | Drawn by:

Drg. No.: 06/0532/2 | Rev.:

A PRODUCT OF THE UNO RANGE - ARCHITECT CAT. No. 7311

594 x 841mm A1