




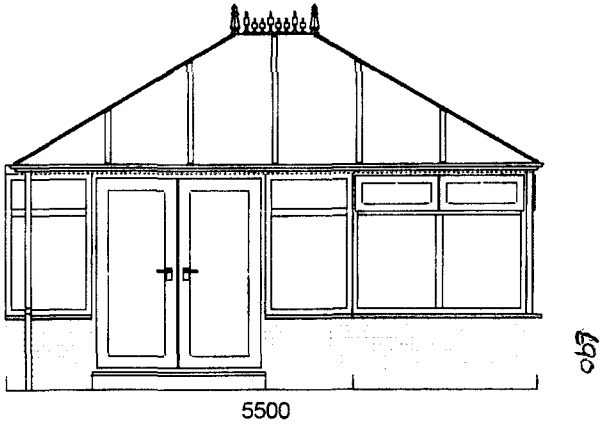


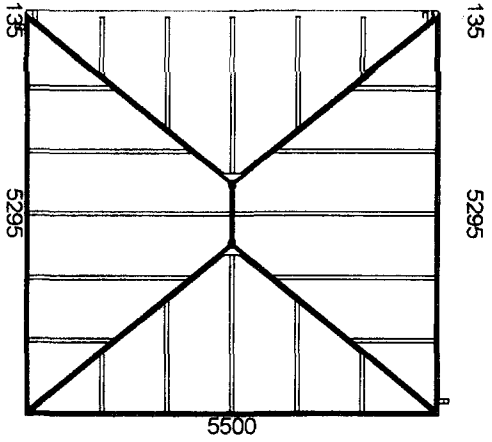

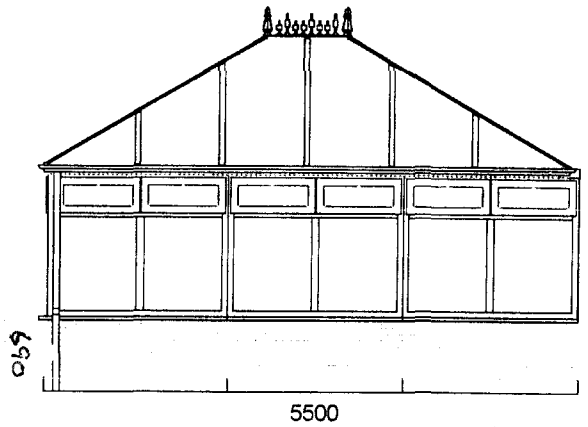

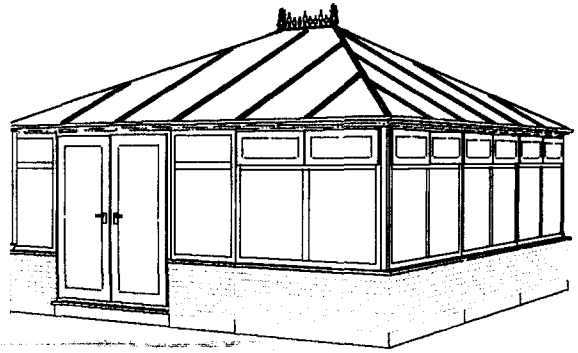

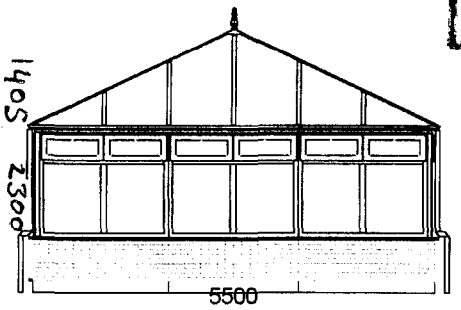

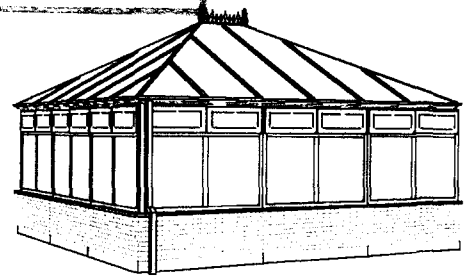

Planning & Development
2003
Ref: S/3241/03


DETERMINED
PLAN

ea Windows & Conservator
41 High Street
each

7DY
01406 490870
01406 490818

All dimensions are in millimetres

73 CRADGE BANK
SPALDING
LINCS, PE11 3AF
TEL: 01775 762968
FAX: 01775 762952

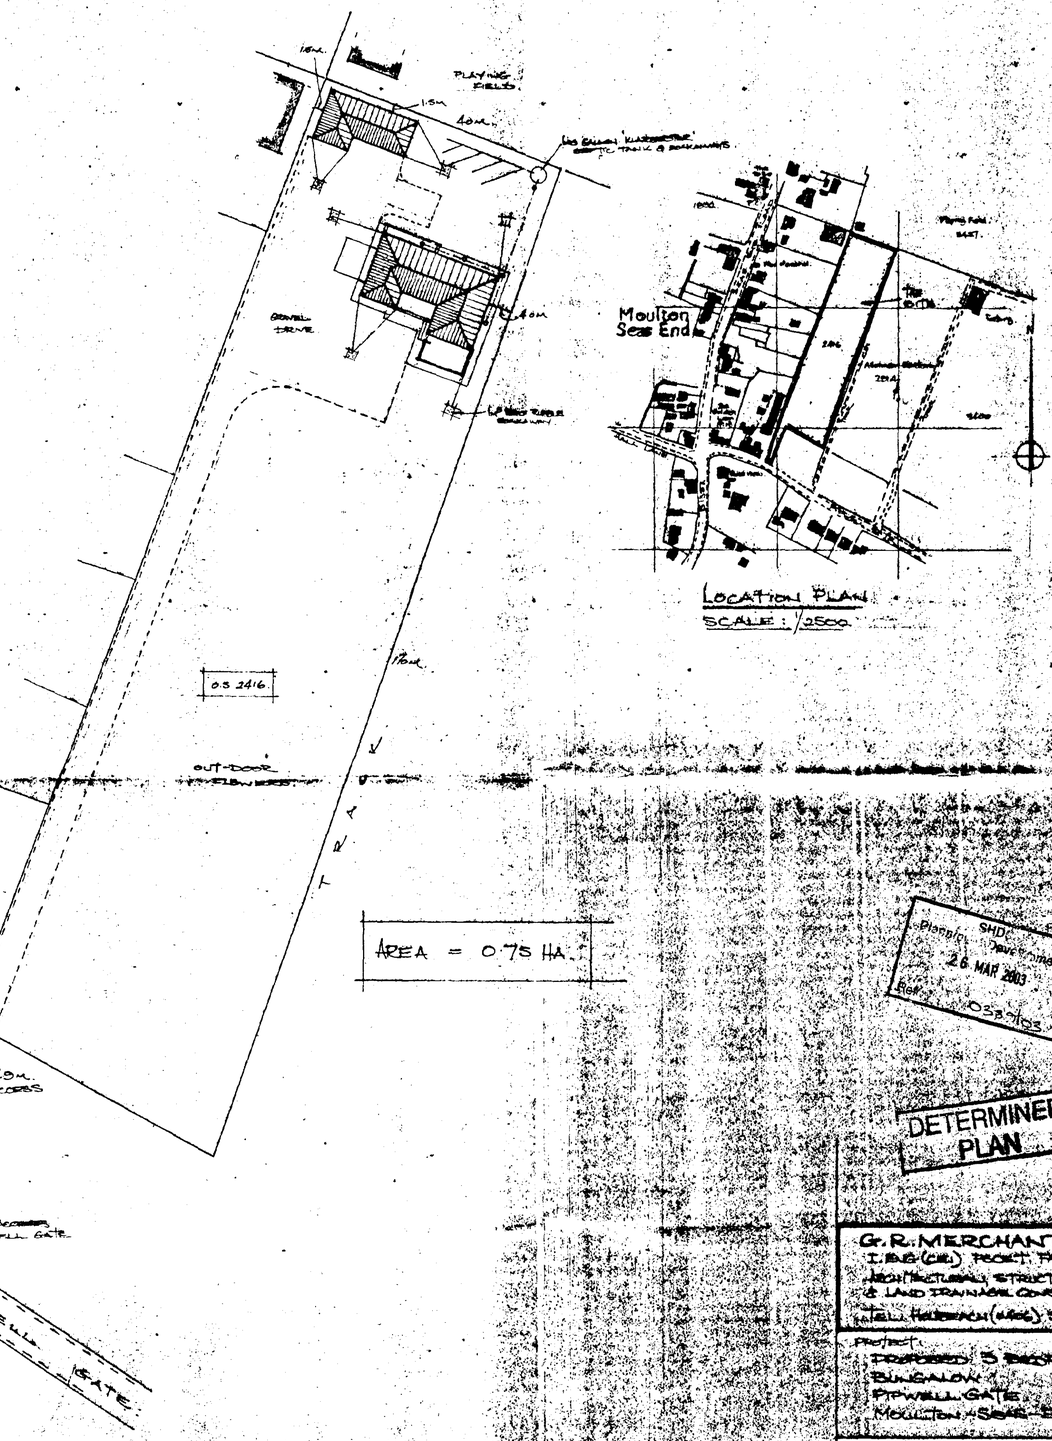

SITE PLAN.
SCALE 1/500.

LOCATION PLAN
SCALE : 1/2500

SHDC Planning Government
26 MAR 2003
Ref. 03/0103

DETERMINED PLAN

G.R. MERCHANT.
I.Eng (MIE) FCIArb. FAMI.
ARCHITECTURAL, STRUCTURAL & LAND DRAINAGE CONSULTANT.
Hotel Herbrain (1866) STOKES

PROJECT.
PROPOSED 3 BEDROOM BUNGALOW AT PIPWELL GATE, MOULTON, SEAS-END.

CLIENT.
PIPWELL GATE, MOULTON-SEAS-END, SPALDING, LINCS.

SCALES.
AS INDICATED.

DATE.
JULY 1988.

G.R. MERCHANT.

DRAWING NO.
PGH. 2.