J & M & T. BARNETT.

PROPOSED NEW HOUSE AT


1 HIGH STREET. HOUGHTON.

DRAWING No. 08/219PA/006A

(SOLAR HEATING).

SHDC
Planning & Development
23 MAY 2011
Ref: 0390-11

2- SOLAR THERMAL FLAT PLATE COLLECTORS (VERTICAL IN-ROOF MOUNTING)

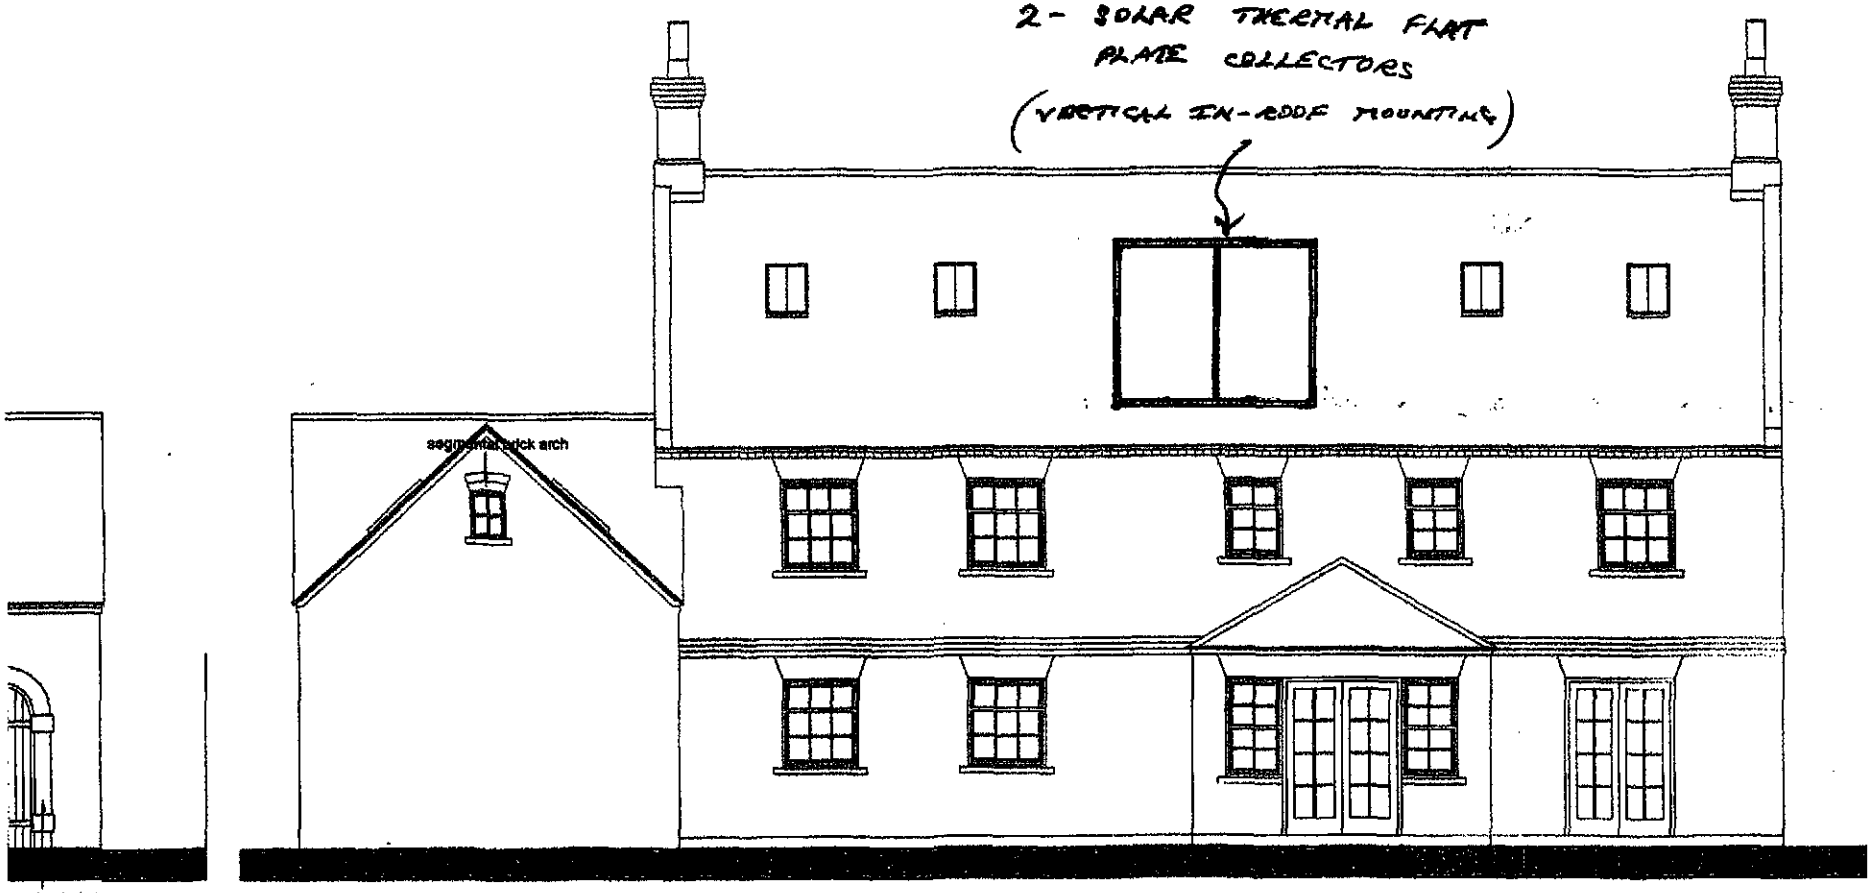


constructed stone round to garage doors

# SOUTH WEST ELEVATION

1:100

NORT