


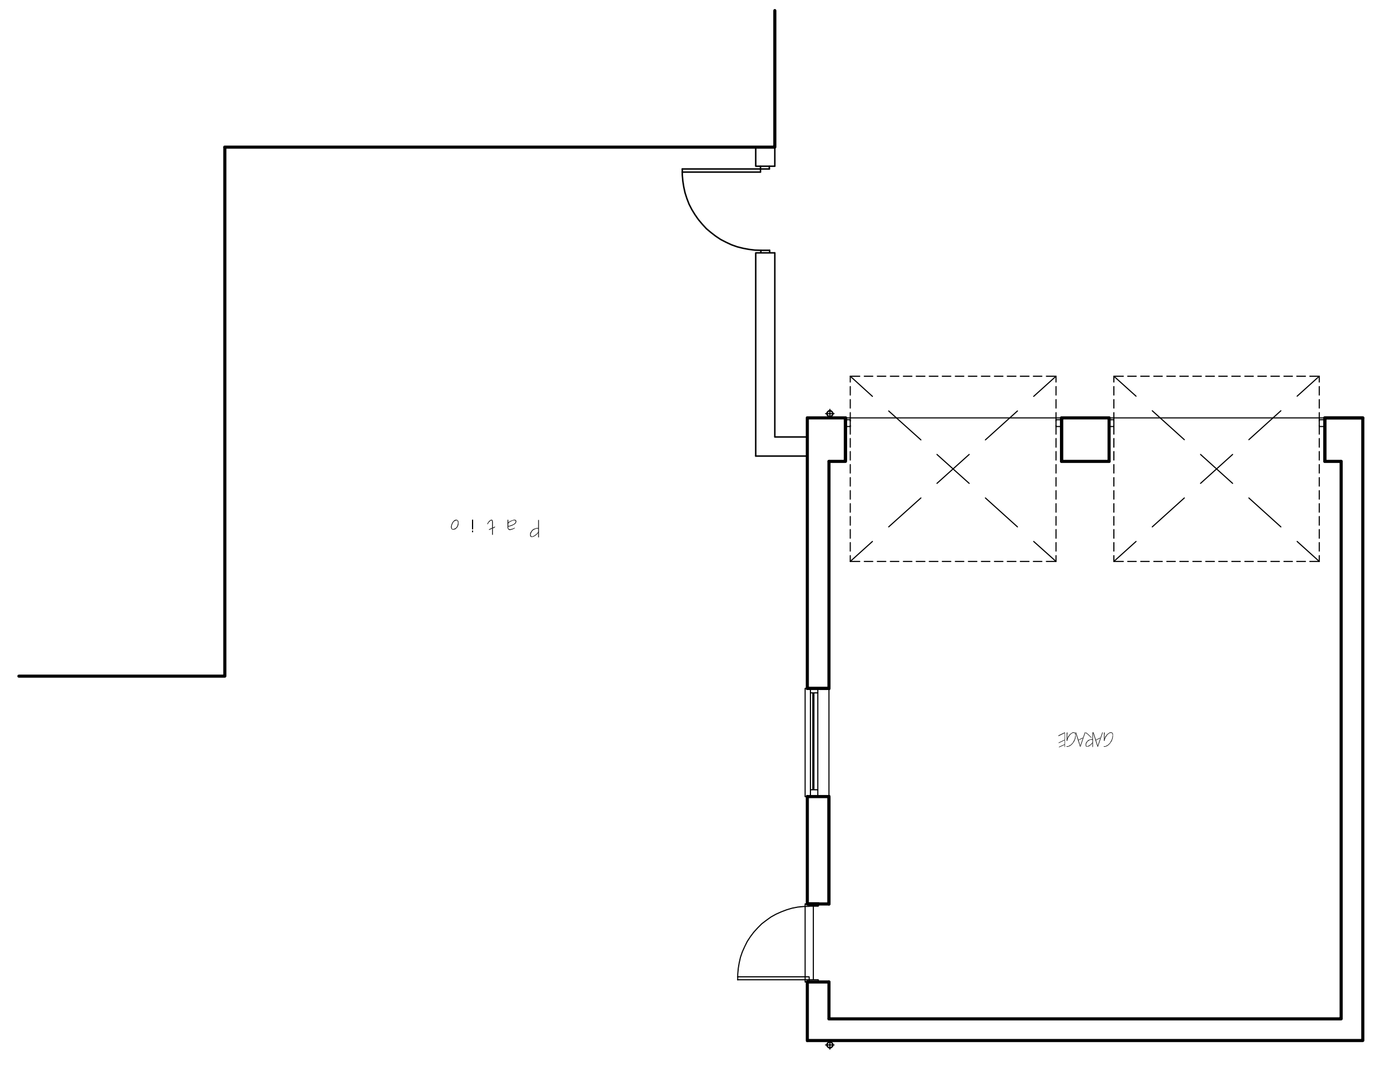


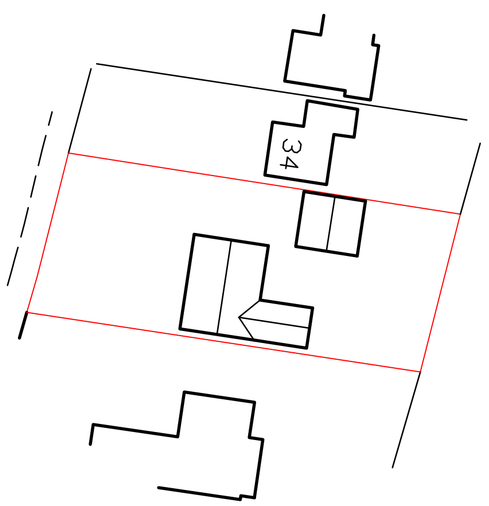

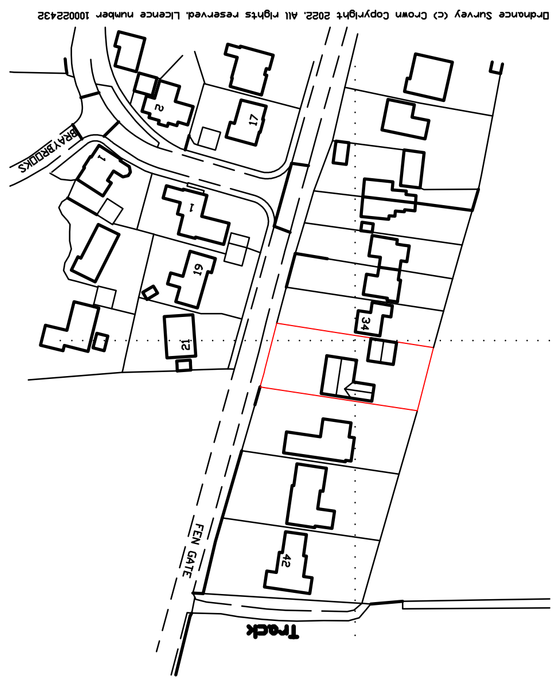

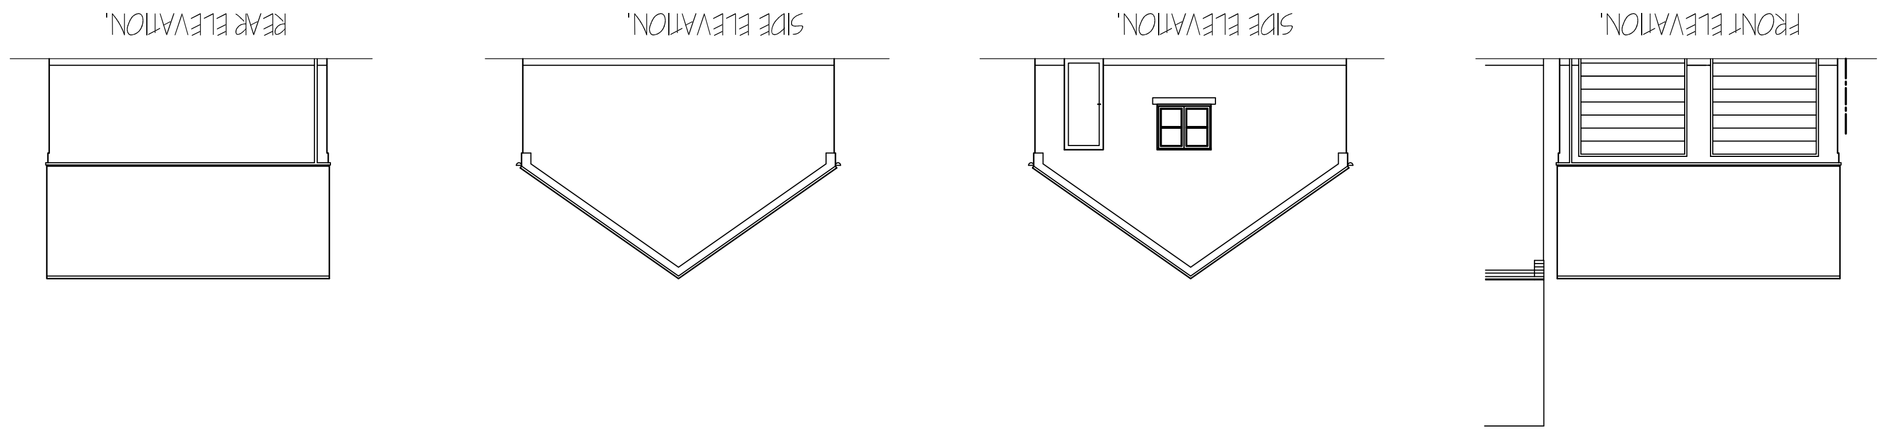

ref:	revision	date

G. R. MERCHANT LTD.
I.ENG AMICE FIWO

ARCHITECTURAL, STRUCTURAL AND LAND DRAINAGE CONSULTANTS

4 Wright Mews
12A Park Road, Holbeach,
Spalding, Lincs. PE12 7EE
Tel: 01406 490800
Fax: 01406 425744
E-Mail: gr.merchant@btconnect.com

Project
GARAGE EXTENSION
36 FEN GATE
MOULTON CHAPEL.
SPALDING. LINCS. PE12 0XL.

Client
MR A. QUANT.

Drawing
EXISTING
FLOOR PLANS & ELEVATIONS.
LOCATION & SITE PLANS

Job Ref.	Drawing No.
5997-22.	01.

Date	Drawn
MARCH 2022.	S.L.D.

Scales
1/ 50. 1/ 100.

DO NOT SCALE FROM THIS DRAWING

This drawing is copyright and must not be altered, copied, photographed or used for any other purpose other than that for which it is issued. The General Contractor is to check all dimensions on site and report any discrepancies to the Architect, or details shown on this drawing including variations are liable upon typical side extensions required to the area. Re-topography can be accepted for economic reasons upon typical side extensions required to the area. Re-topography can be accepted for economic reasons to establish specific site conditions before foundation work is undertaken. This drawing is limited to the design information only and is not to be used for any other purpose. Do not scale from drawing. Figured dimensions on site by G.R. Merchant or any representative thereof, & the client or their appointed agents responsibility to ensure compliance with the Construction Design and Management Regulations an independent Building Control Body for the purpose of obtaining Planning / Building Regulation approval. This drawing must not be used and material etc. in strict accordance with manufacturers instructions and relevant code of practice, material is new unless otherwise stated and all components and materials etc. to be used fitted correctly in accordance to appropriate British standard specifications. Any discrepancies or omissions in the drawings should be brought to the attention of the Architect before any work is put in hand. Dimensions are not to be taken by scaling from the drawing. All dimensions are to be checked on site by the Contractor & Sub-Contractors