


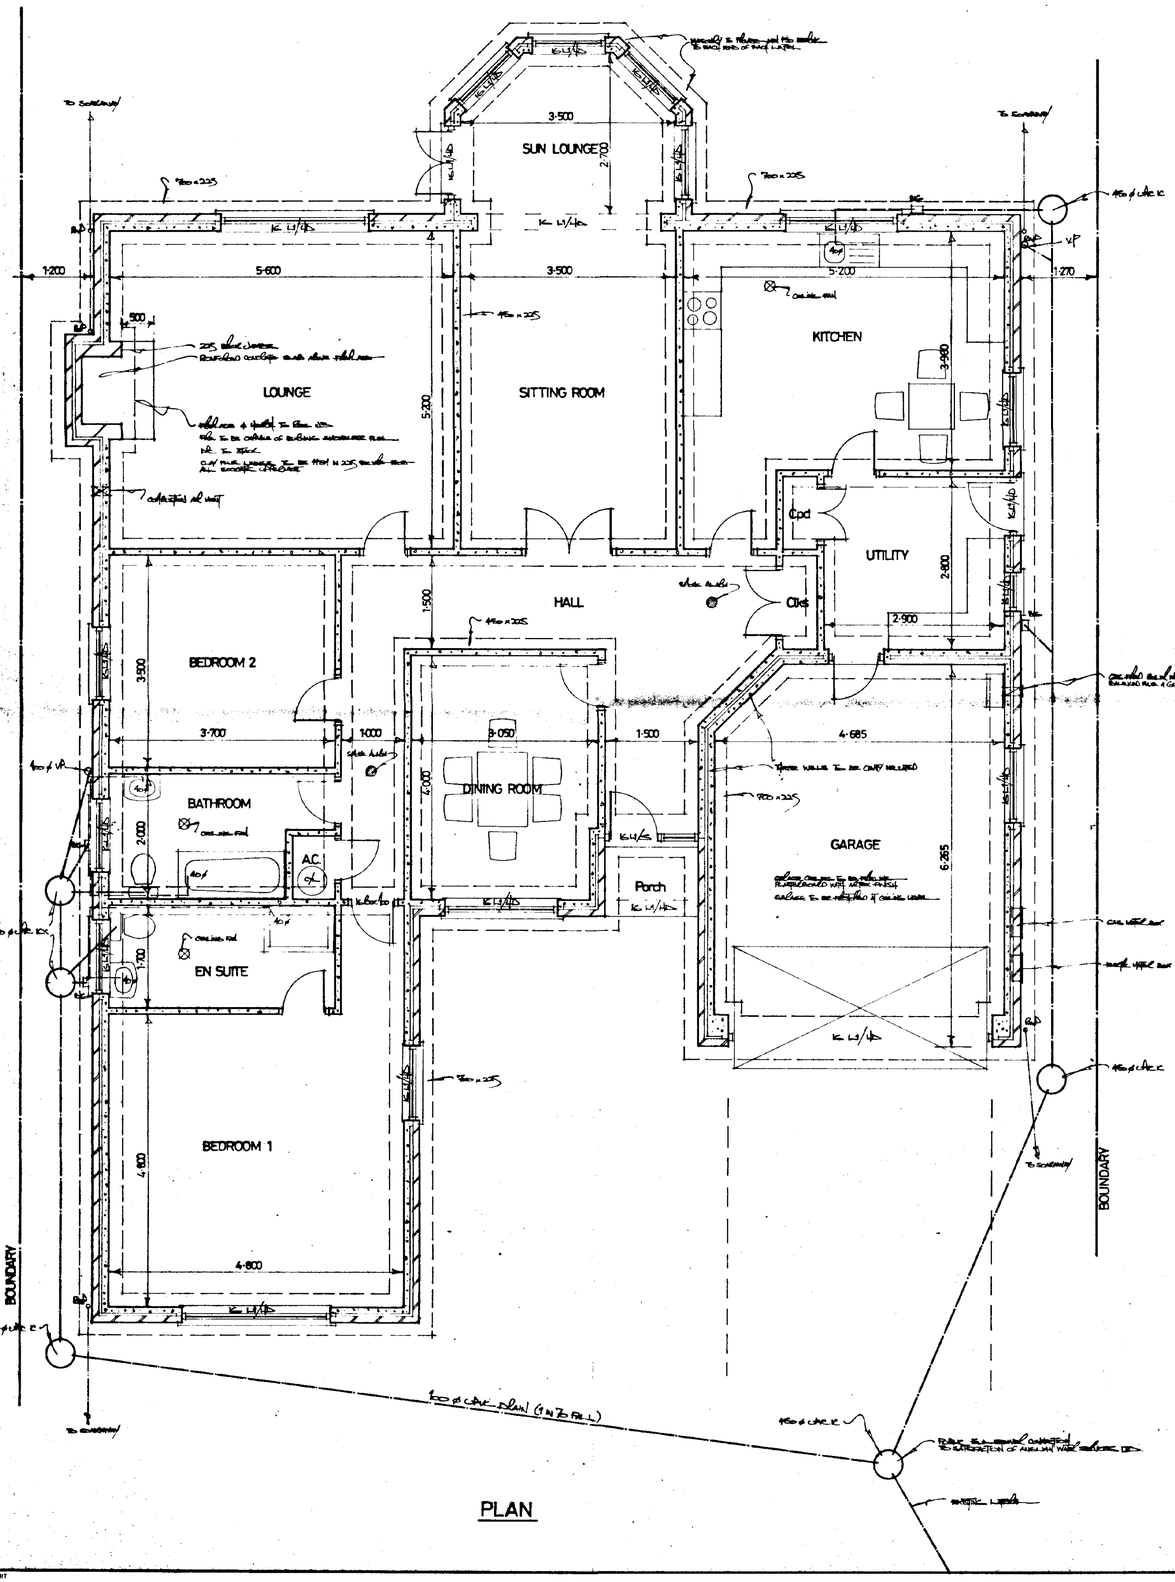


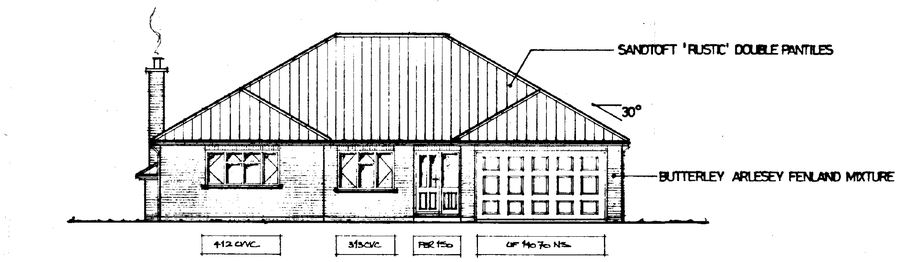


FRONT ELEVATION

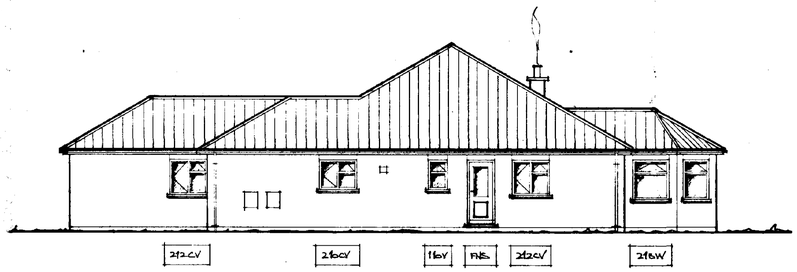


SIDE ELEVATION

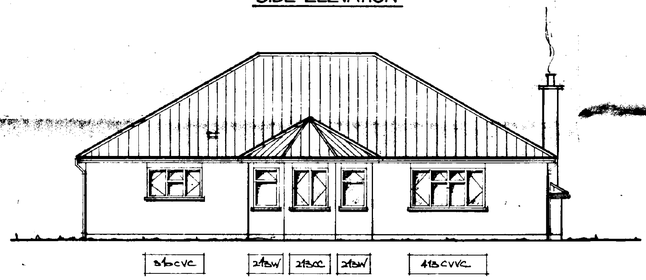

REAR ELEVATION

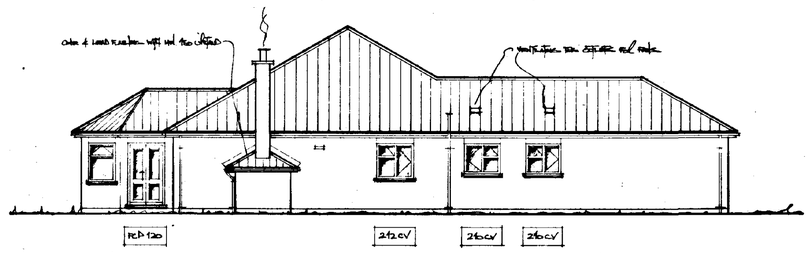

SIDE ELEVATION

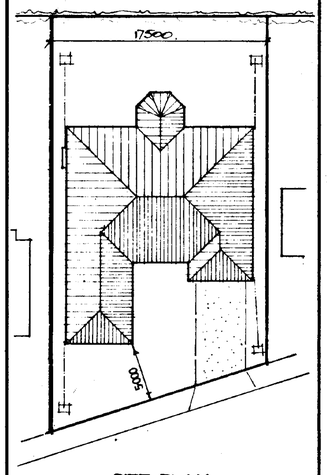

SITE PLAN 1:250

SOUTH HOLLAND D.C.
PLAN DEPT
25 APR 1994
REF. 0399/94

DETERMINED PLAN

G. R. MERCHANT
I.ENG AMICE, FIWO,
ARCHITECTURAL, STRUCTURAL & LAND DRAINAGE CONSULTANT
TEL: HOLBEACH (0406) 490800

PROJECT:
BUNGALOW & GARAGE
PLOT 2
THE SIDINGS
STATION ROAD
MOULTON


CLIENT:
D.G.M. PROPERTIES LTD.
DOZENS BANK
PODE HOLE
SPALDING
LINCS.
(0775) 766351

SCALES: 1:50 & 1:100


DATE: APRIL '94

DRAWING No.: DGM-M 14/1/1.


REVISIONS:

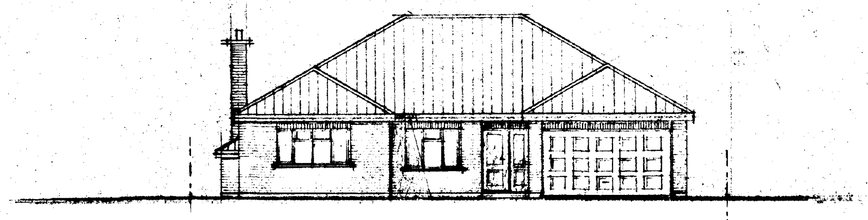

FRONT

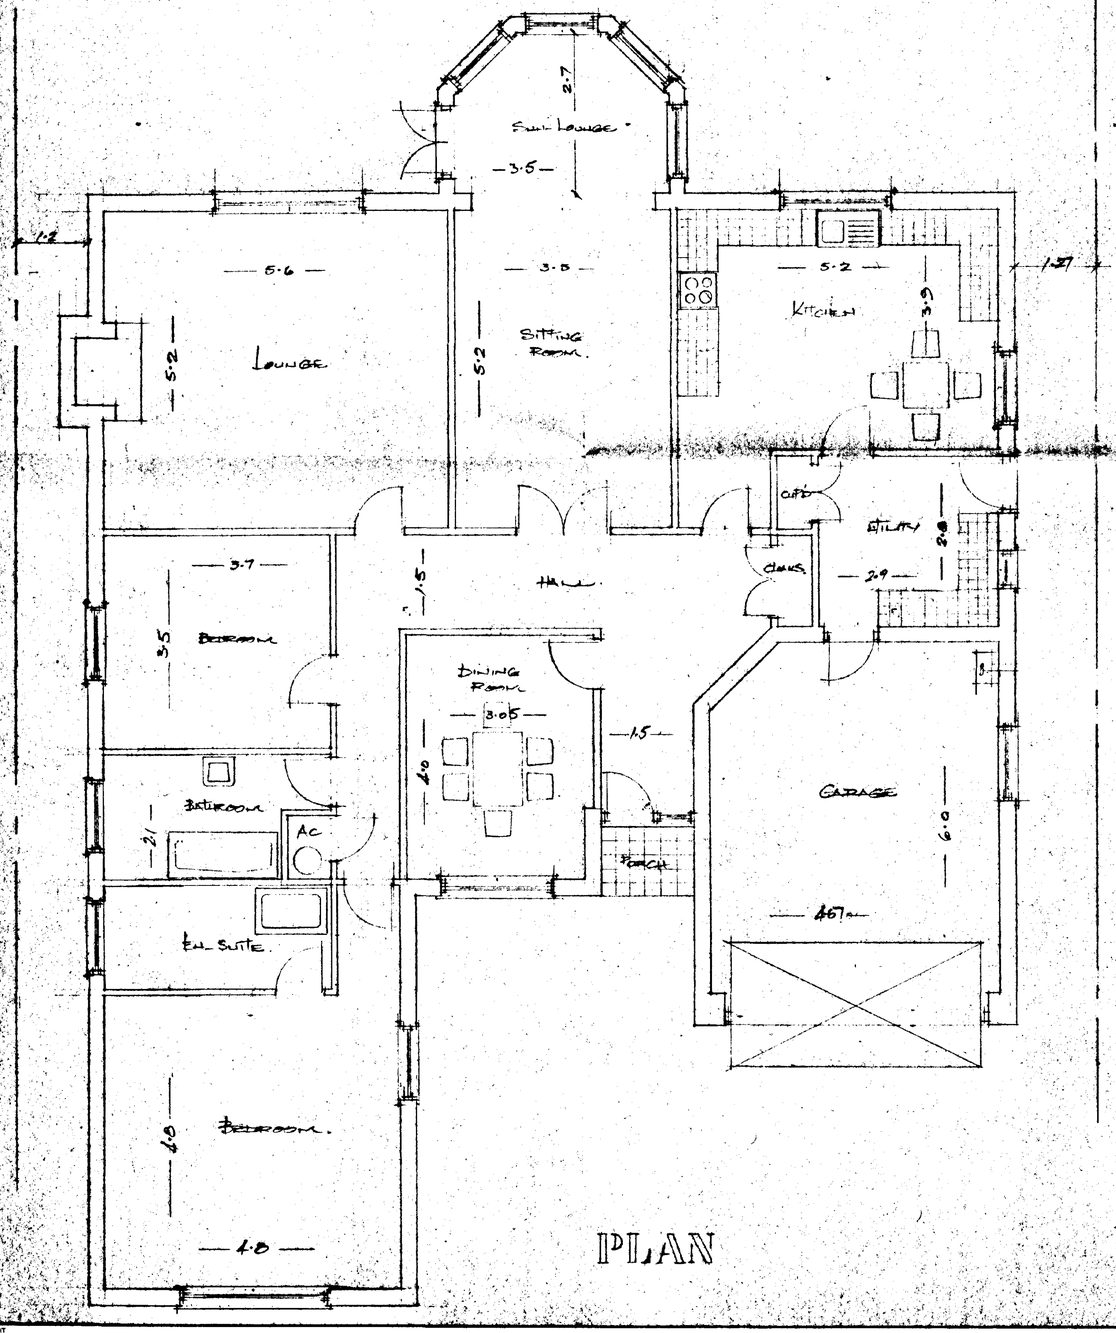

PLAN

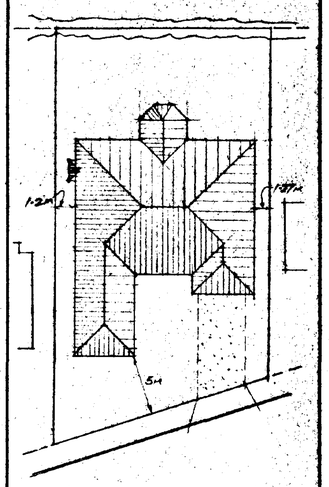

DETERMINED PLAN

13/4/94 DISCUSSION WITH BOB MERCHANT.
REQUIRES SITING OF BUNGALOW — APPLICATION TO FOLLOW.
JF.

Living Rm — CHECK WITH R.T.S.

G. R. MERCHANT
LENG AMICE, FIWO,
ARCHITECTURAL, STRUCTURAL & LAND DRAINAGE CONSULTANT
TEL: HOLBEACH (0406) ~~380383~~ 490800.

PROJECT:
PLOT 2.
THE SIDINGS
MOULTON.

CLIENT:
DGH PROPERTIES LTD.


SCALES: 1/50 & 1/100.

DATE:

DRAWING No.:

REVISIONS:

SUMMIT
1088 2937

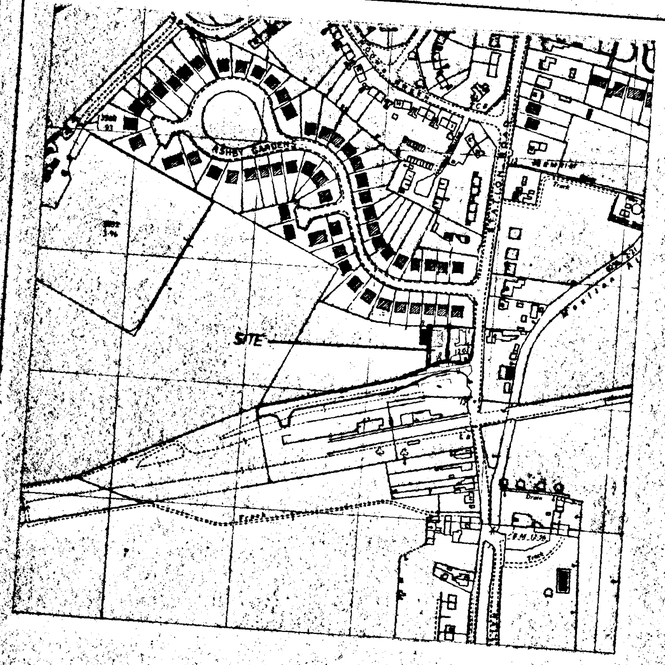


SITE PLAN Scale 1:2500

SITE LAYOUT Scale 1:500


VISIBILITY SPLAYS
X - 2.4
Y - 60


THE SPECIFICATION IN ALL RESPECTS SHALL BE TO THE COUNCILS LAYOUT, GRADES AND SPECIFICATION FOR DEVELOPMENT ROADS, OCTOBER 1981
NEW ROAD CHANGES TO COMPLY WITH THE PUBLICATION 'CHANGES FOR NORTHANTS' THIRD EDITION

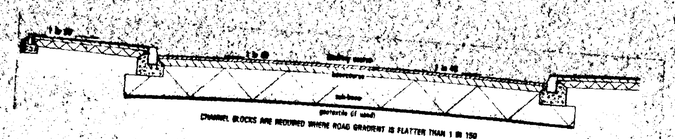

CHANNEL BLOCKS ARE REQUIRED WHERE ROAD GRADIENT IS FLATTER THAN 1 IN 150

BRF. CLAUSE 1.8m TYPICAL CROSS SECTION (TRADITIONAL MATERIALS)

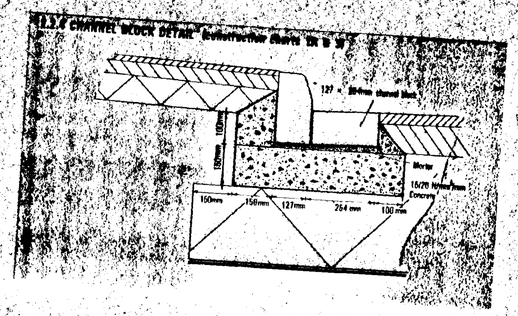

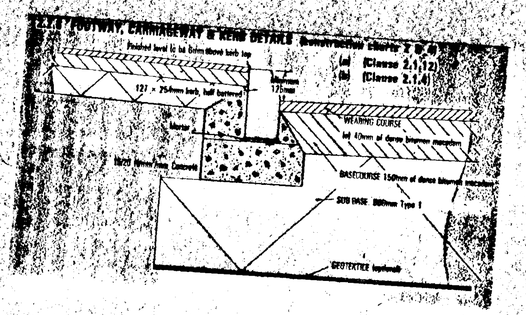



DETERMINED PLAN

SOUTH KESTEVEN D.C.
PLANNING DEPARTMENT
25 APR 1994
REF. 0399/91

T 22.4.94 RE-APPLICATION - PLOT 2 - APPROVED
H 15.11.93 RESERVED MATTERS - PLOT 2
G 12.8.93 RESERVED MATTERS - PLOT 1
F 30.7.93 RESERVED MATTERS - PLOT 5
E 14.6.93 RESERVED MATTERS - PLOT 6
D 31.3.93 EXISTING ROADS & WATER MAINS SHOWN
C 21.12.92 AMENDED GULLY POSITIONS
B 21.9.92 TREE PLANTING PLOT 4, CLIENTS REQUIREMENTS
A 20.8.92 - 3 RESERVATIONS APPLICATION - PLOT 4.


G. R. MERCHANT
I.ENG AMICE, FIOW,
ARCHITECTURAL, STRUCTURAL & LAND DRAINAGE CONSULTANT
TEL: HOLBEACH (0406) [illegible] 490800


PROJECT:
RESIDENTIAL DEVELOPMENT
STATION ROAD
MOULTON,
NR SPALDING, LINCS


CLIENT:
D.G.M. DEVELOPMENTS LTD
DOZELLS BARN,
POPE HOLE,
SPALDING,
LINCOLNSHIRE.


SCALES: AS SHOWN
DATE: APR 1992


DRAWING No.

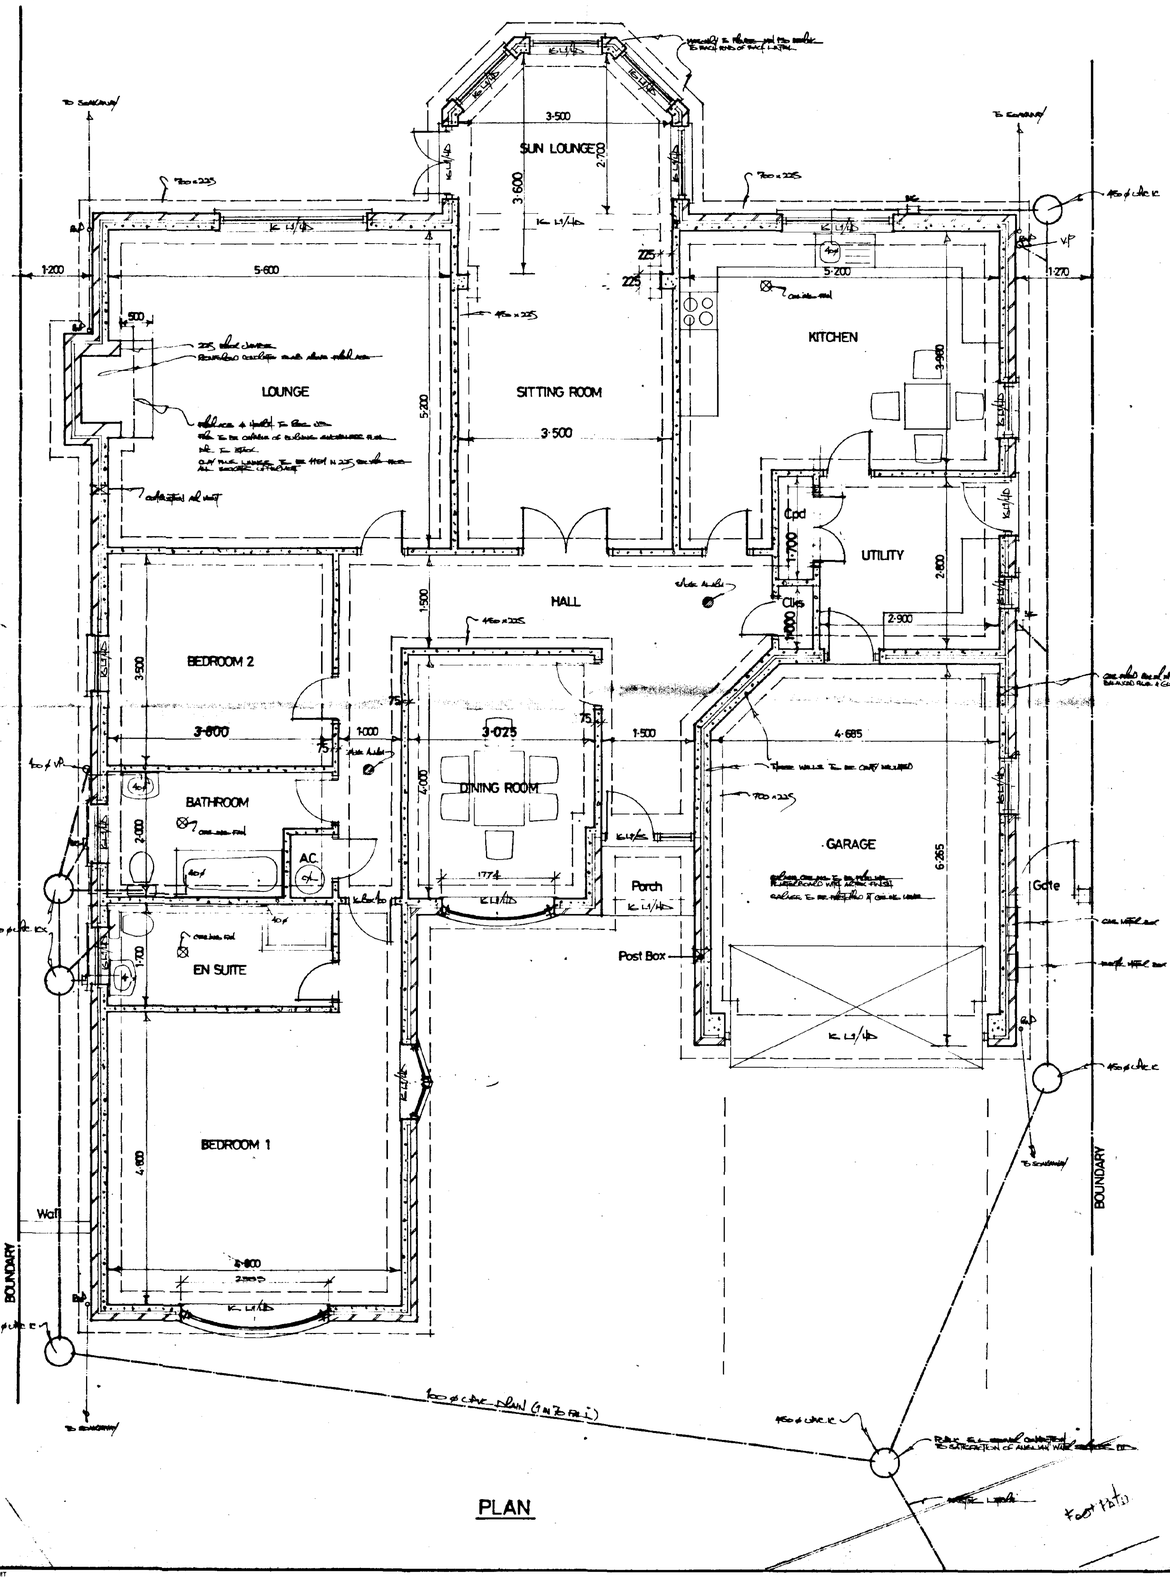


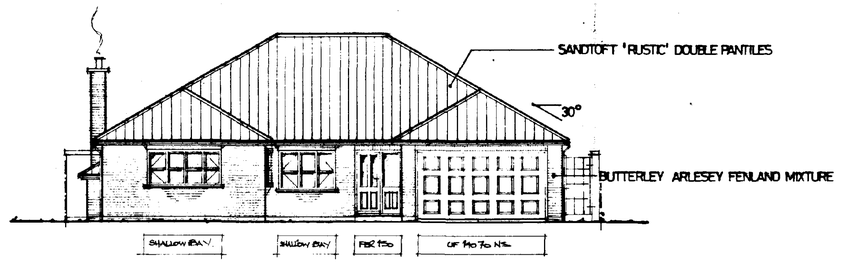

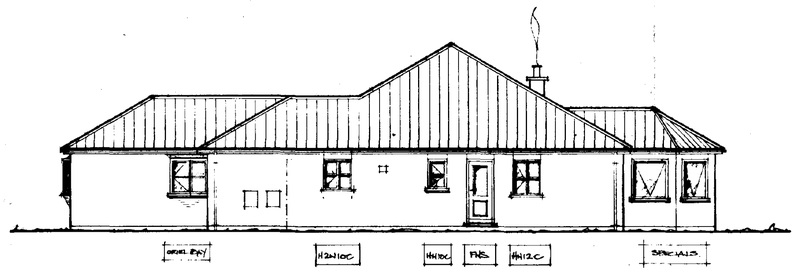

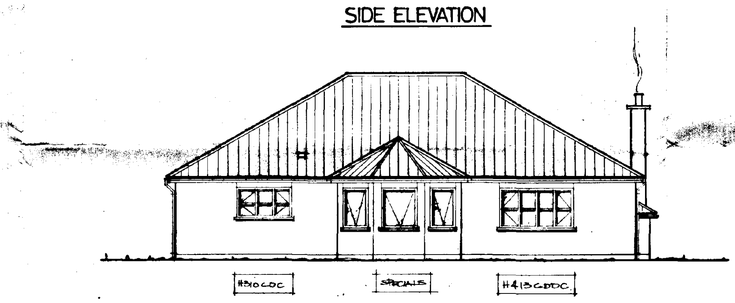

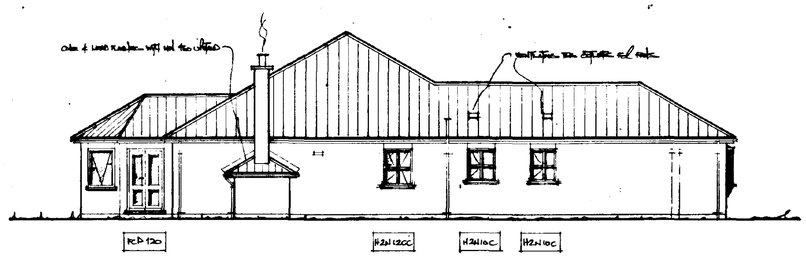

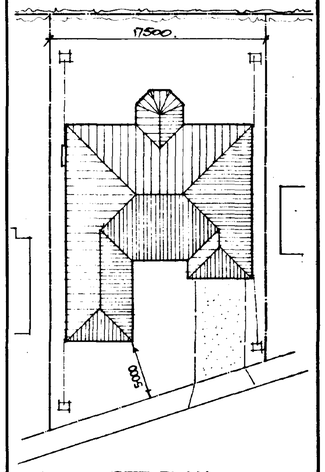

AMENDED PLAN
Ref. A1

SOUTH HOLLAND D.C.
PLAN DEPT.
01 JUL 1994
REF. 0395/94

A. 27.6.94. CHANGE WINDOW STYLES.

G. R. MERCHANT
LENG AMICE, FIWO,
ARCHITECTURAL, STRUCTURAL
& LAND DRAINAGE CONSULTANT
TEL: HOLBEACH (0406) 490800

PROJECT:
BUNGALOW & GARAGE
PLOT 2
THE SIDINGS
STATION ROAD
MOULTON

CLIENT:
D.G.M. PROPERTIES LTD.
DOZENS BANK
PODE HOLE
SPALDING
LINCS.
(0775) 766351

SCALES: 1:50 & 1:100

DATE: APRIL '94

DRAWING No.: DGM-M 14/1/1A

REVISIONS:
A.