


Do not scale directly from this drawing. All discrepancies are to be brought to the attention of the Practice.
The copyright to this drawing is owned by Trevor A Clay RIBA Ltd.

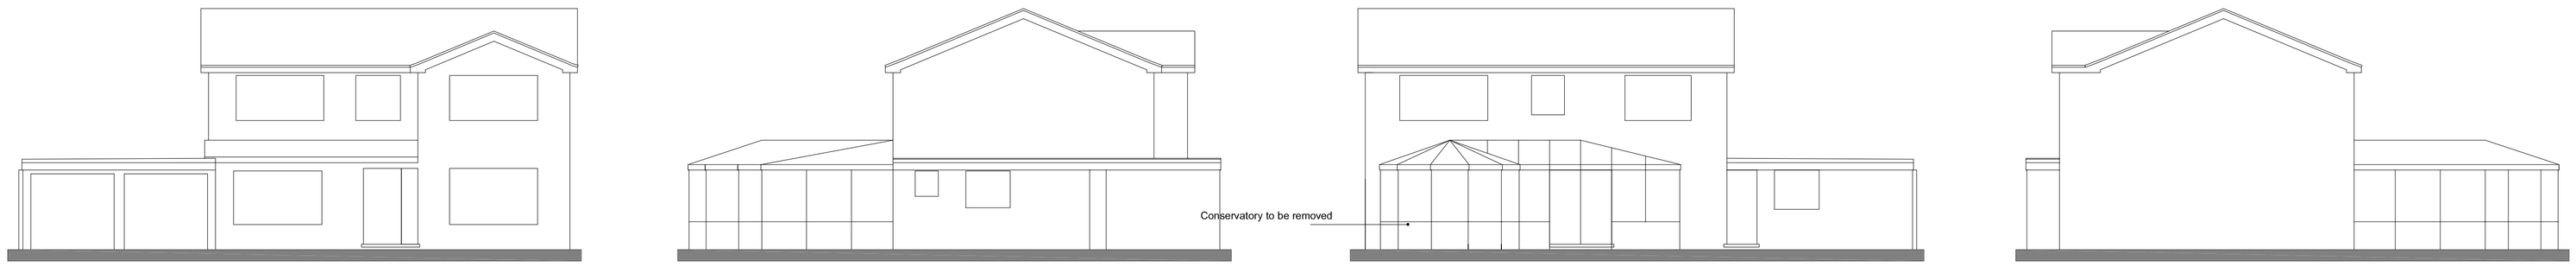


EXISTING ELEVATIONS

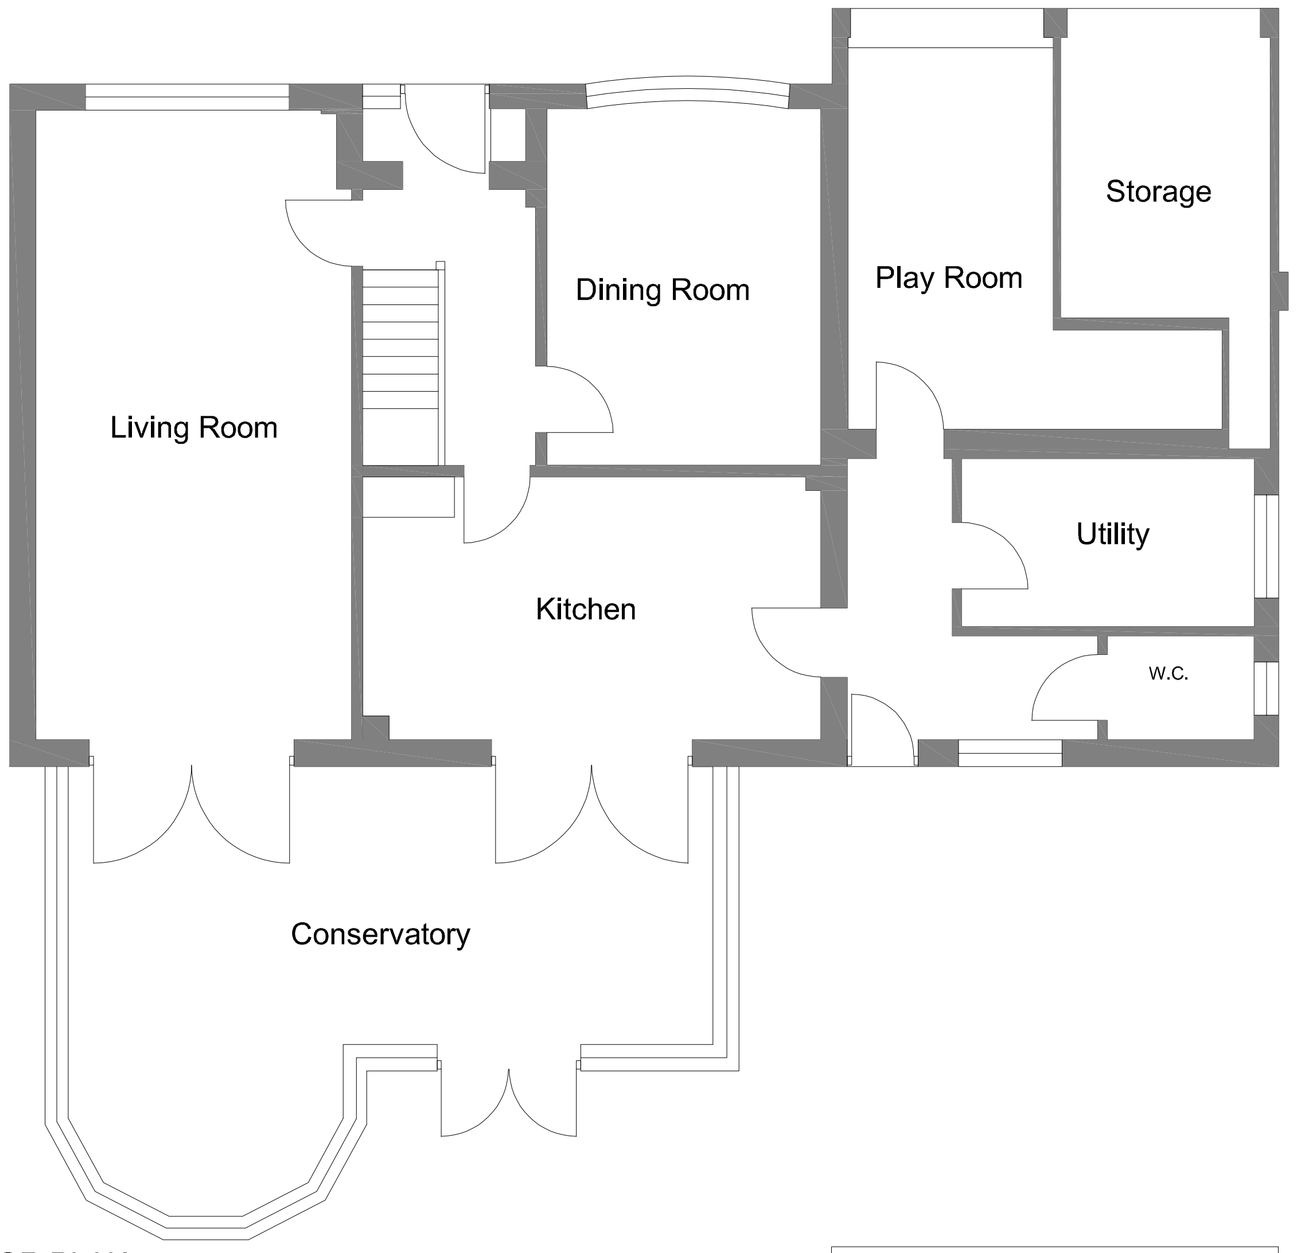


EXISTING GROUND FLOOR PLAN

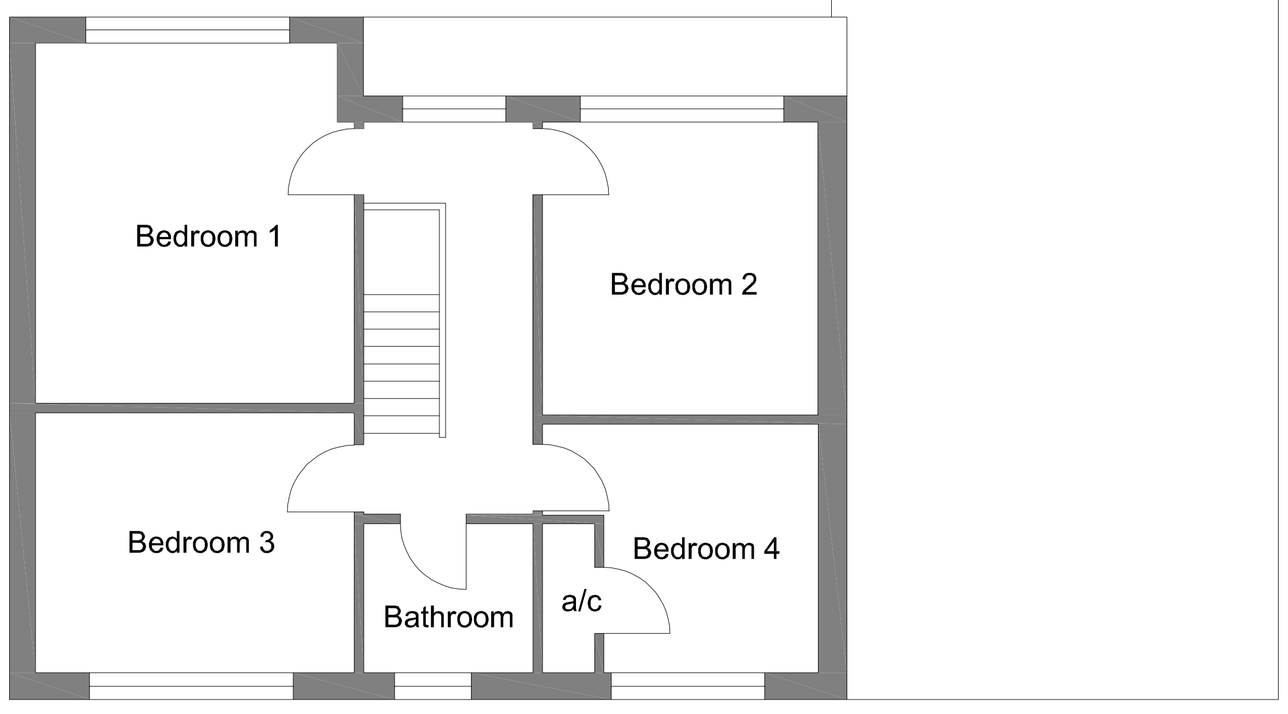

EXISTING FIRST FLOOR PLAN

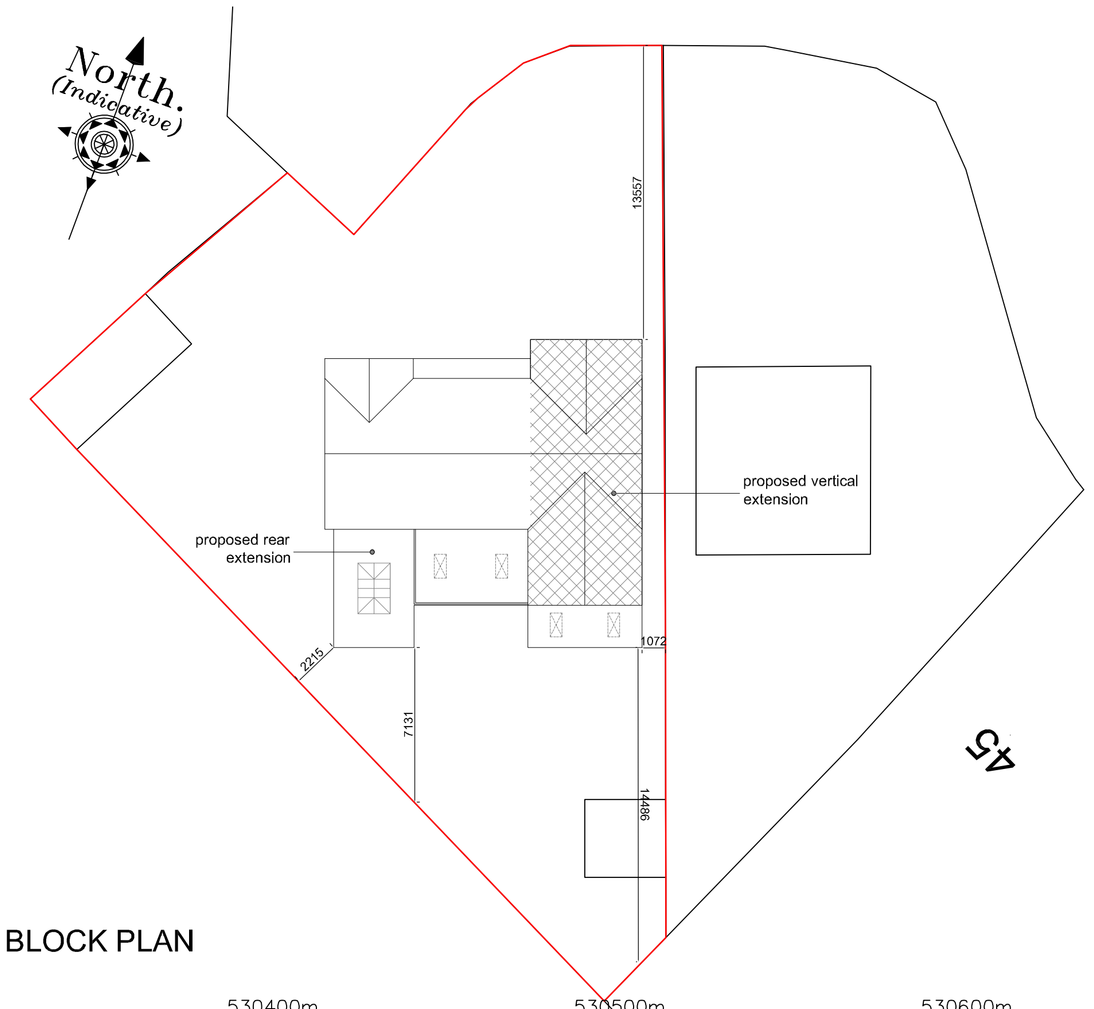

PROPOSED BLOCK PLAN

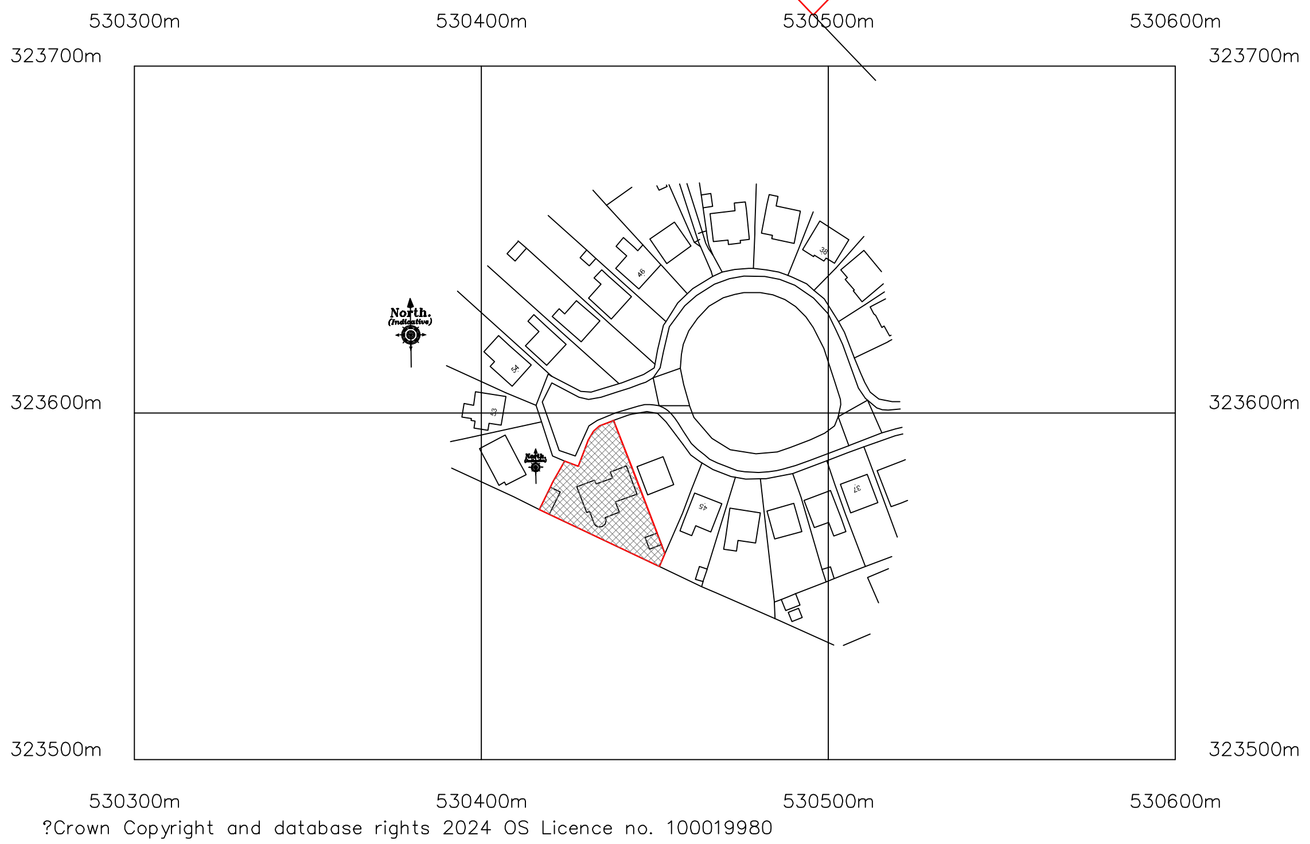

?Crown Copyright and database rights 2024 OS Licence no. 100019980

LOCATION PLAN

Revision	Date	Drawn	Description

Client Mr Jason Howling

Project Proposed extension and alteration to 49 Ashby Gardens Moulton

Drawing Planning (Existing, Block & Location Plans)

Scale 1:50, 1:100, 1:200 & 1:1250 @ A1 Drawn AWM Checked TAC Date 02/07/2024

Drawing No. 24/658/PA/003

Trevor A Clay RIBA Ltd, 14 Old Fendike Road, Weston Hills, Spalding, Lincs. PE126DD
01406 380027 07778 597975 trevor@tacarchitects.co.uk www.tacarchitects.co.uk