Do not scale directly from this drawing. All discrepancies are to be brought to the attention of the Practice.
The copyright to this drawing is owned by Trevor A Clay RIBA Ltd.






PROPOSED ELEVATIONS



PROPOSED GROUND FLOOR PLAN

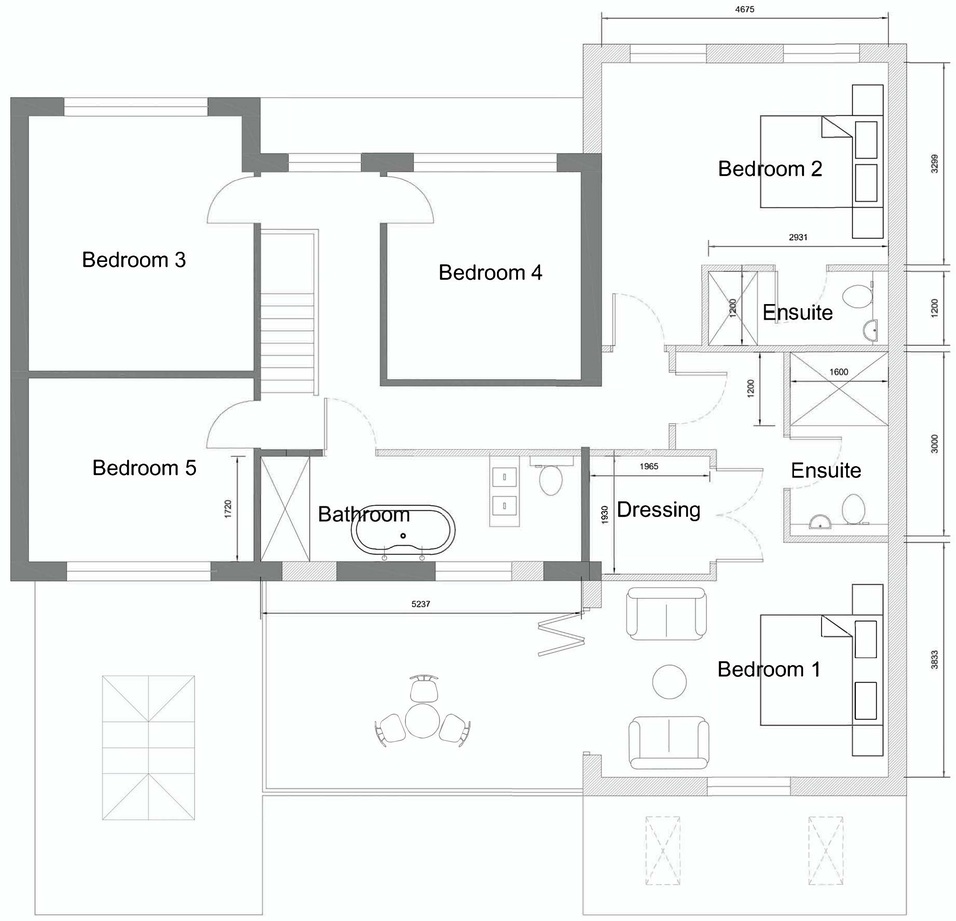

PROPOSED FIRST FLOOR PLAN

A	23/04/25	AWM	Amendment to design
Revision	Date	Drawn	Description

Client Mr Jason Howling

Project Proposed extension and alteration to 49 Ashby Gardens Moulton

Drawing Planning (Proposed Plans)

Scale 1:50, 1:100, @ A1 Drawn AWM Checked TAC Date 02/07/2024

Drawing No. 24/658/PA/002A

Trevor A Clay RIBA Ltd, 14 Old Fendike Road, Weston Hills, Spalding, Lincs. PE126DD
01406 380027 07778 597975 trevor@tacarchitects.co.uk www.tacarchitects.co.uk