

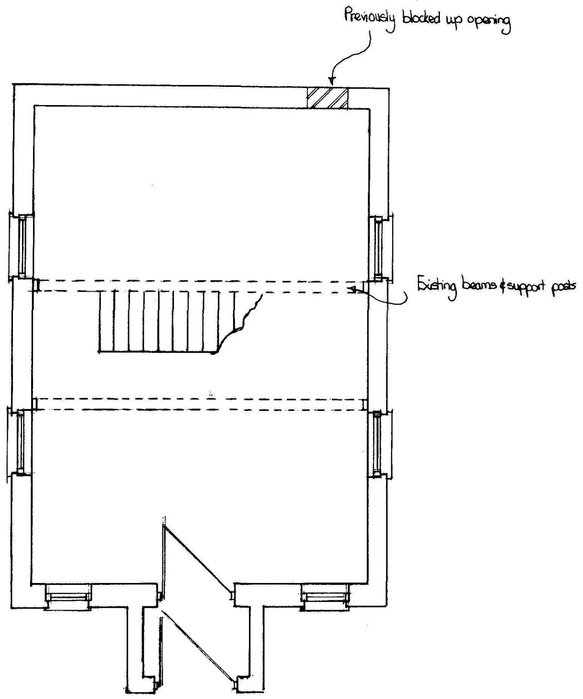



GROUND FLOOR PLAN

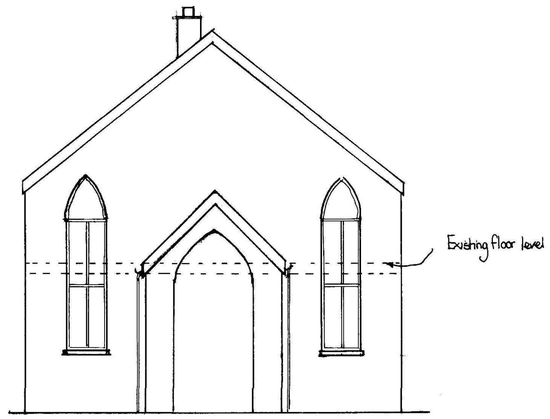


NORTH WEST ELEVATION

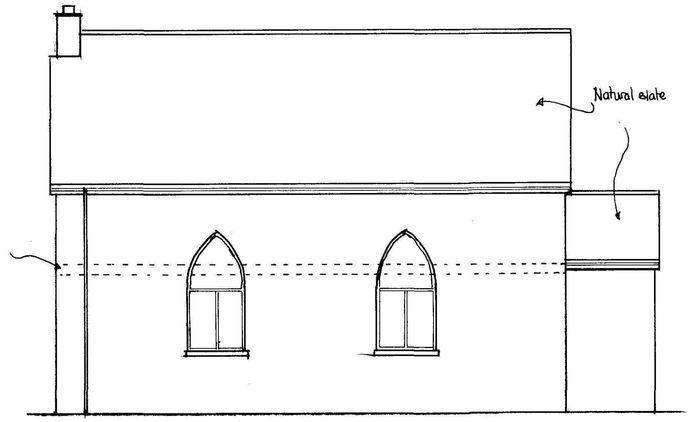


NORTH EAST ELEVATION

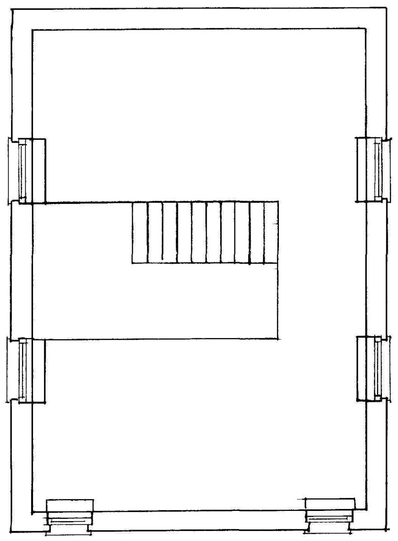

FIRST FLOOR PLAN

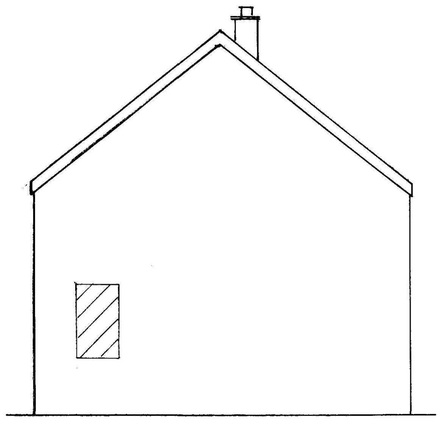

SOUTH EAST ELEVATION

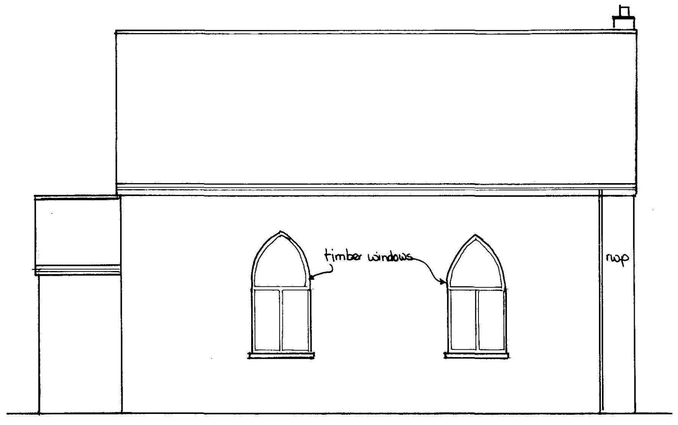

SOUTH WEST ELEVATION

SHDC
Planning & Development
03 JAN 2011
Ref: 3417-11

NOTES:
All dimensions must be checked on site and not scaled from this drawing.

A		
	Date	Revisions

© copyright

AGENT
MARK DAVIS MRICS
45 SYDNEY STREET
BOSTON PE21 8NZ
mobile 07543 326592

Client
MR A SHARP

Job Title
CONVERSION OF CHAPEL TO DWELLING
RED COW DROVE
MOULTON MARSH
SPALDING PE12 6LW

Drawing Title
EXISTING PLANS & ELEVATIONS

Scale 1:50

Date JAN 2011 | Drawn by MDavis

Drg No. AS 801 | Rev.

A PRODUCT OF THE UNO RANGE ARCHITECT CAT. No 7311

594 x 841mm A1