

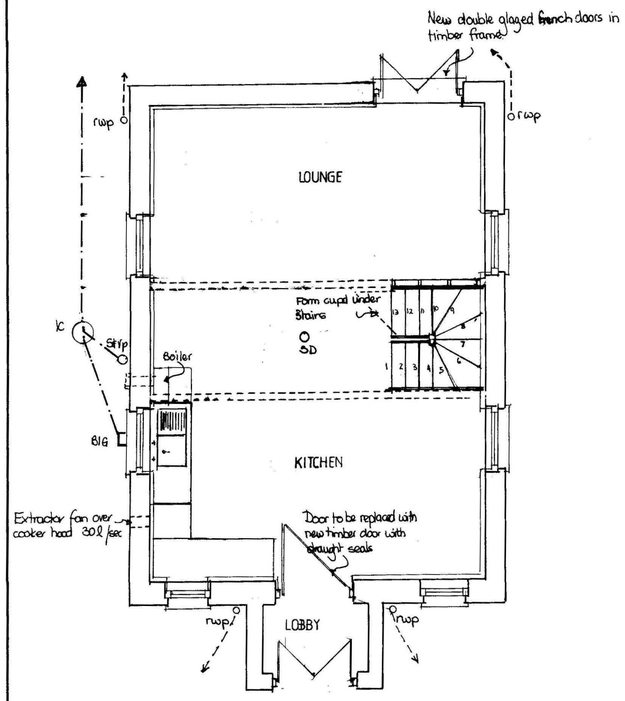



PROPOSED GROUND FLOOR PLAN

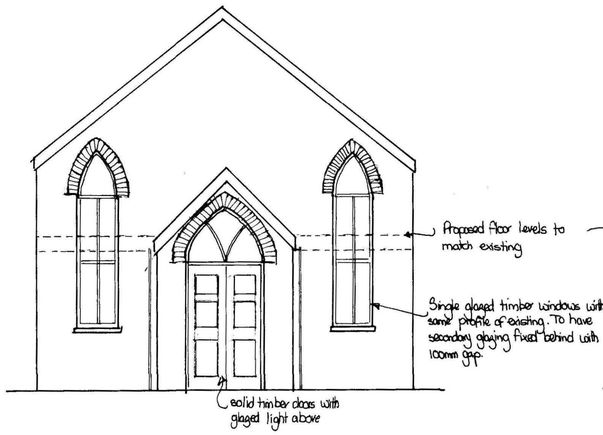


PROPOSED NORTH WEST ELEVATION

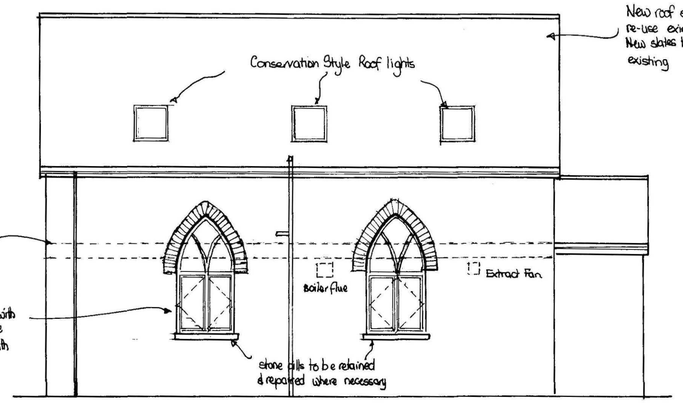


PROPOSED NORTH EAST ELEVATION

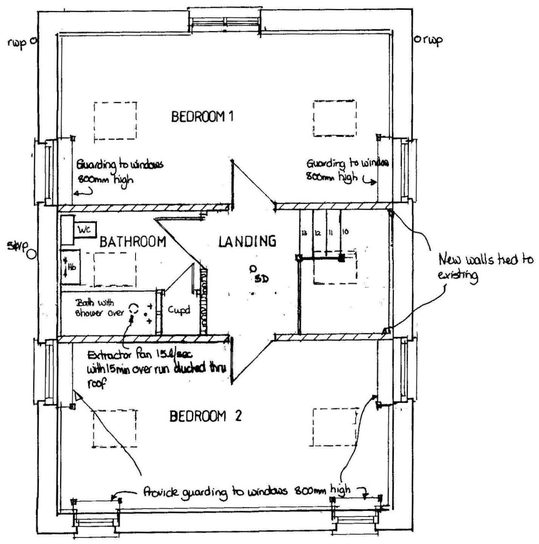

PROPOSED FIRST FLOOR PLAN

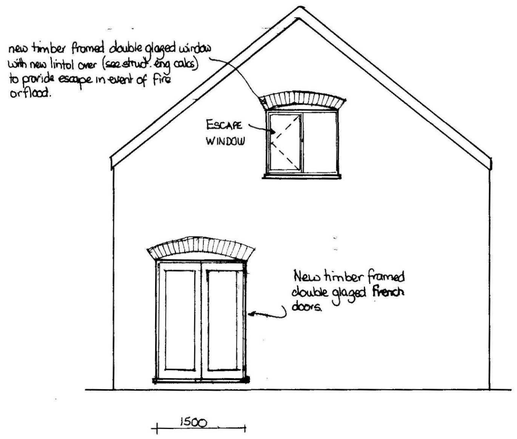

PROPOSED SOUTH EAST ELEVATION

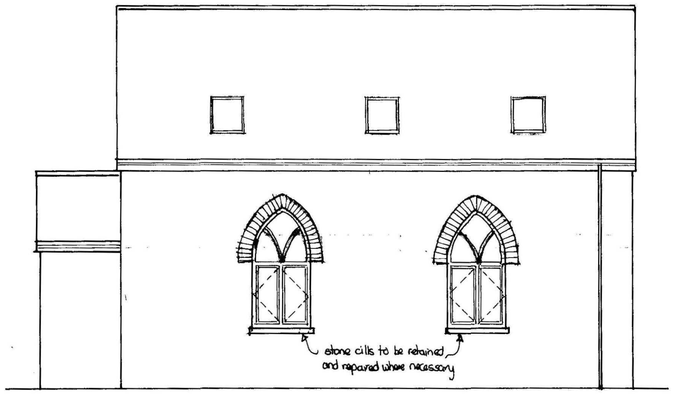

PROPOSED SOUTH WEST ELEVATION

SHDC
Planning & Development
03 JUN 2011
Ref: 0417-11

NOTES:
All dimensions must be checked on site and not scaled from this drawing.

See Structural Engineers details and calculations for details of new roof, floor and lateral restraint.

B	10/5/2011	B.Regs added. Planning amendments.
A	25/2/2011	Patio door width amended
	Date	Revisions

© copyright

AGENT
MARK DAVIS
45 SYDNEY STREET
BOSTON PE21 8NZ
mobile 07543 326592

Client
MR A SHARP

Job Title
CONVERSION OF CHAPEL TO DWELLING
RED COW DROVE
MOULTON MARSH
SPALDING PE12 6LW

Drawing Title
PROPOSED PLANS & ELEVATIONS

Scale 1:50

Date JAN 2011

Drawn by MD Davis

Drg No. AS 002

Rev. B

A PRODUCT OF THE UNO RANGE ARCHITECT CAT. No 7311

594 x 841mm A1