
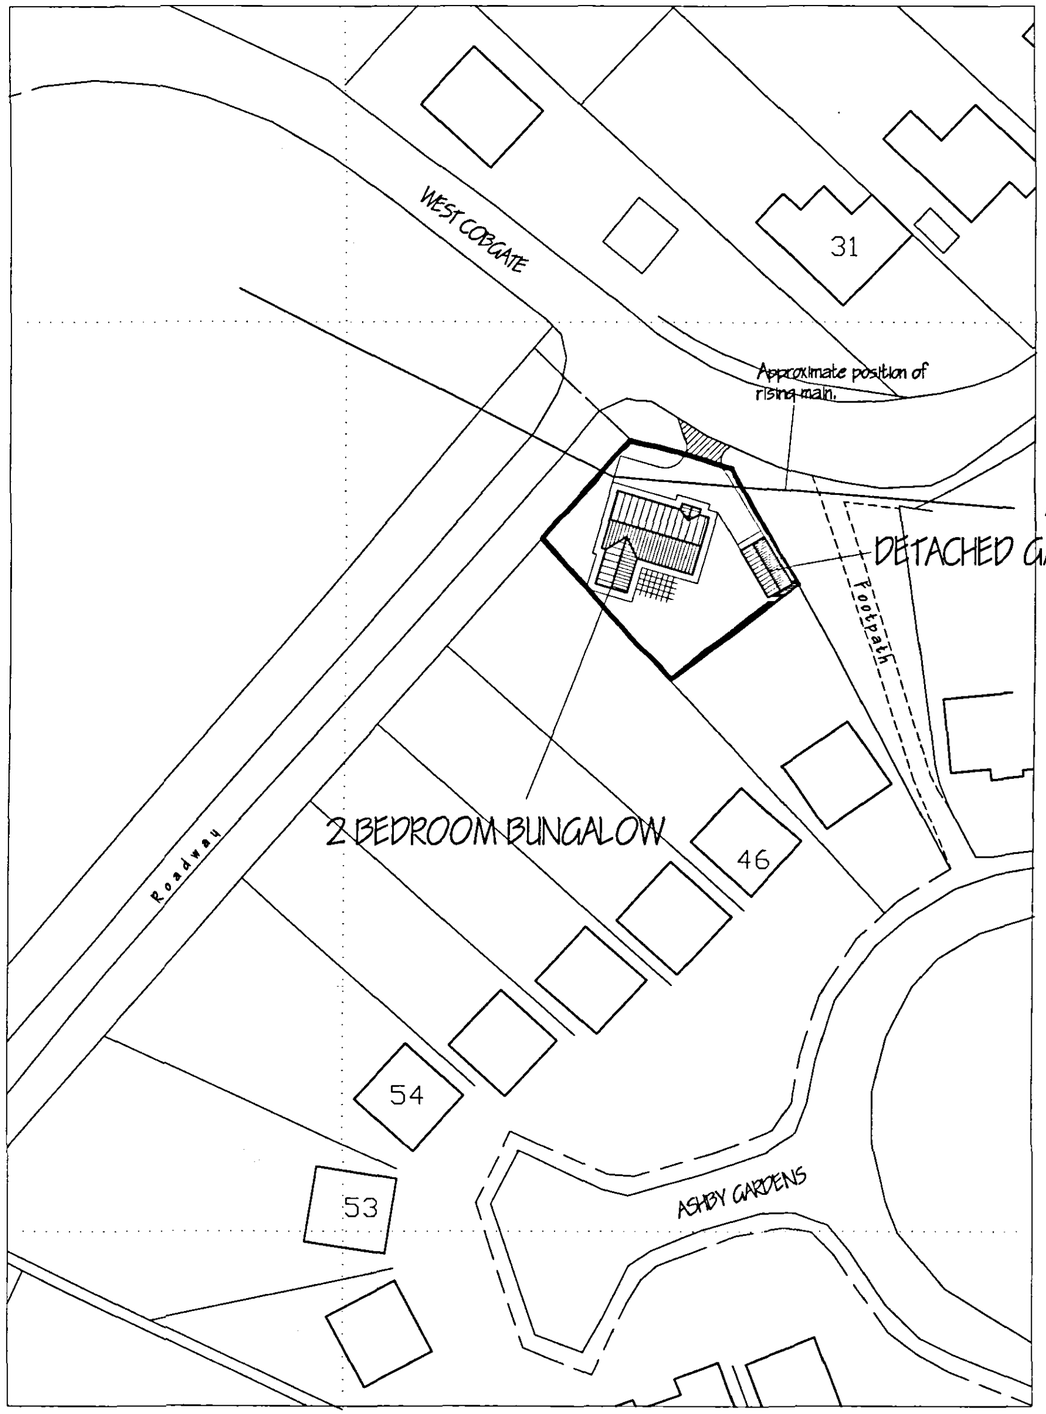


SITE PLAN.
1/500.

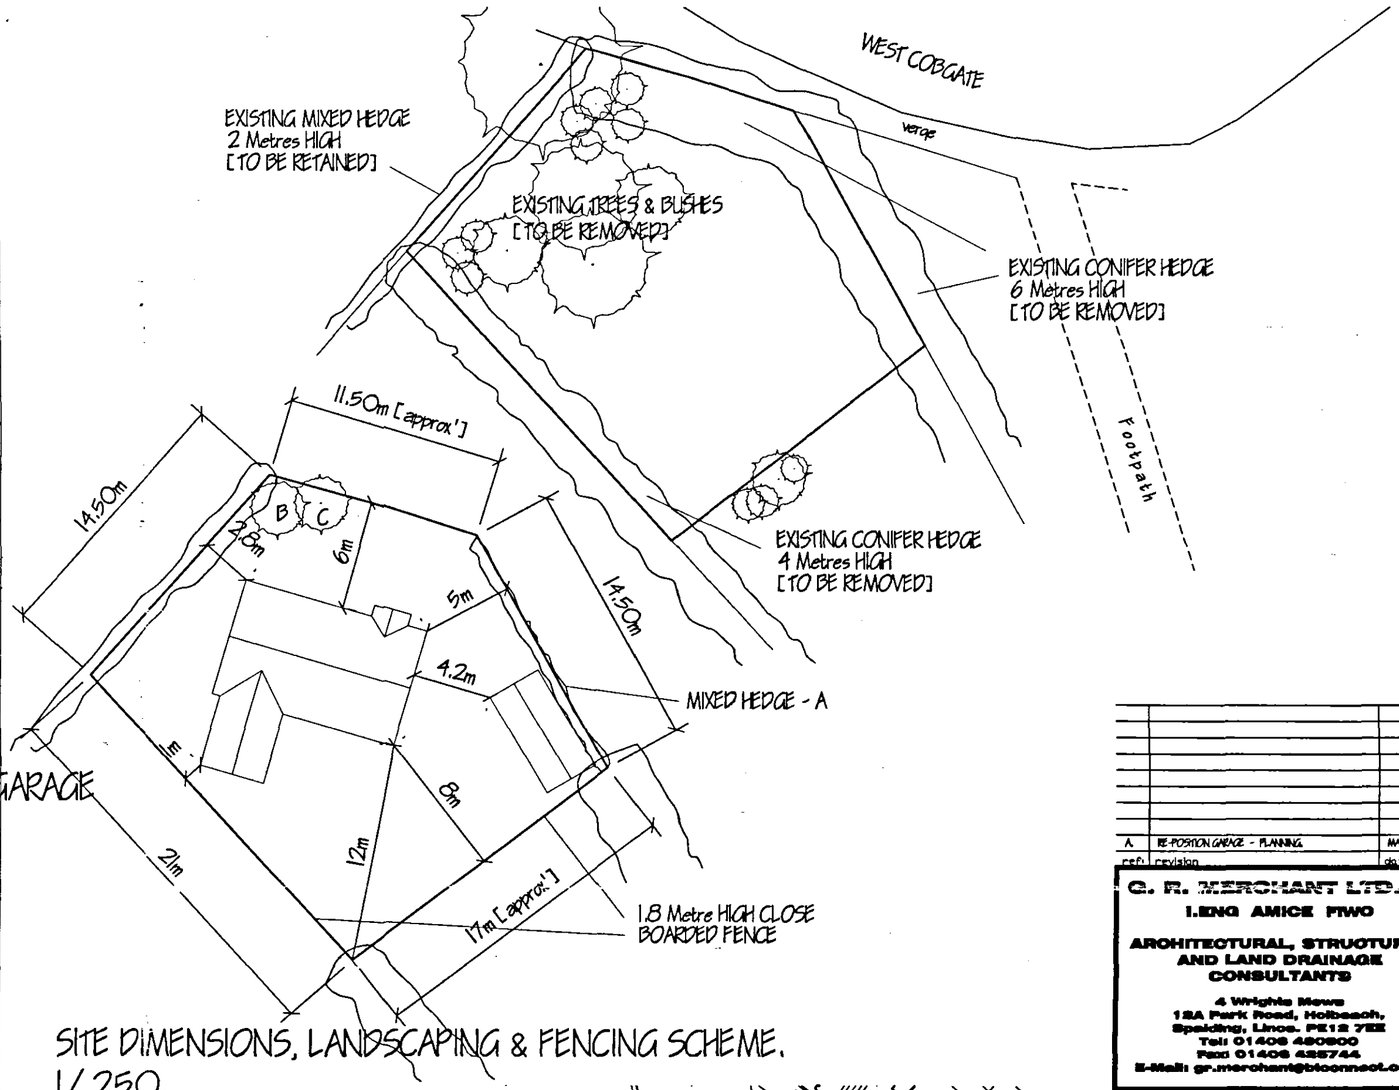


SITE DIMENSIONS, LANDSCAPING & FENCING SCHEME.
1/250.

LANDSCAPING & TREE PLANTING SCHEME.

A - MIXED HEDGE
(a) Hawthorn (Crataegus Monogyna)
(b) Beech (Fagus Sylvatica)
(c) Blackthorn (Prunus Spinosa)
(d) Buckthorn (Rhamnus Cathartica)

B - SILVER BIRCH - Feathered
C - HAWTHORN - Feathered

All planting to be in accordance with BS 4428:1989 and amendment No. 1 (1991)
All trees to be planted with minimum 0.6m plastic mulch mat and to be staked, tied and tubed.
1/3 to ½ bag of peat free tree and shrub planting compost to be incorporated into backfill for each tree hole.

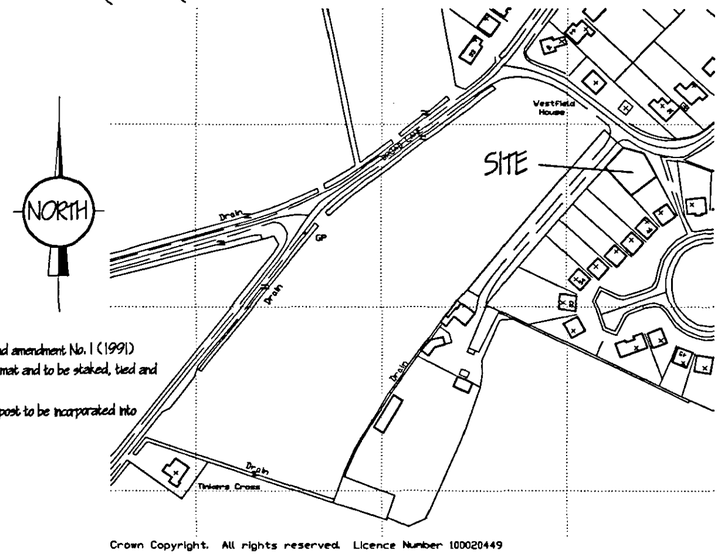

Crown Copyright. All rights reserved. Licence Number 100020449

LOCATION PLAN.
1/2500.

A.	RE-POSITION GARAGE - PLANNING.	MARCH '07.
ref:	revision	date

C. R. MERCHANT LTD.
I.ENG AMICE FTWO
ARCHITECTURAL, STRUCTURAL AND LAND DRAINAGE CONSULTANTS
4 Wrights Mews
18A Park Road, Holbeach,
Spalding, Lincs. PE12 7EE
Tel: 01406 420800
Fax: 01406 425744
E-Mail: gr.merchant@btconnect.com

Project
TWO BEDROOM BUNGALOW & GARAGE.
OFF WEST COBGATE.
MOULTON.
SPALDING. LINC'S.

Client
CASTLEBUILD SCAFFOLDING LTD.

Drawing
LOCATION & SITE PLANS.

Job Ref.	Drawing No.
1477-06.	08A.
Date	Drawn
FEB '07..	GRM.

Scales
AS INDICATED.

DO NOT SCALE FROM THIS DRAWING
This drawing is copyright and may not be altered, traced, photographed or used for any other purpose other than that for which it is issued. The General Contractor is to check all dimensions on site and report any discrepancies to the Architect. All details shown on this drawing including foundations are based upon typical site conditions related to the area. No responsibility can be accepted for abnormal conditions which may be discovered during construction unless reported to the Architect on that design commencement may be considered. Site soil surveys are recommended in respect of foundations for excavation specific site conditions before construction work is commenced. This drawing is limited in the amount of information contained and does not purport to contain a full specification of the works. It is solely for the purpose of obtaining Planning / Building Regulation approval. This drawing must not be used as a contract document alone. The works will not be supervised or inspected on site by G.R. Merchant or any representative thereof. It is the client or their appointed agents responsibility to control workmanship, substitution of materials, adherence to specification, up-dates to contract info. All materials to be new unless otherwise stated and all components and materials are to be used fitted and installed etc. in strict accordance with manufacturers instruction and relevant code of practice. Materials shall conform to appropriate British standard specification or BBA certificate or European code equivalent. The Engineer / Client shall ensure that the selected contractor is conversant with and adopts all measures necessary to achieve compliance with Health and Safety legislation for