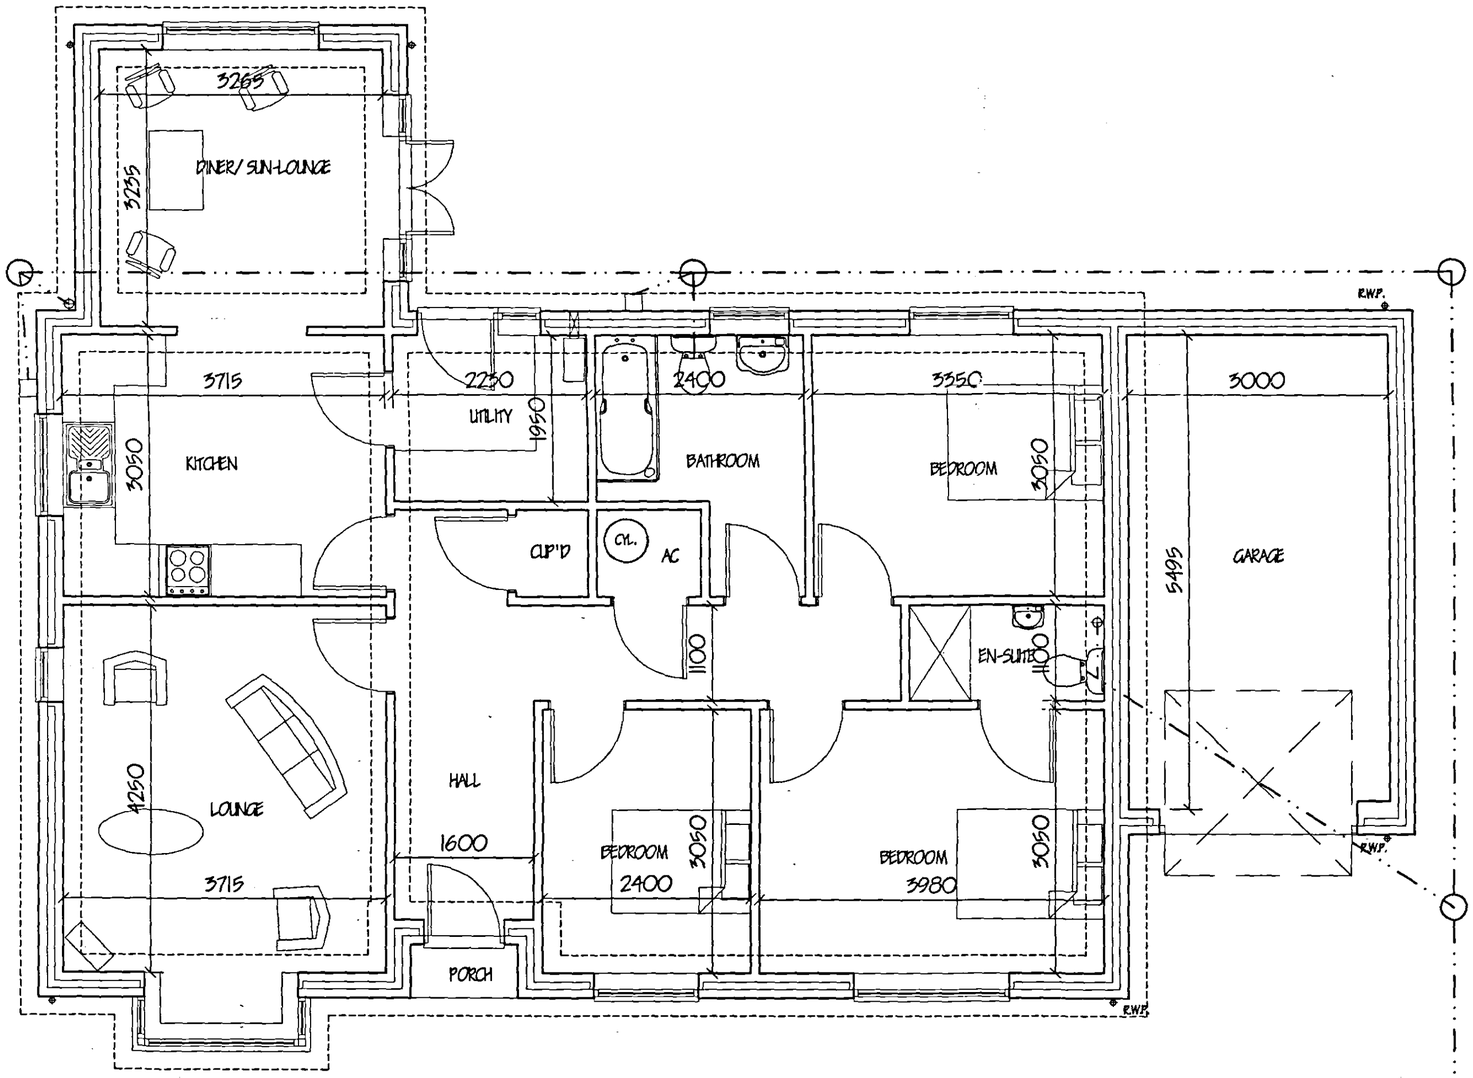


FLOOR PLAN

ref.	revision	date

Q. R. MERCHANT LTD.
I.ENG AMICE FIWO

ARCHITECTURAL, STRUCTURAL AND LAND DRAINAGE CONSULTANTS

4 Wrights Mews
12A Park Road, Holbeach,
Spalding, Lincs. PE12 7EE
Tel: 01 406 425500
Fax: 01406 425744
E-Mail: gr.merchant@btconnect.com

Project
BUNGALOW & ATTACHED GARAGE.
OFF WEST COBGATE.
MOULTON.
SPALDING. LINC'S.

Client
CASTLEBUILD SCAFFOLDING LTD.

Drawing
FLOOR PLANS & ELEVATIONS.

Job Ref.	Drawing No.
1477-06.	05.
Date	**Drawn**
JAN '06.	GRM.

Scales
1/50. 1/100.

DO NOT SCALE FROM THIS DRAWING

This drawing is copyright and may not be altered, traced, photographed or used for any other purpose other than for which it is issued. The Drawing Contractor is to check all dimensions on site and report any discrepancies to the Architect. All details shown on this drawing including boundaries are based upon typical site conditions related to the area. No responsibility can be accepted for dimensional conditions which may be determined during construction unknown recorded in the Architect on Post Design commitments may be considered. Site soil surveys and recommendations in respect of foundations to establish specific site conditions before foundation work is undertaken. This drawing is limited in the amount of information contained and does not purport to contain a full specification of the works. It is solely for the purpose of obtaining Planning / Building Regulation approval. This drawing must not be used as a contract document alone. The works will not be supervised or inspected on site by Q.R. Merchant or any representative thereof, it is the client or their appointed agents responsibility to control workmanship, substitution of materials, adherence to specification, variations to be obtained on all materials to be new unless otherwise stated and all components and materials are, to be used fitted and installed site, in strict accordance with manufacturers instructions and relevant codes of practice. Materials shall conform to appropriate British standard specification or BBA certificate of fitness under agreement. The Employer / Client shall ensure that the selected contractor is conversant with and adopts all measures necessary to achieve compliance with Health and Safety legislation for Building sites and Work places. The Employer / Client is advised that should the works need to comply with the Construction Design and Management Regulations an independent Planning Supervisor will be required. The works shall comprise of all that is shown on the drawing and details. Work that may not specifically be shown but may be reasonably inferred as necessary to carry out the works shall be allowed to be included. It is the sole / and primary responsibility to be aware of the Party Wall etc. Act 1996 when building in close proximity to adjoining neighbours boundaries.