
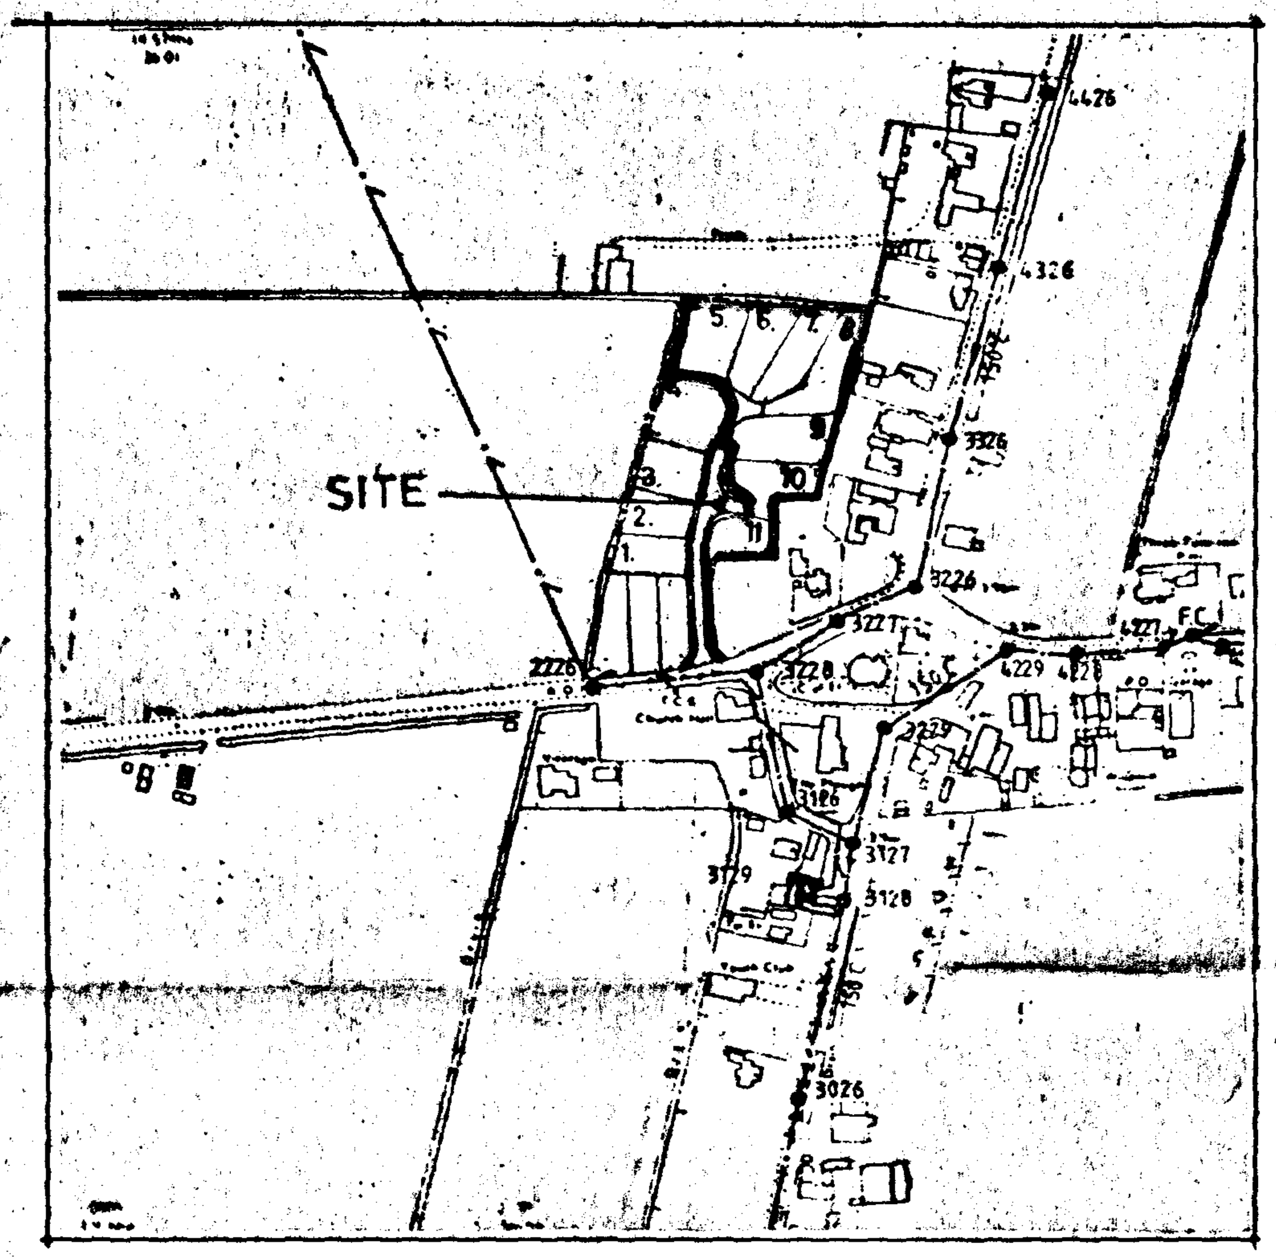


LOCATION PLAN 1:2500

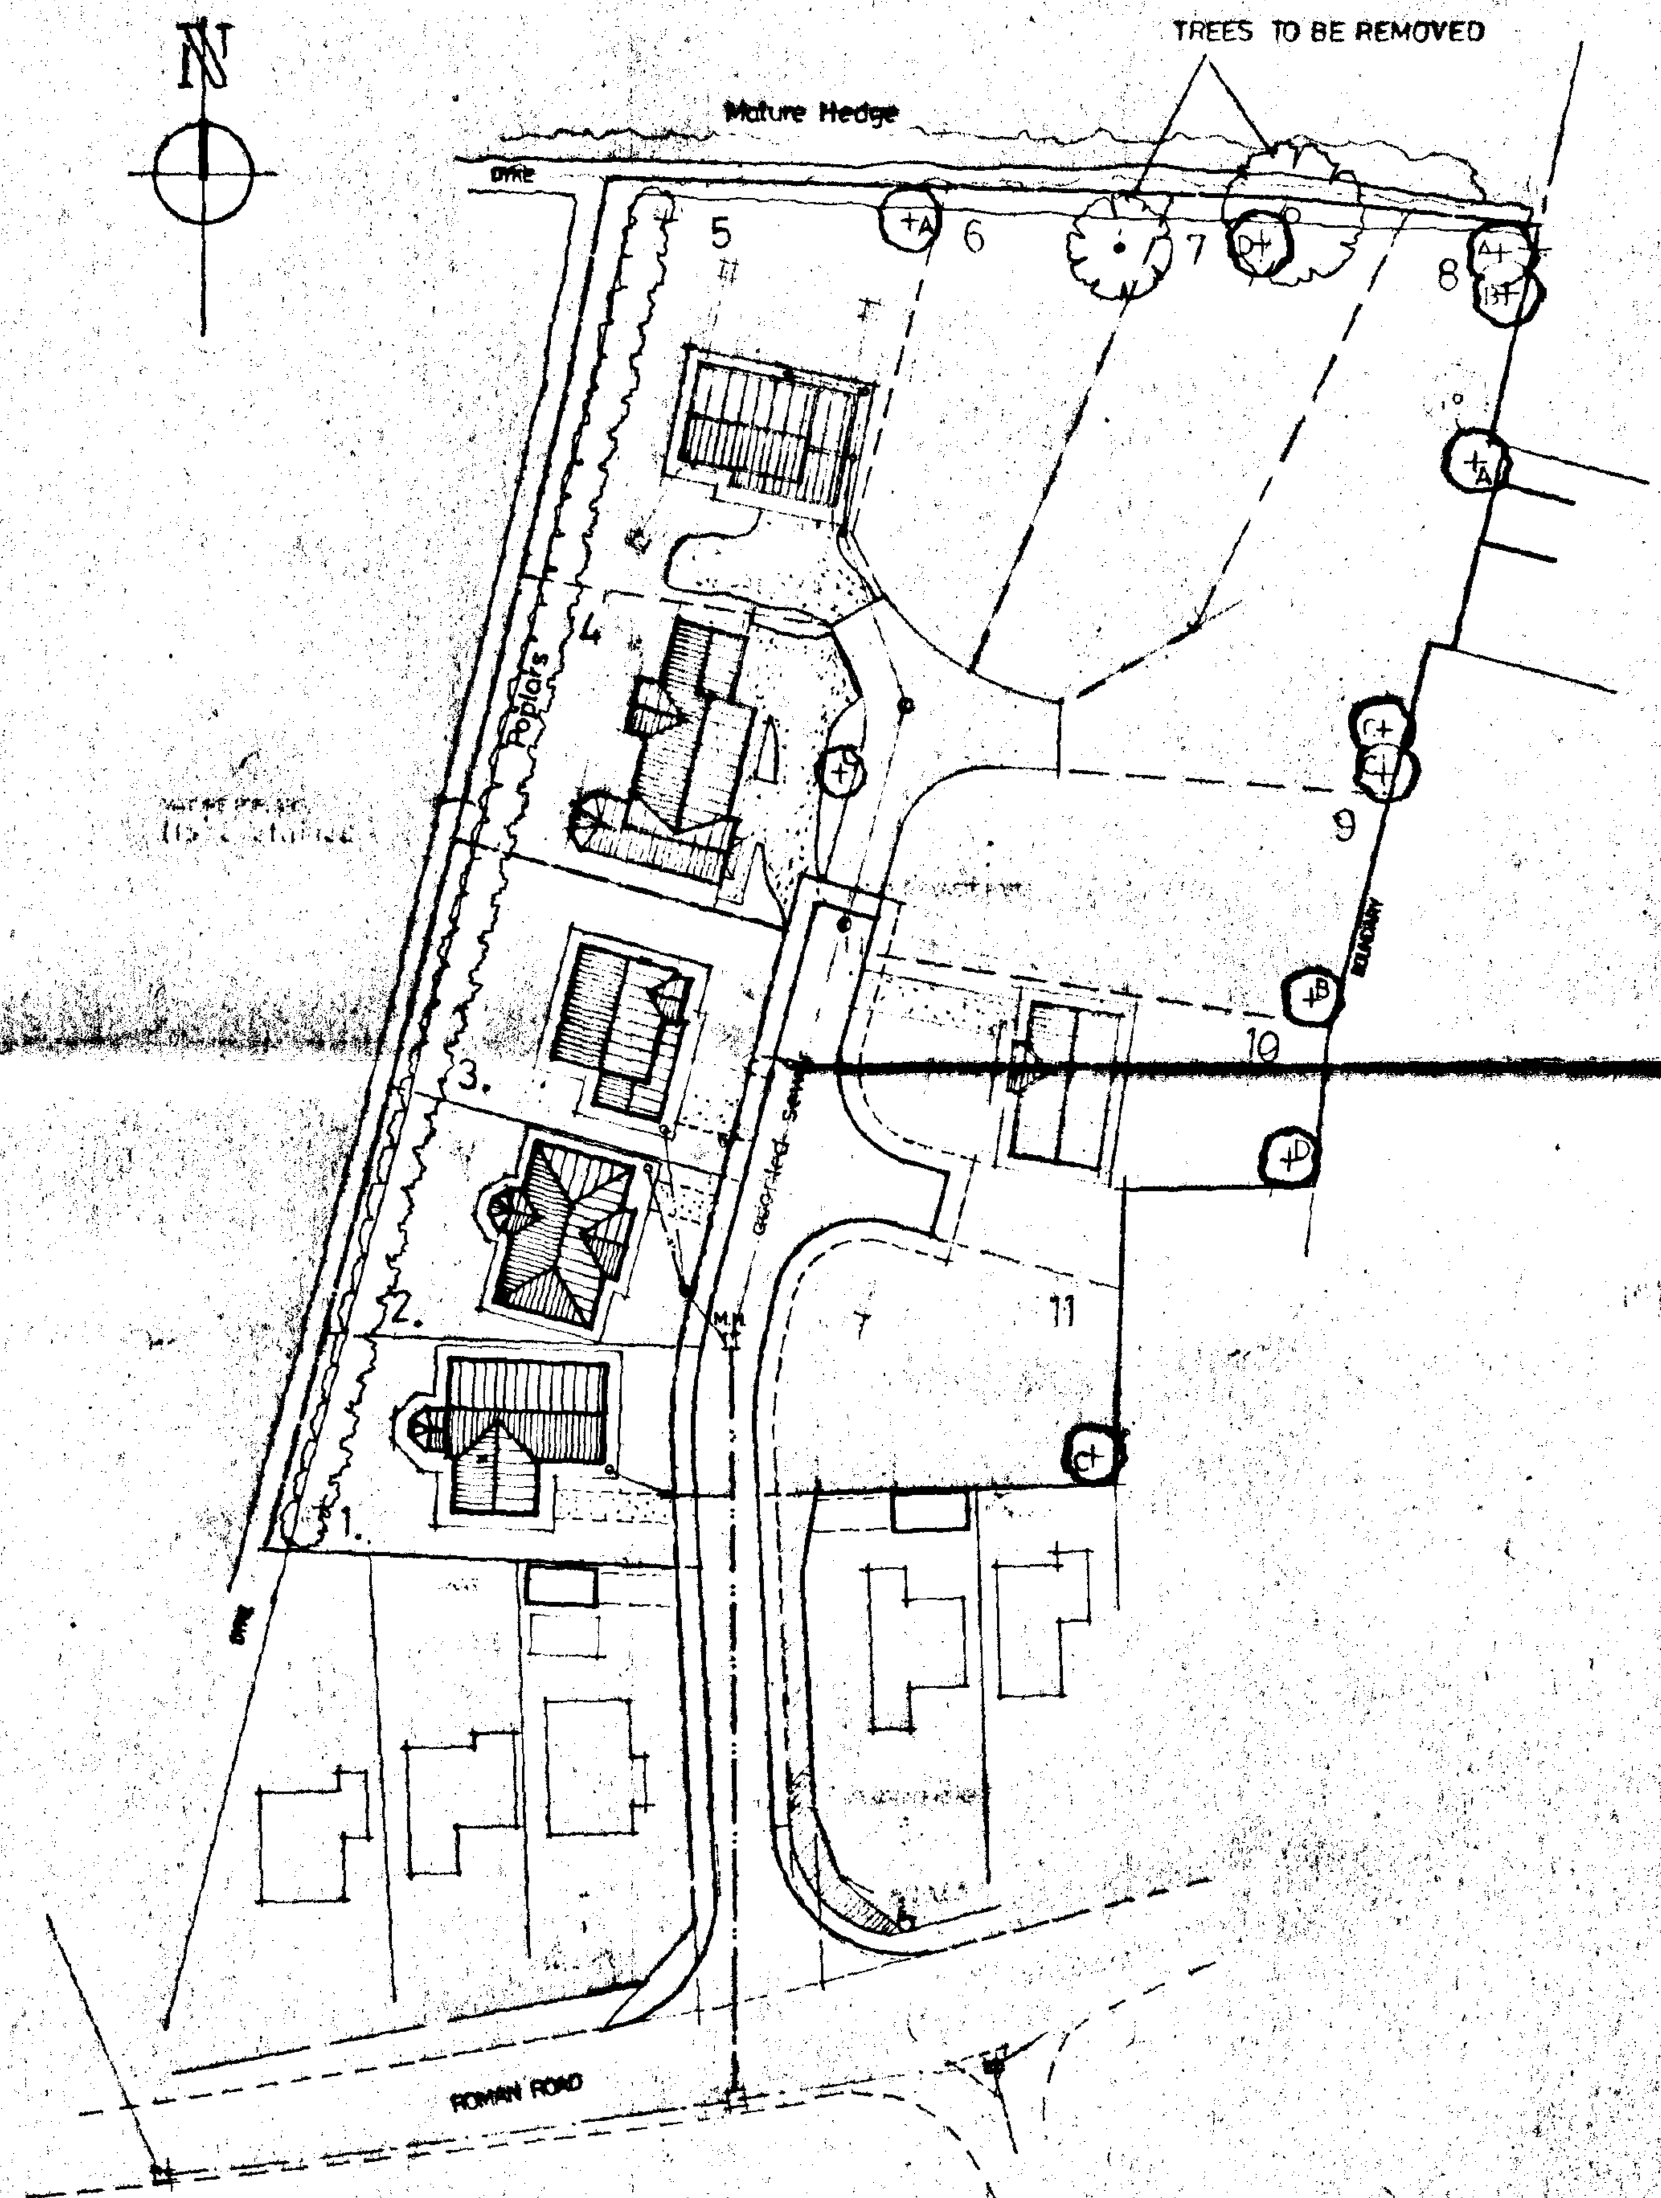

SITE PLAN 1:500

LANDSCAPING & TREE PLANTING SCHEME

A HAWTHORN (CRATAEGUS OXYACANTHOIDES) FEATHERED

B WHITEBEAM (SORBUS ARIA LUTESCENS) FEATHERED

C SILVER BIRCH (BETULA PENDULA) FEATHERED

D BEECH (FAGUS SYLVATICA) FEATHERED

ALL BOUNDARIES TO BE DEFINED BY CONCRETE POST & WIRE FENCES

All planting to be in accordance with BS 4428:1989 and amendment No. 1 (1991)

All trees to be planted with minimum 0.6m plastic mulch mat and to be staked, tied and tubed.

1/3 to 1/2 bag of peat free tree and shrub planting compost to be incorporated into backfill for each tree hole.

SOUTH HOLLAND DC
HOUSING & PLANNING
23 APR 1998
Ref: 0425/98.

DETERMINED PLAN

SITE LAYOUT

D 7.4.98 Planning Application - Plot 4.
C 28.11.97 Landscaping & trees planting.
B 11.9.97 Amend plots layout
A 28.8.97 Re-position private carriageway.

G. R. MERCHANT
I.ENG AMICE, FIWO,
ARCHITECTURAL, STRUCTURAL & LAND DRAINAGE CONSULTANT
TEL: HOLBEACH (0406) [struck out] 490800

PROJECT:
RESIDENTIAL DEVELOPMENT OFF ROMAN ROAD MOULTON CHAPEL


CLIENT:
DGM PROPERTIES LTD

SCALES: *AS INDICATED*


DATE: *NOV 1996*

DRAWING No.: *DGM-MC.2/3 D*

REVISIONS: A.B.C.D.

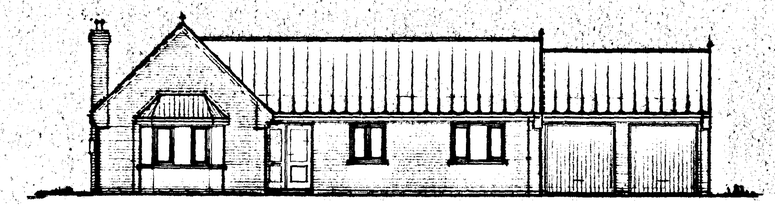


FRONT

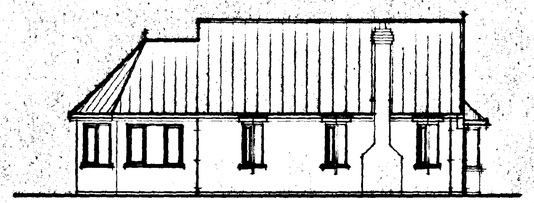


SIDE



REAR

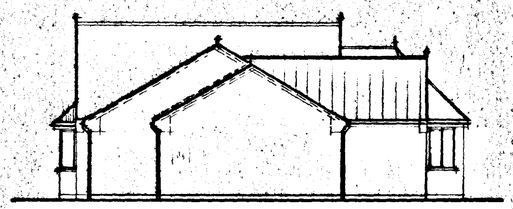

SIDE

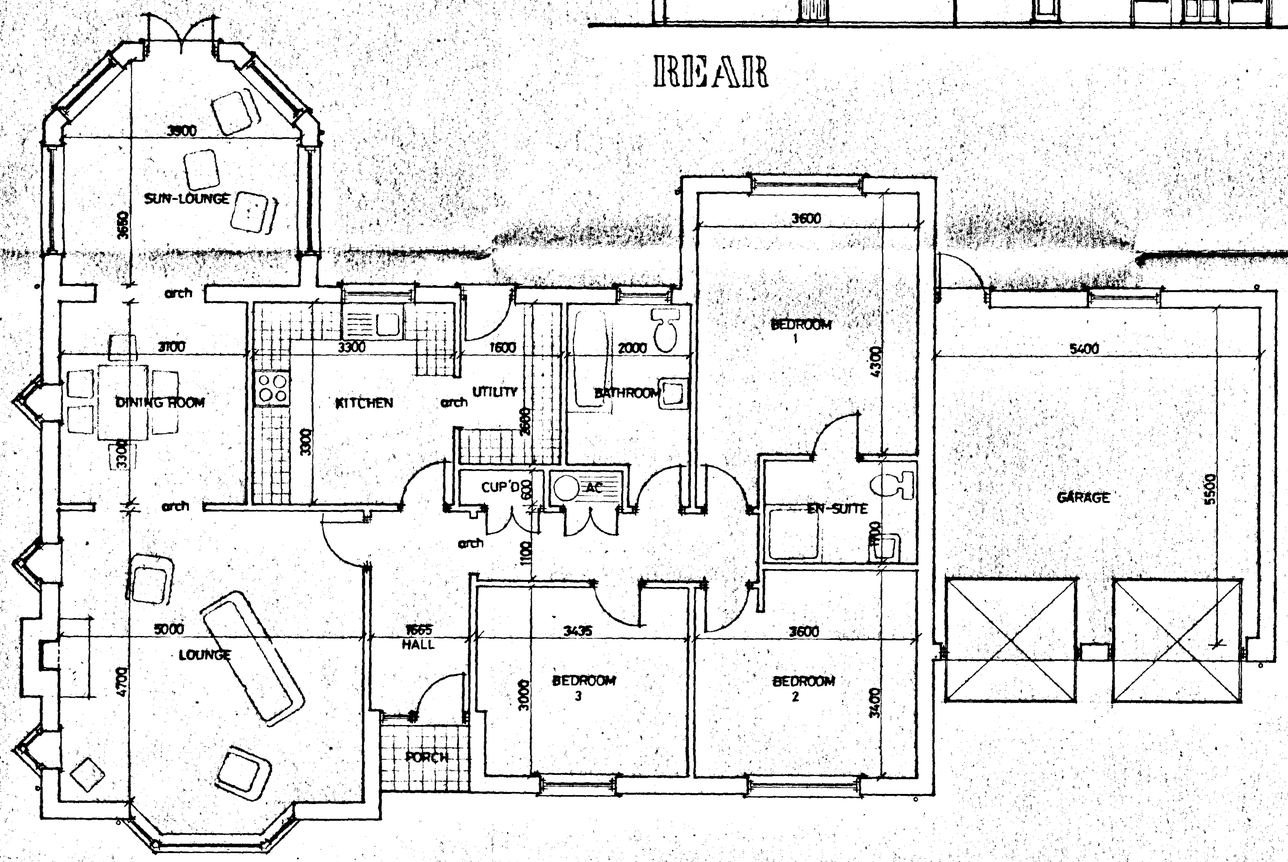

PLAN

SOUTH HOLLAND DC
HOUSING & PLANNING
23 APR 1998
Ref: 04/25/98/

DETERMINED PLAN

PLOT 4

O NOT SCALE FROM THIS DRAWING
drawing is copyright and may not be altered, traced, photographed
used for any purpose other than that for which it is issued
General Contractor is to check all dimensions on site and report
ancies to the Architect
details shown on this drawing including foundations are based upon
ral site conditions related to the area. No responsibility can be
ted for abnormal conditions which may be discovered during
truction unless reported to the Architect so that design amendments
be considered Site soil surveys are recommended in respect of
sitions to establish specific site conditions before foundation work
rtaken

G. R. MERCHANT
I.ENG AMICE, FIWO,
ARCHITECTURAL, STRUCTURAL
& LAND DRAINAGE CONSULTANT
TEL: HOLBEACH (01406) 490800

PROJECT:
3 BEDROOM BUNGALOW & GARAGE

CLIENT:
DGM PROPERTIES LTD

SCALES: *1/50 1/100*

DATE: *APRIL 1998*

G.R.MERCHANT.

DRAWING No.: