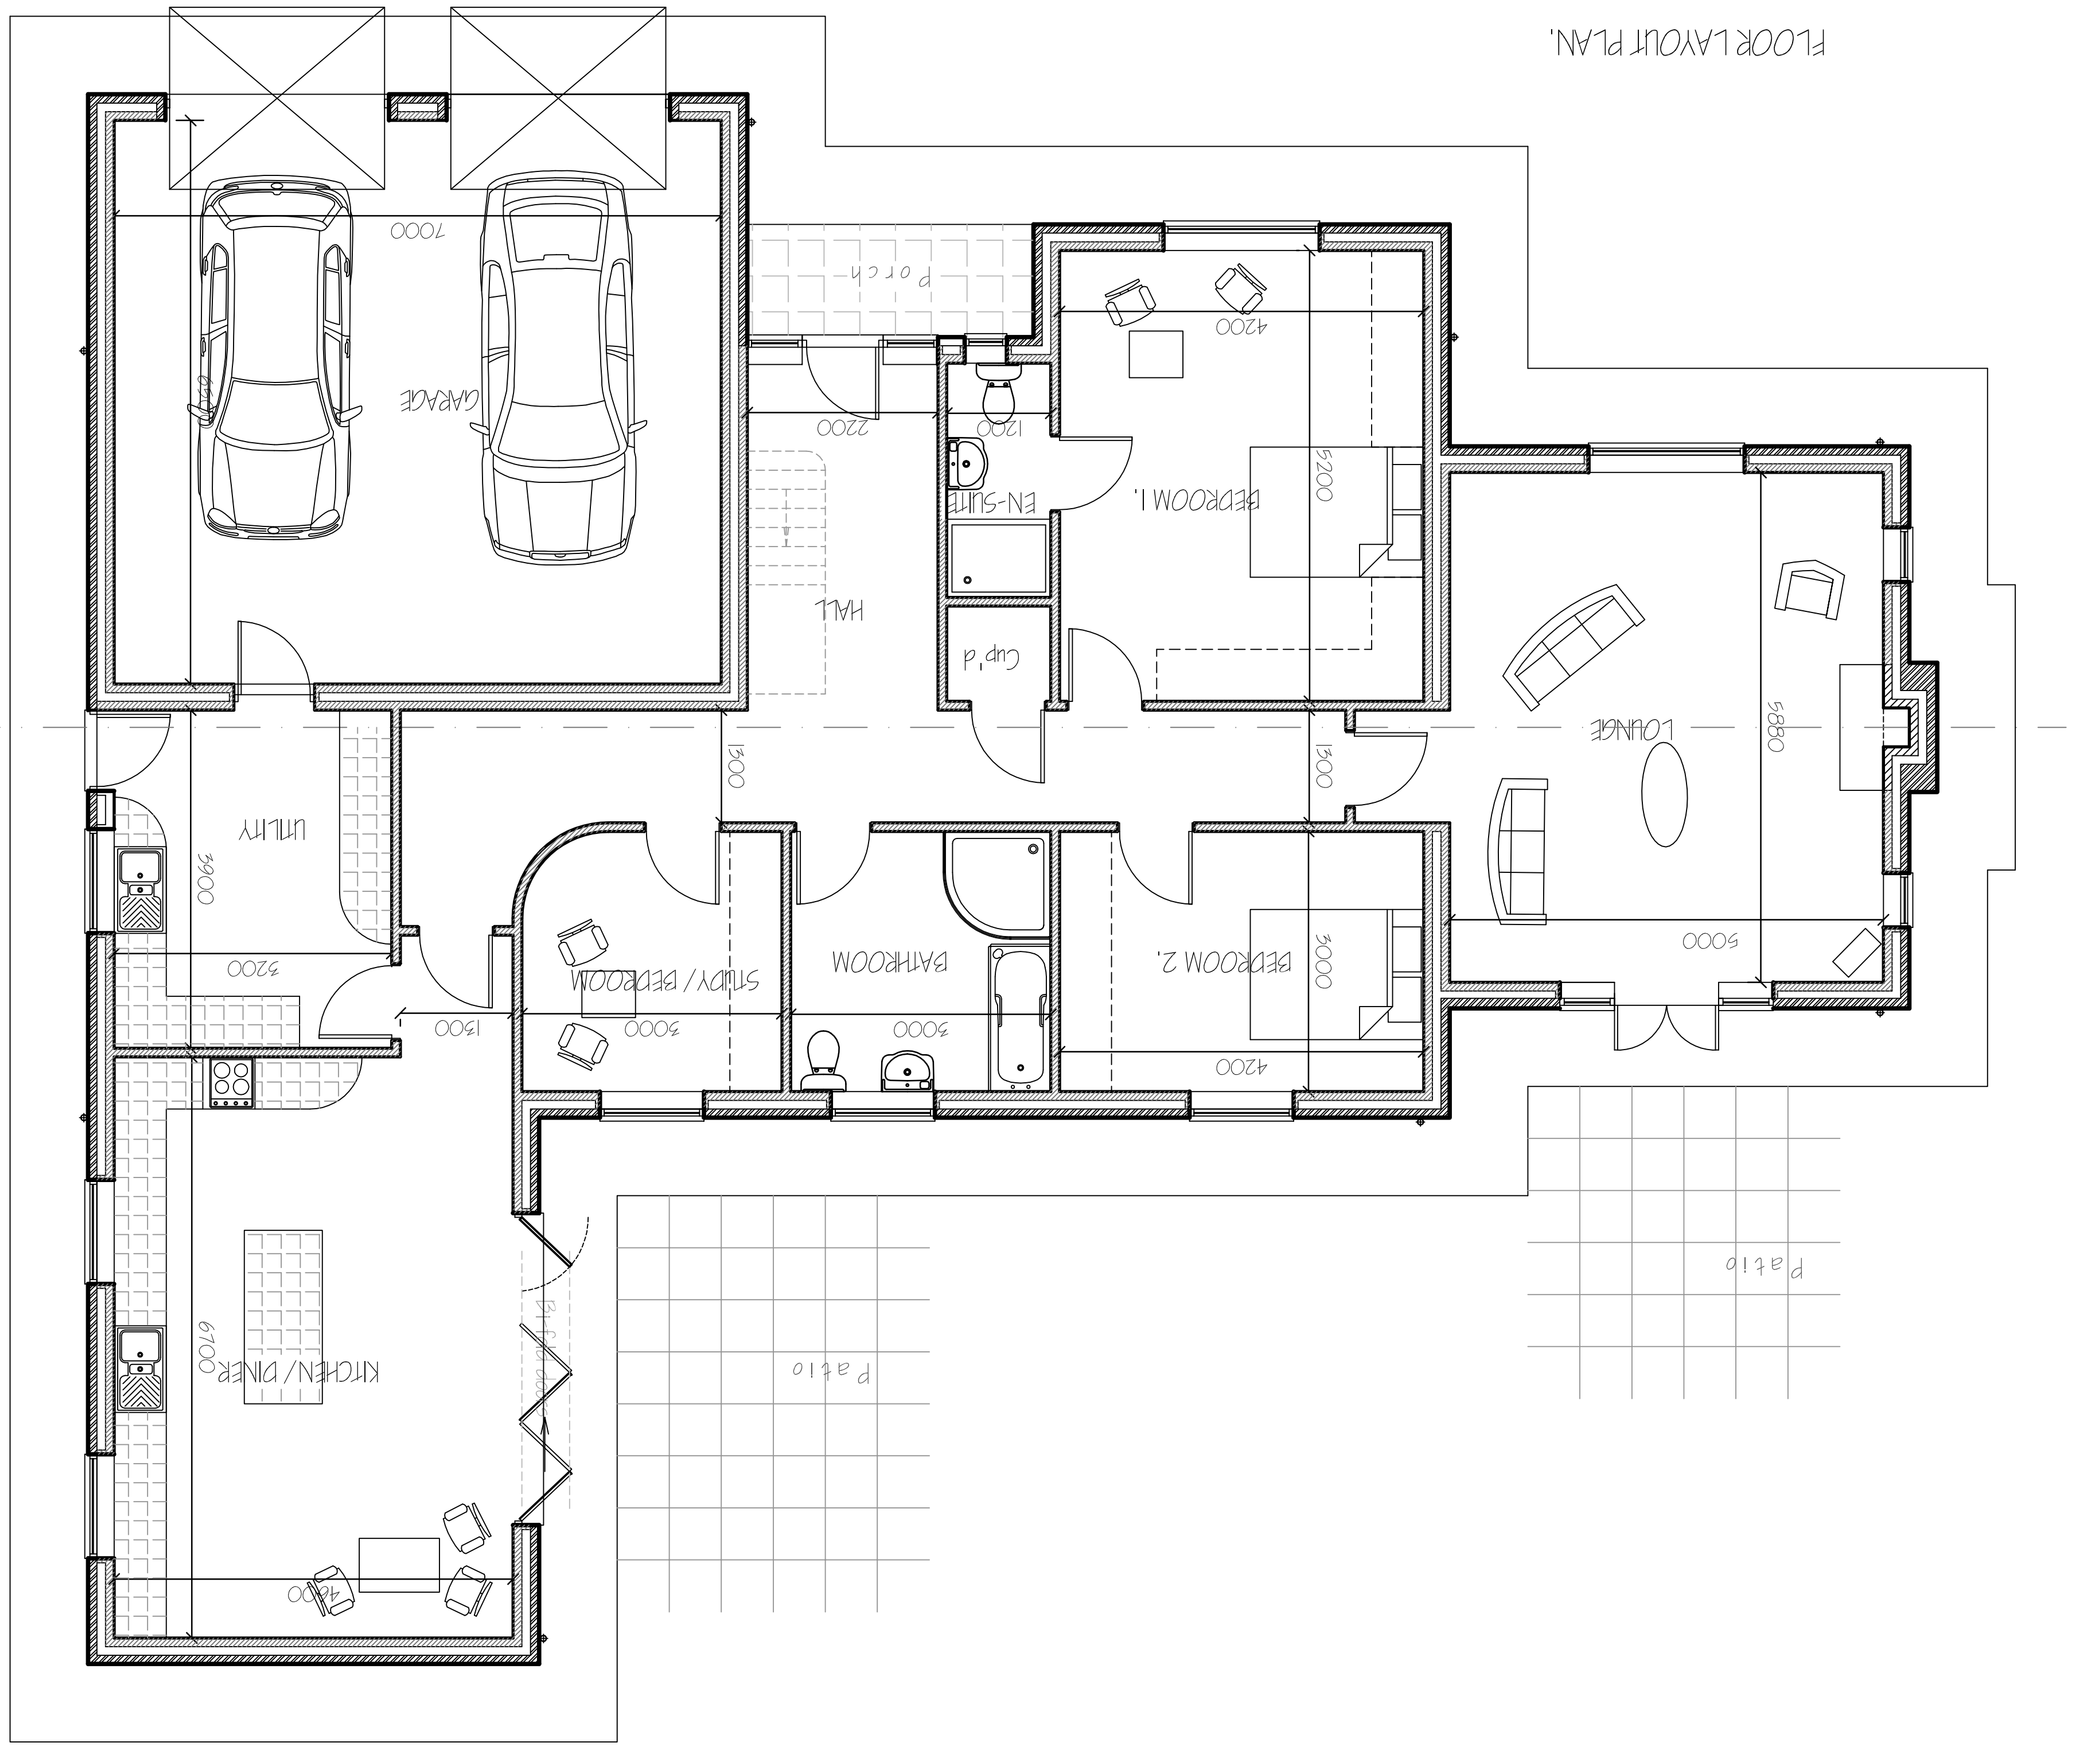

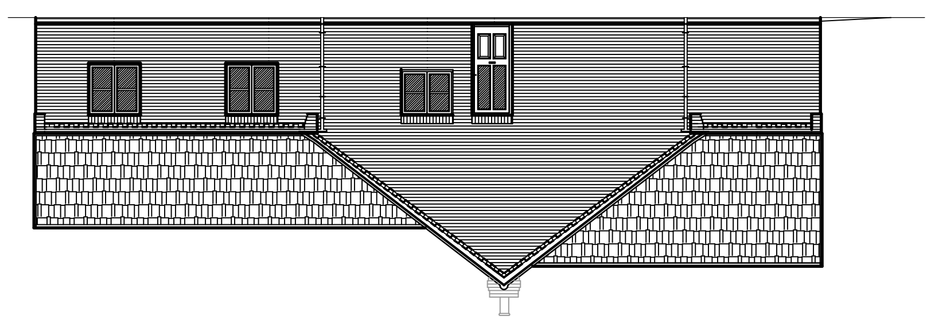

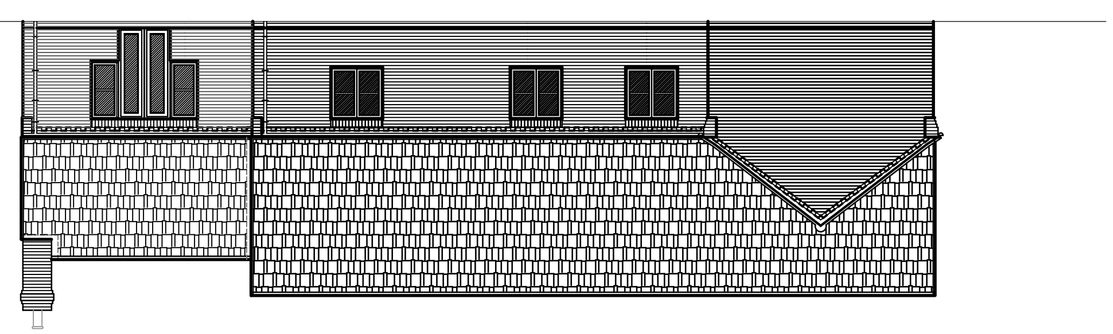

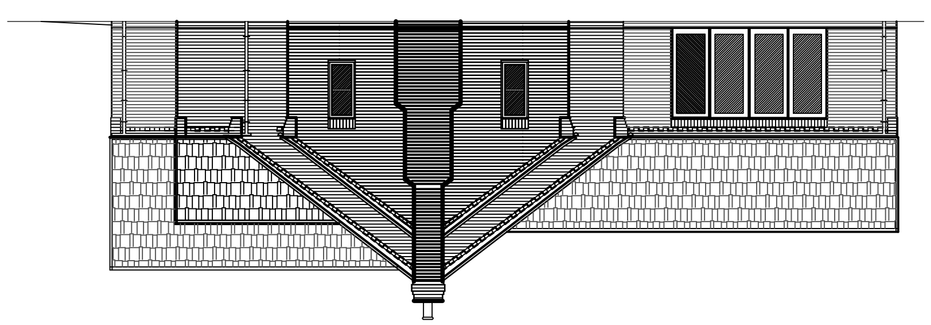

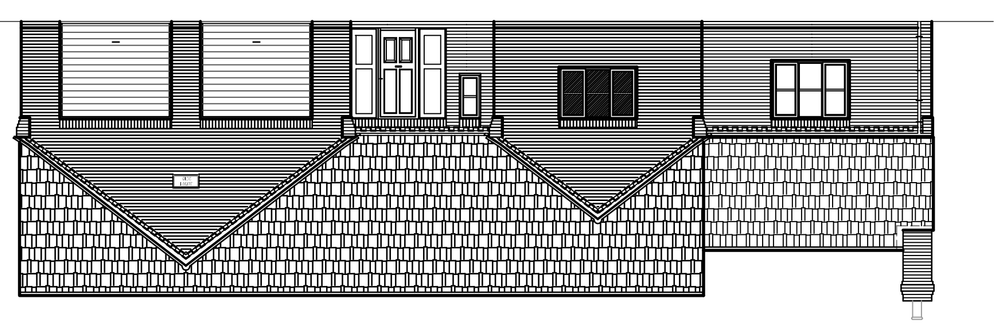

ref:	revision	date
A.	CLIENTS AMENDMENTS.	MARCH 2017.

G. R. MERCHANT LTD.
I.ENG AMICE FIWO

ARCHITECTURAL, STRUCTURAL AND LAND DRAINAGE CONSULTANTS

4 Wrights Mews
12A Park Road, Holbeach, Spalding, Lincs. PE12 7EE
Tel: 01406 490800
Fax: 01406 425744
E-Mail: gr.merchant@btconnect.com

Project
RESIDENTIAL DEVELOPMENT.
Rear of 11 WEST CORGATE.
MOULTON.
SPALDING. LINCS. PE12 6ON.

Client
MR. & MRS. R. W. TRUEFENNY.

Drawing
FLOOR PLANS & ELEVATIONS.

Job Ref.	Drawing No.
9107-17.	02A.

Date	Drawn
MARCH 2017.	GRM.

Scales
1/ 50. 1/ 100.

DO NOT SCALE FROM THIS DRAWING
This drawing is copyright and may not be loaned, traced, photographed or used for any other purpose other than that for which it is issued. The Contractor is to check all dimensions on site and report any discrepancies to the Architect. All details shown on this drawing including foundations are based upon typical site conditions assumed by the author. No responsibility can be accepted for amended conditions which may be discovered during construction unless reported to the Architect at that stage. Any amendments may be discussed. Site surveys are recommended in respect of foundations to establish specific site conditions before foundation work is undertaken. This drawing is limited to the extent of information contained and does not purport to contain a full specification of the works. It is necessary for the purpose of obtaining Planning / Building Regulation approval. This drawing must not be used as a contract document alone. The work will not be supervised or inspected on site by G.R. Merchant or any representative thereof. It is the client or their appointed agents responsibility to ensure workmanship, satisfactory materials & site works are carried out in accordance with all relevant codes of practice, British standards, manufacturers instructions and relevant acts. No unauthorised variations to the work shown on this drawing are to be made without the prior consent of the Architect. Failure to comply with the requirements of the Building Regulations and any other statutory requirements may result in the client being liable to prosecution. Dimensions are to be taken from figured dimensions only. Do not scale from drawing. Supervisor are required to comply with the Construction Design Management Regulations and Approved Document Planning and Building Regulations. The Employer / Client is advised that should any works need to be carried out to the party wall etc. Act 1996 when building in close proximity to adjoining neighbours boundaries.